




1 Ground Floor Plan Showing Obscured Glazing

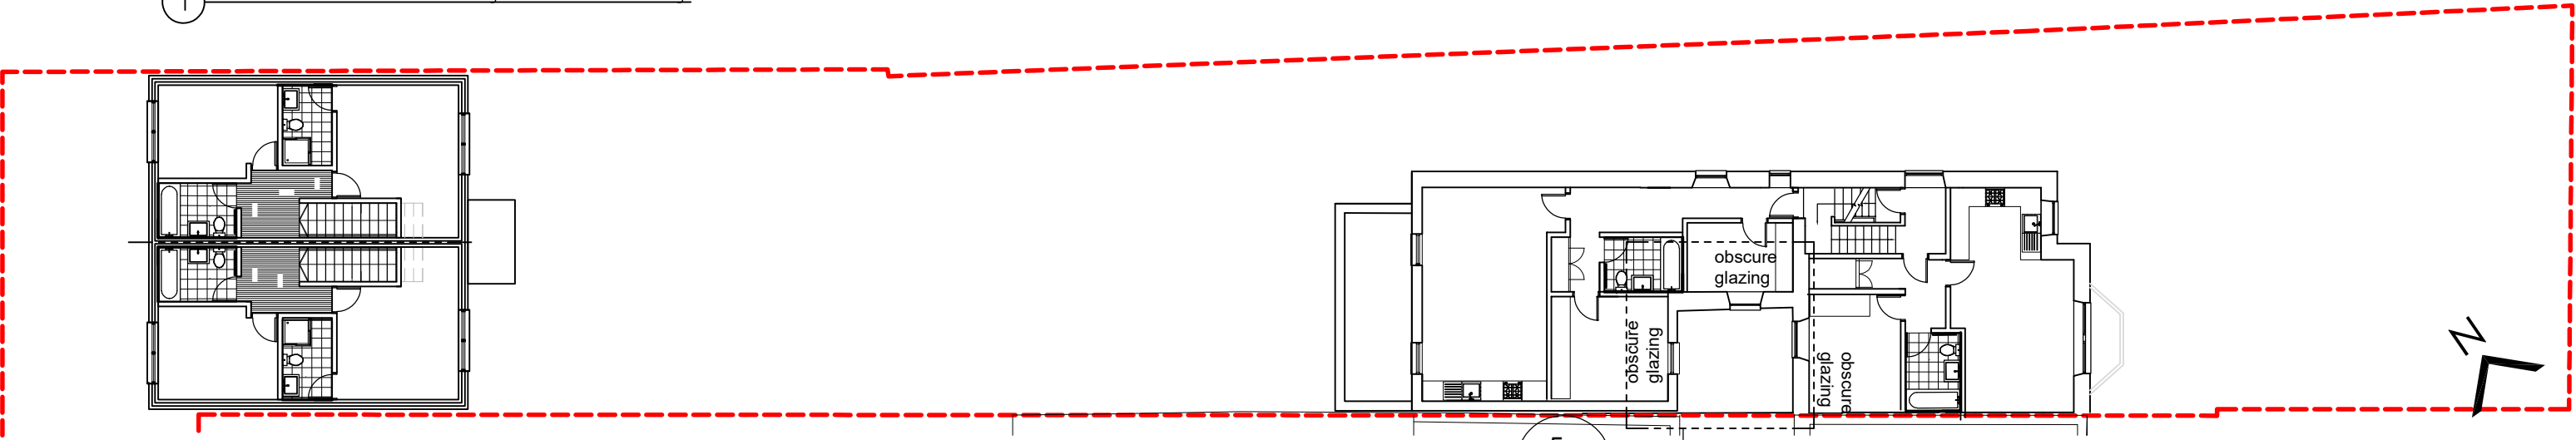


2 First Floor Plan Showing Obscured Glazing

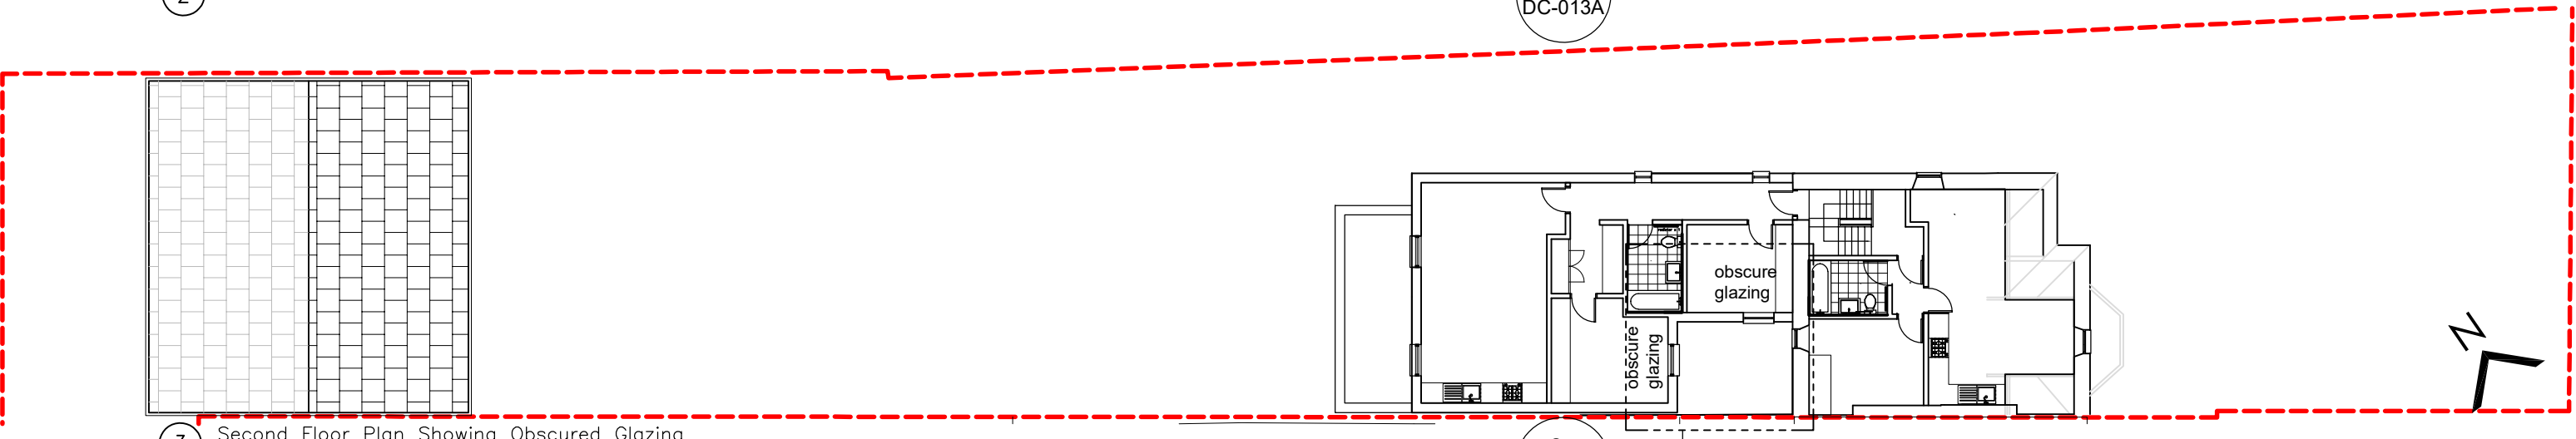


3 Second Floor Plan Showing Obscured Glazing

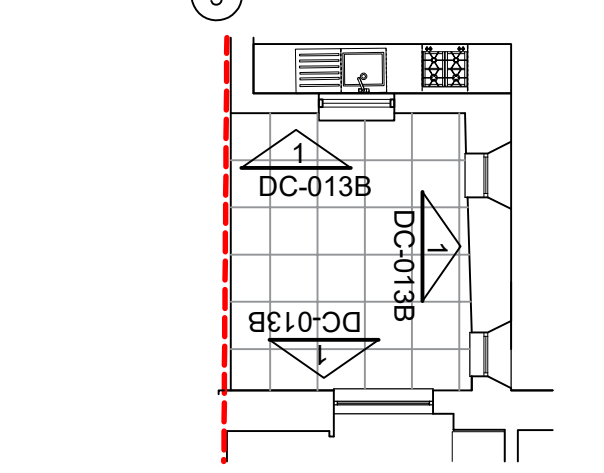

4 Ground Floor Courtyard Plan

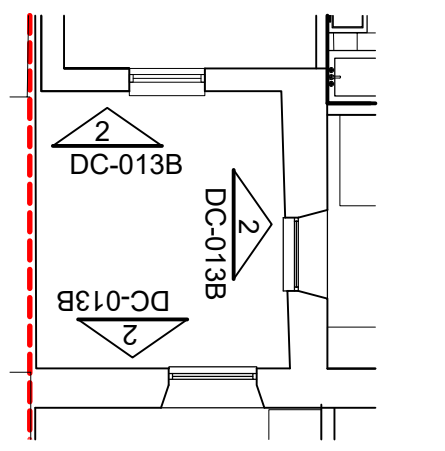

5 First Floor Courtyard Plan

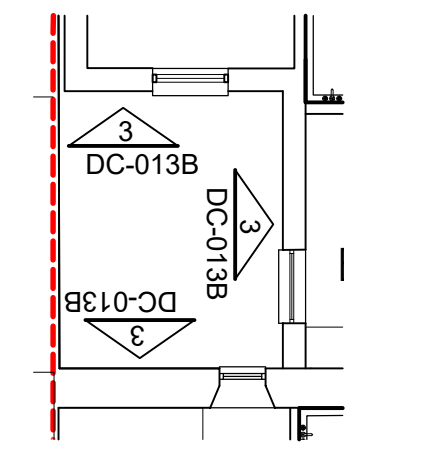

6 Second Floor Courtyard Plan

General Notes

Drawing to be read in conjunction with all other drawings and specifications.
Do not scale off drawings. Use figured dimensions only.
All levels and dimensions to be checked on site. Any discrepancies to be immediately brought to the attention of Amorphous Design.
Responsibility cannot be accepted for alterations or changes without prior acknowledgement from Amorphous Design.

AMORPHOUS DESIGN
architecture interiors
44 Pitcairn Road, Mitcham, CR4 3LL
+44 (0) 203 322 8568
jay@amorphous-d.com
www.amorphous-d.com

Discharging Condition 13			
TITLE			
Obscure Glazing Within Internal Courtyard			
96 Gnoll Park Road, SA11 3DD			
SCALE AT A1:	SCALE AT A3:	DRAWN	ISSUED
1:50	1:25	AD	AD
DEC 2023	JOB NO.	DRAWING	REV
	980	DC-013A	A
Amorphous Design Ltd			