



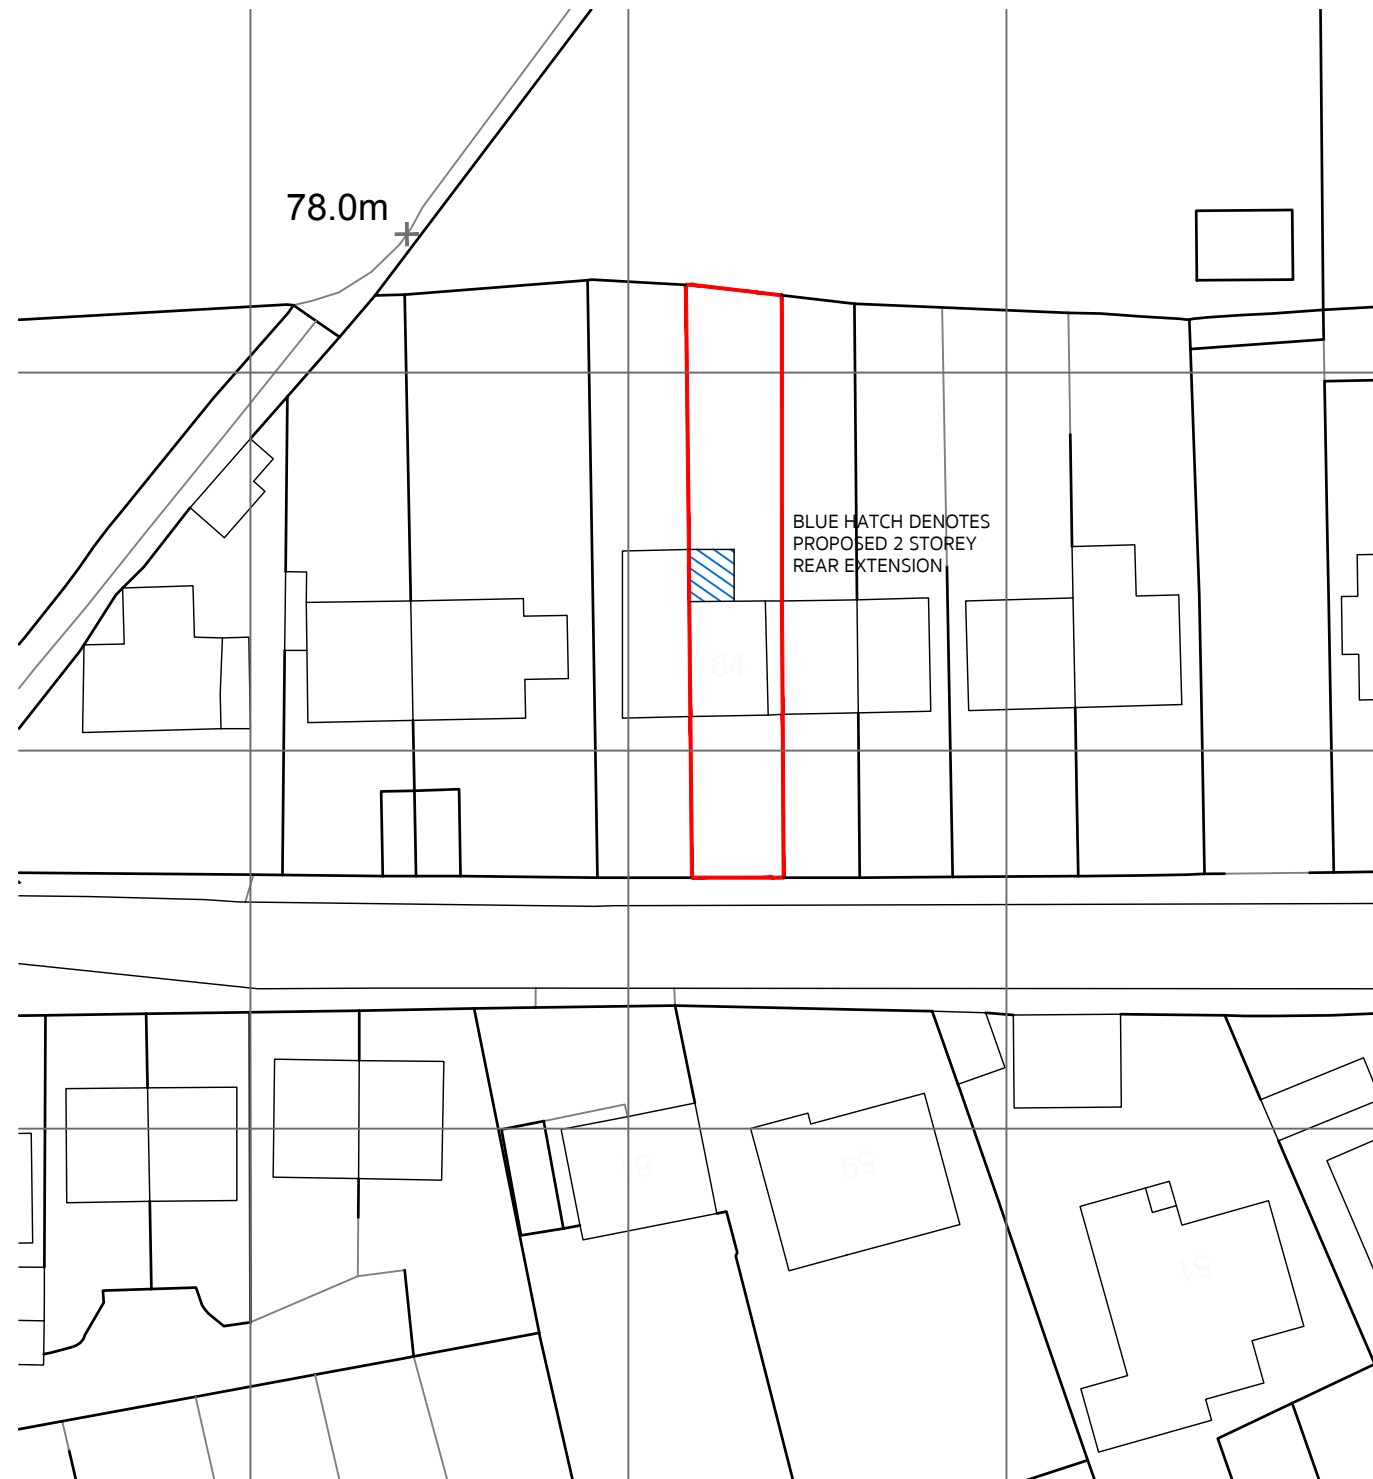

BLOCK PLAN - 1:500 Scale

Meters 0 1 2 3 4 5 10 20 30 40 50 60

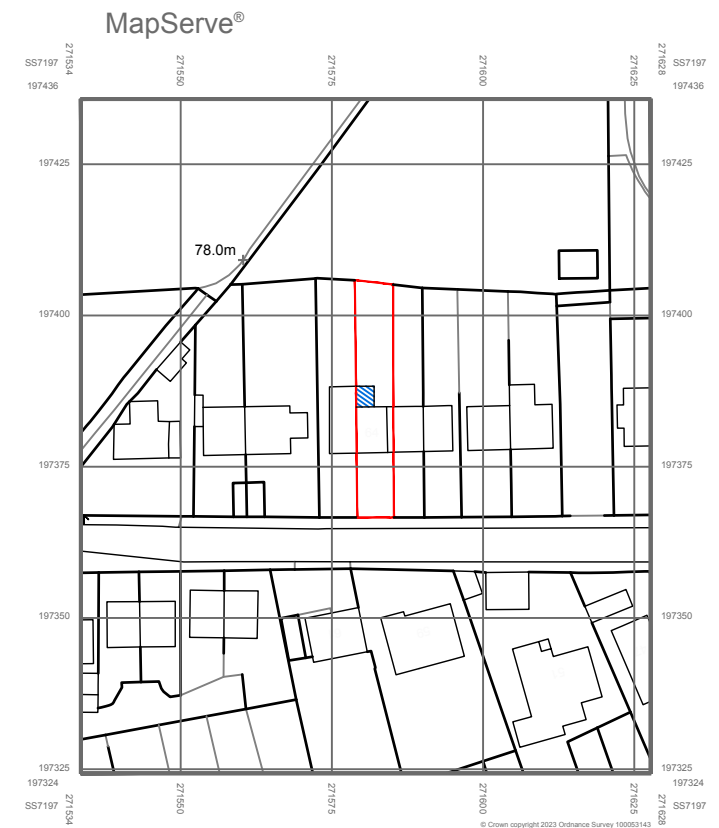

SITE LOCATION PLAN - 1:1250 Scale

Meters 0 10 20 30 40 50 60



PILOTI ARCHITECTURE
38 FFORDD Y GROES
BRIDGEND, CF31 5EQ
ian@piloti-architecture.co.uk
www.piloti-architecture.co.uk

© COPYRIGHT EXISTS ON THE DESIGNS AND INFORMATION SHOWN ON THIS DRAWING
This drawing may be scaled or cross referenced to the scale bar for planning application purposes only. Do not scale for any other purpose, use figured dimensions only. Subject to site survey and all necessary consents. All dimensions are to be checked by the user and any discrepancies, errors or omissions to be reported to Piloti Architecture before work commences. This drawing is to be read in conjunction with all other relevant materials.

REVISION:
A-6/02/24 FRONT EXTENSION REMOVED.

PROJECT:
64 LUCY ROAD, SKEWEN,
NEATH, SA10 6RR

DRAWN BY: IRJ

DWG:
PROPOSED SITE LOCATION PLAN
& BLOCK PLAN

SCALE: 1:1250 / 1:500 @A3

CLIENT:
DM & CO PROPERTIES (UK) LIMITED
ISSUE DATE: 01/12/23

DWG no:
23-PA124-06
REVISION: - A

