




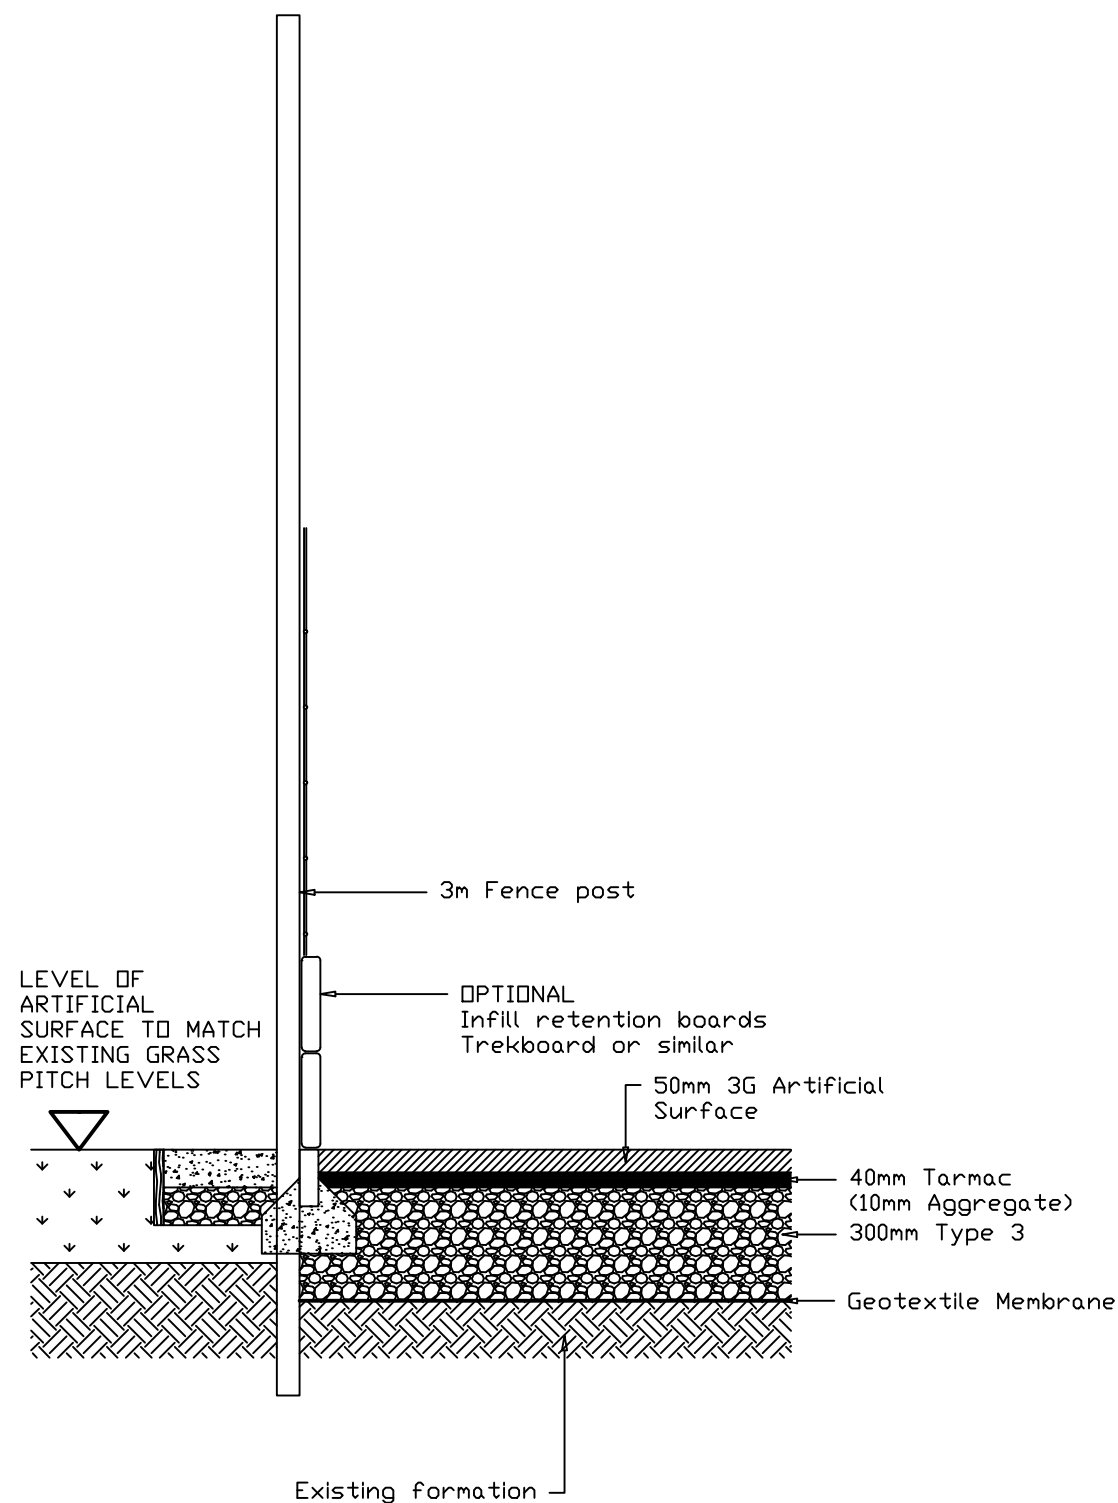

TYPICAL 3G CONSTRUCTION DETAIL

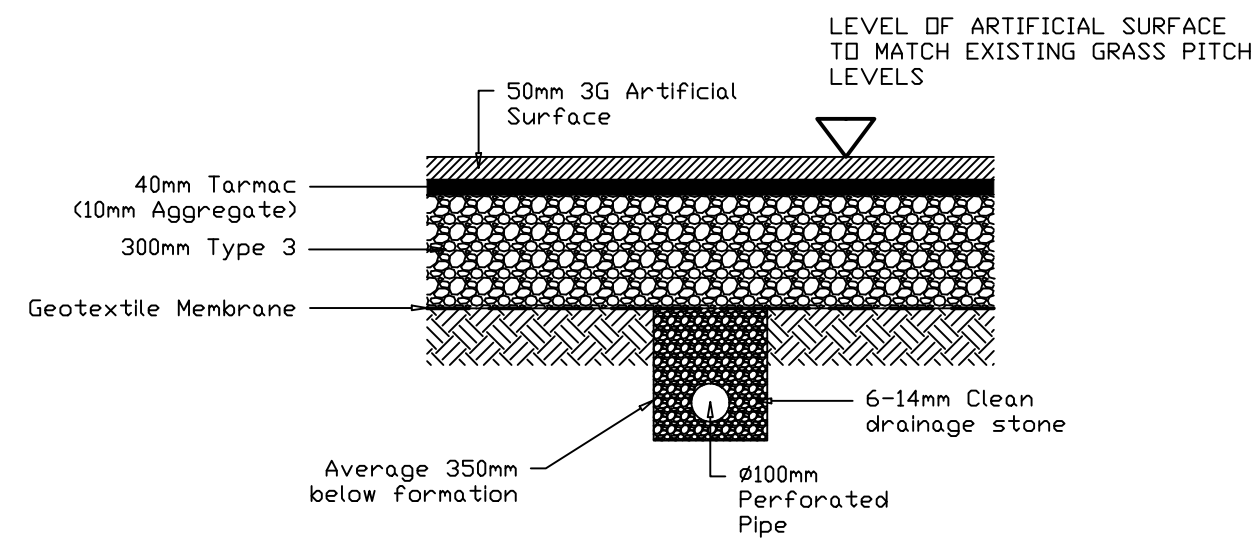

TYPICAL LATERAL DRAIN DETAIL

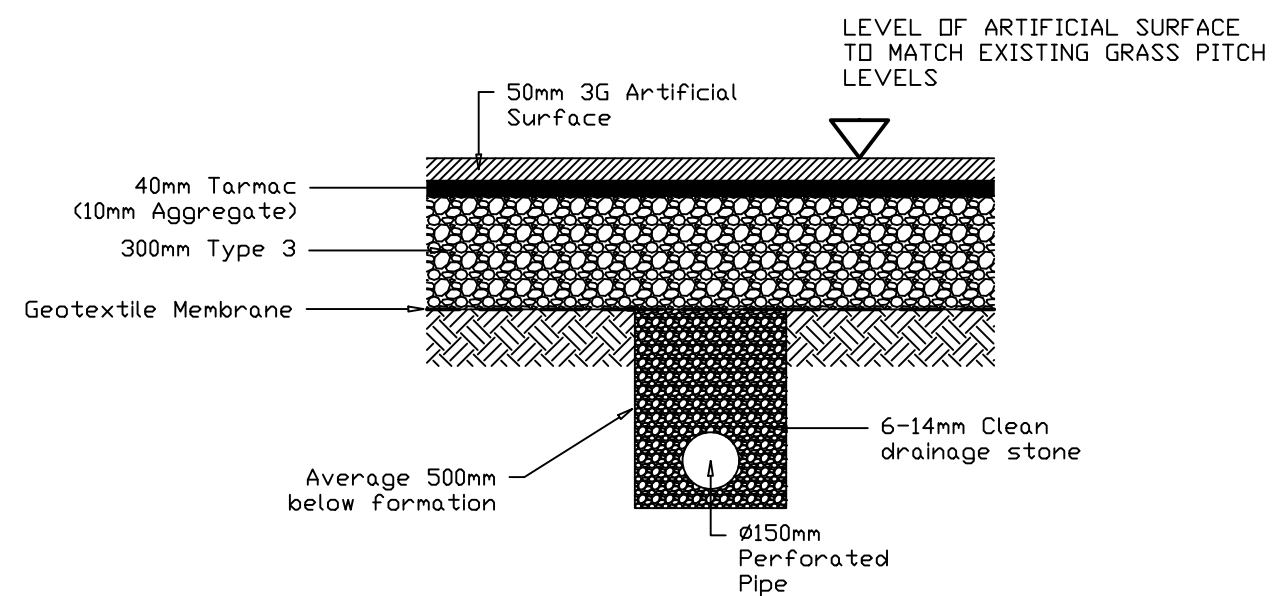

TYPICAL MAIN DRAIN DETAIL

PETER JONES
TALBOT DESIGN SERVICES
mobile: 07817538014
email: jonespeter177@gmail.com

project title

Trefelin Boys and Girls Club
proposed 3G Training Pitch

drawing title

cross section details

date

January 2024

scale

1:20

drawing No

TBGC - TP 03