
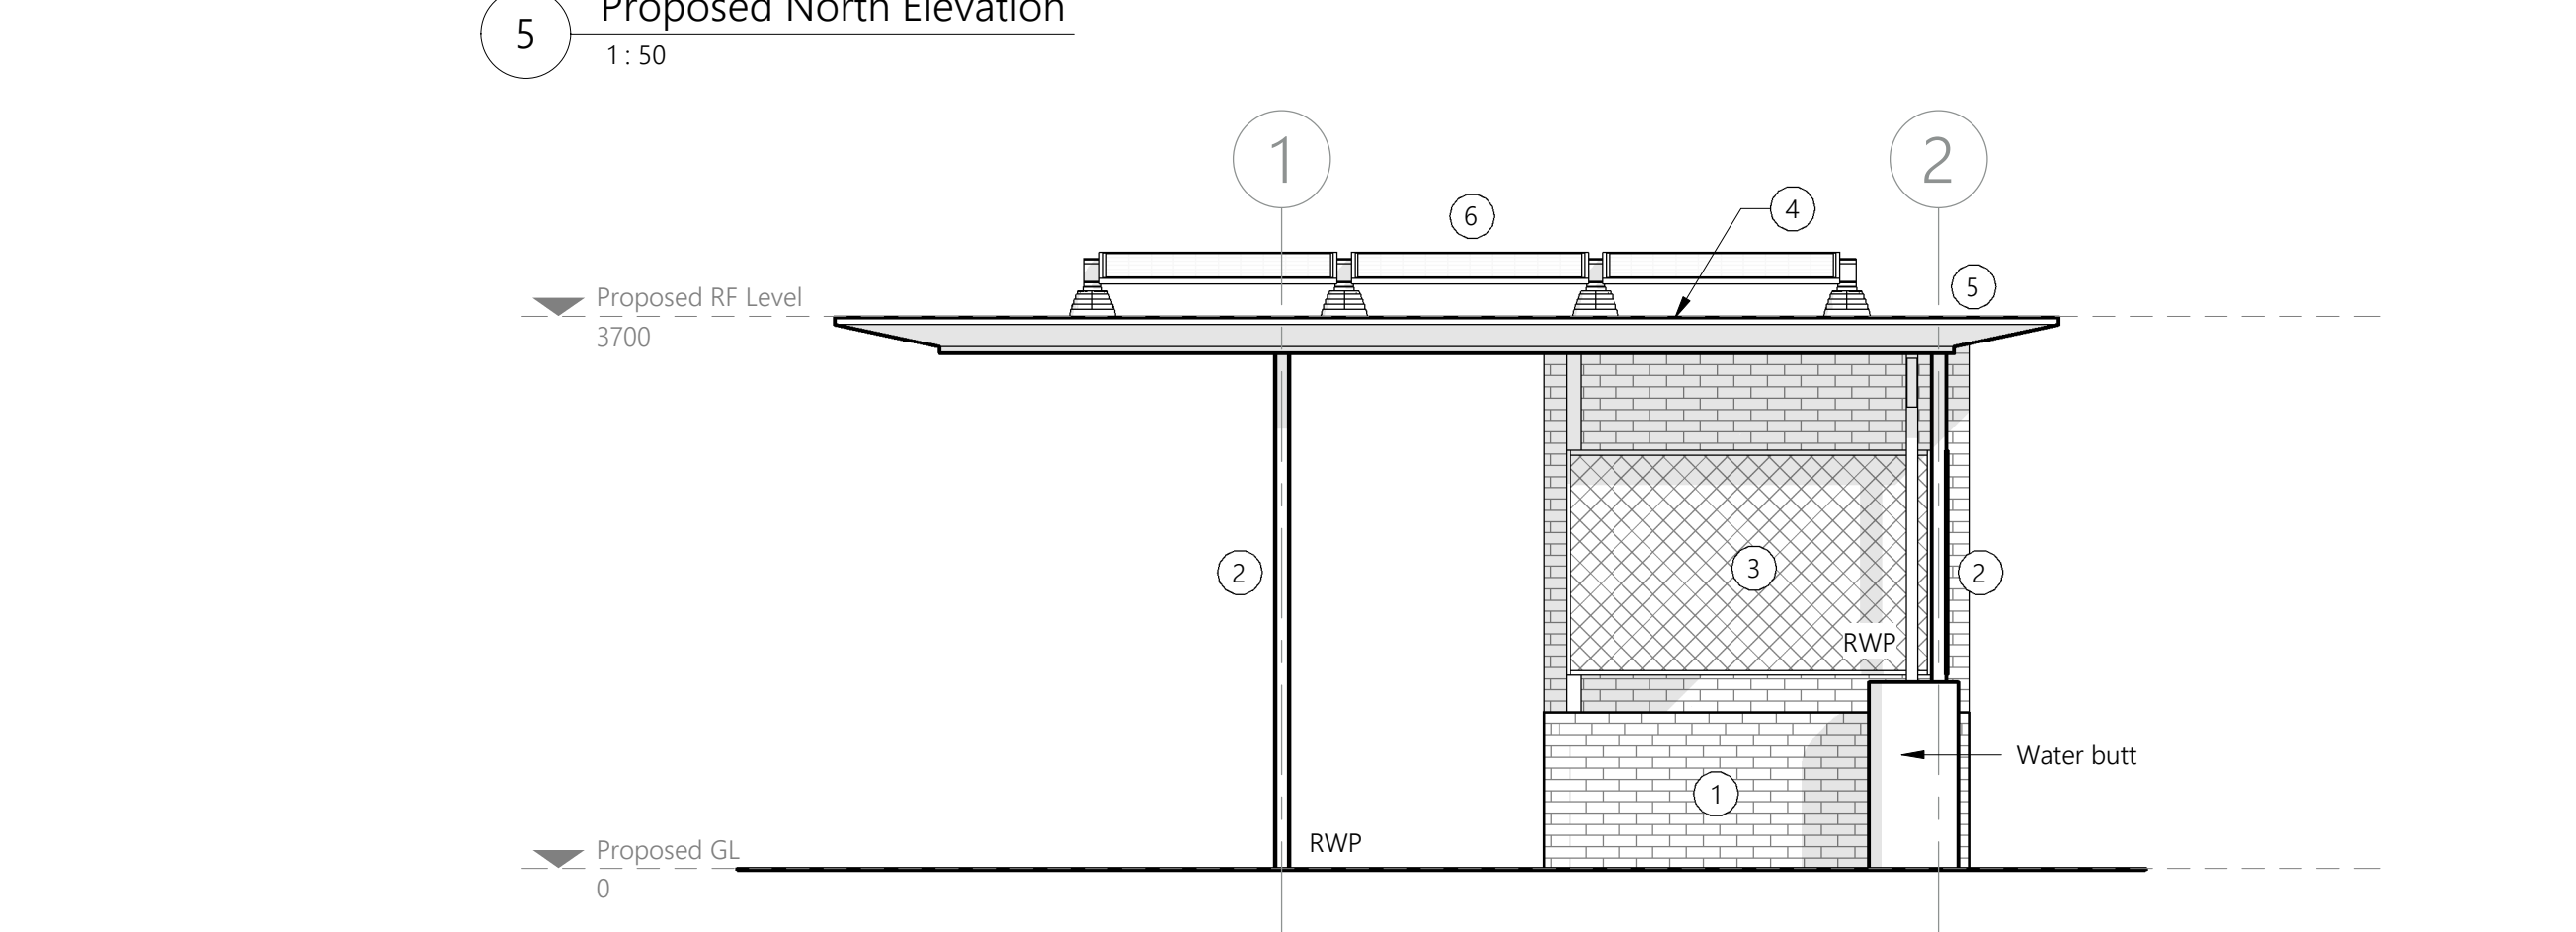
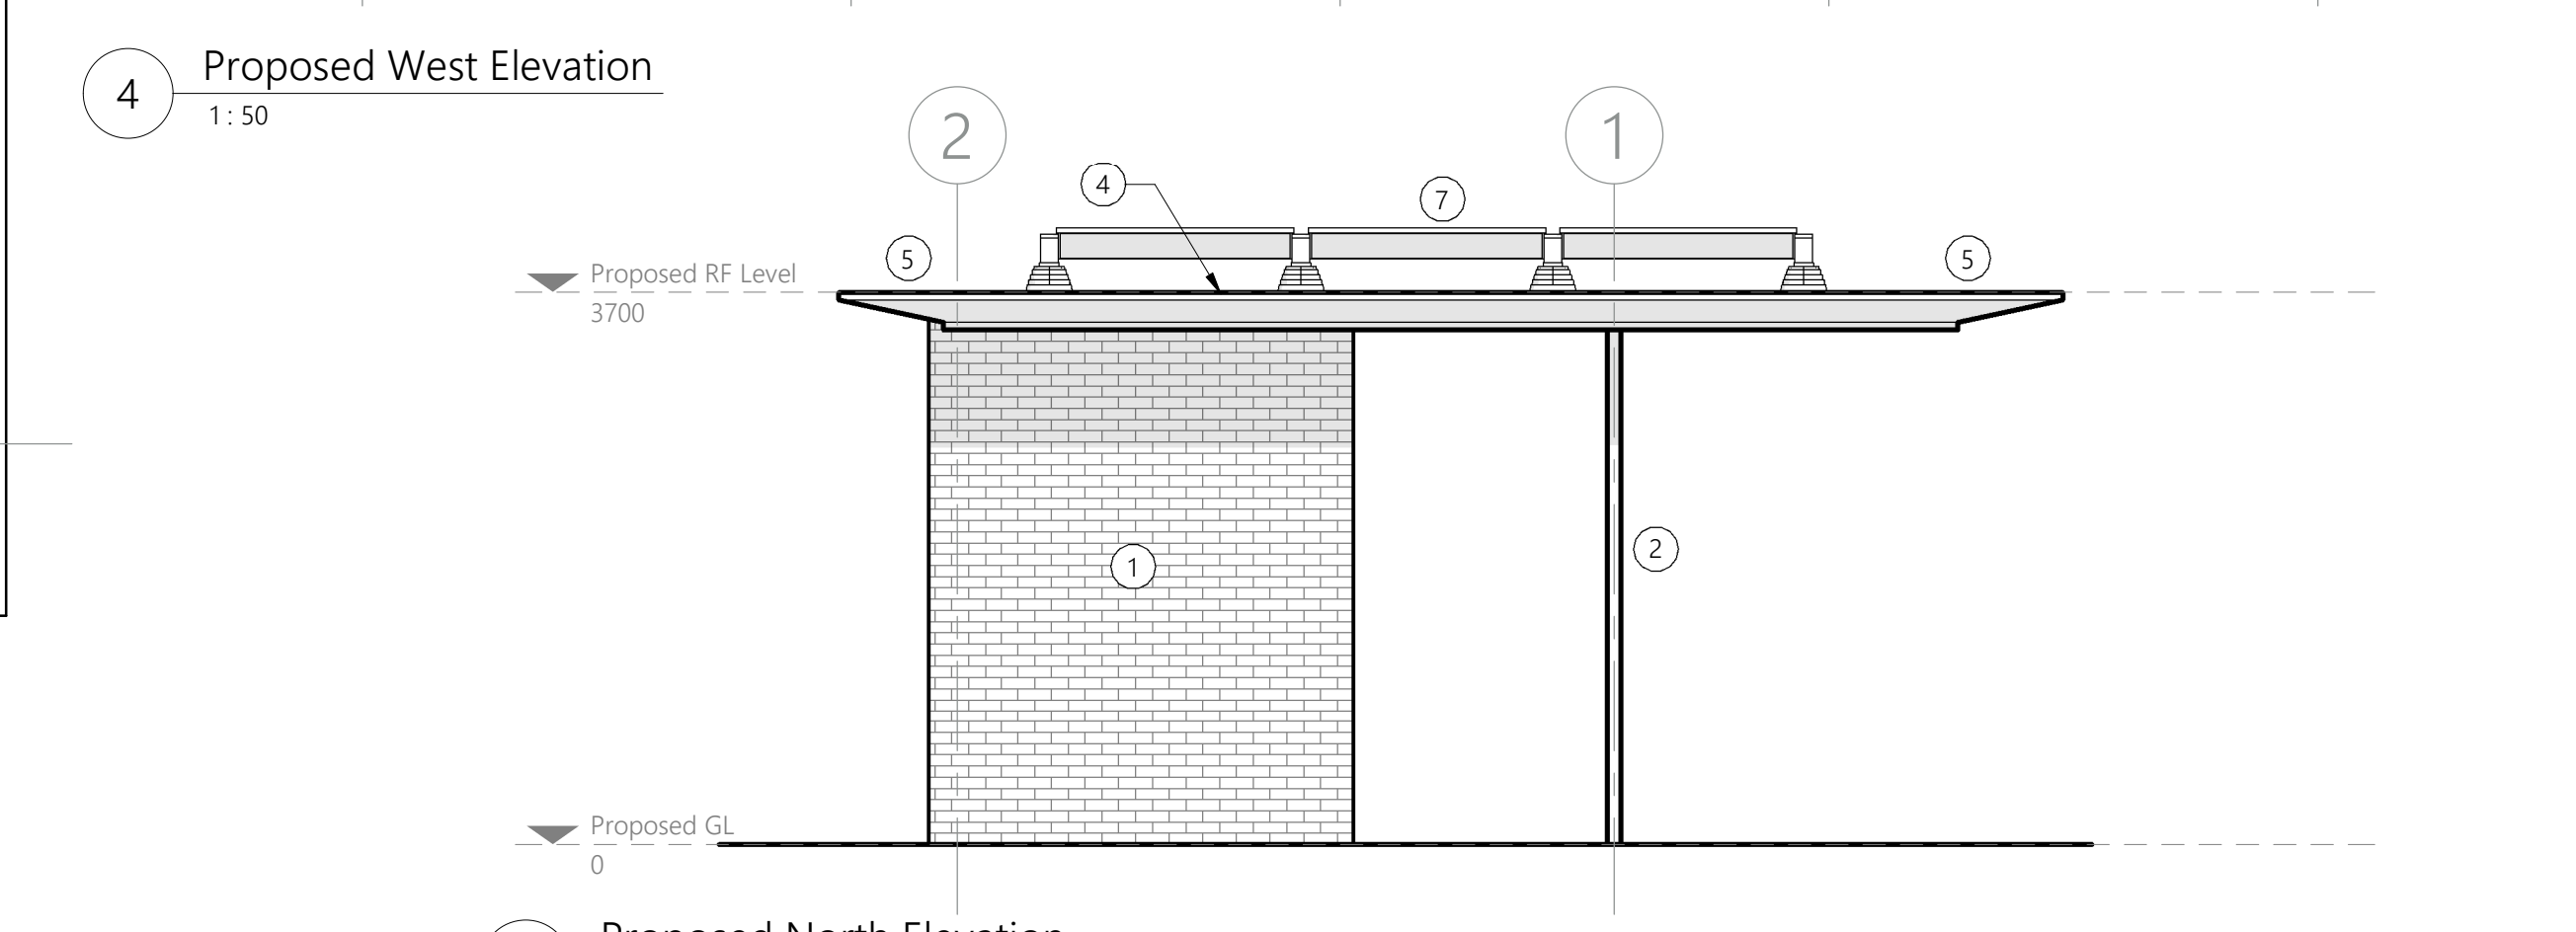
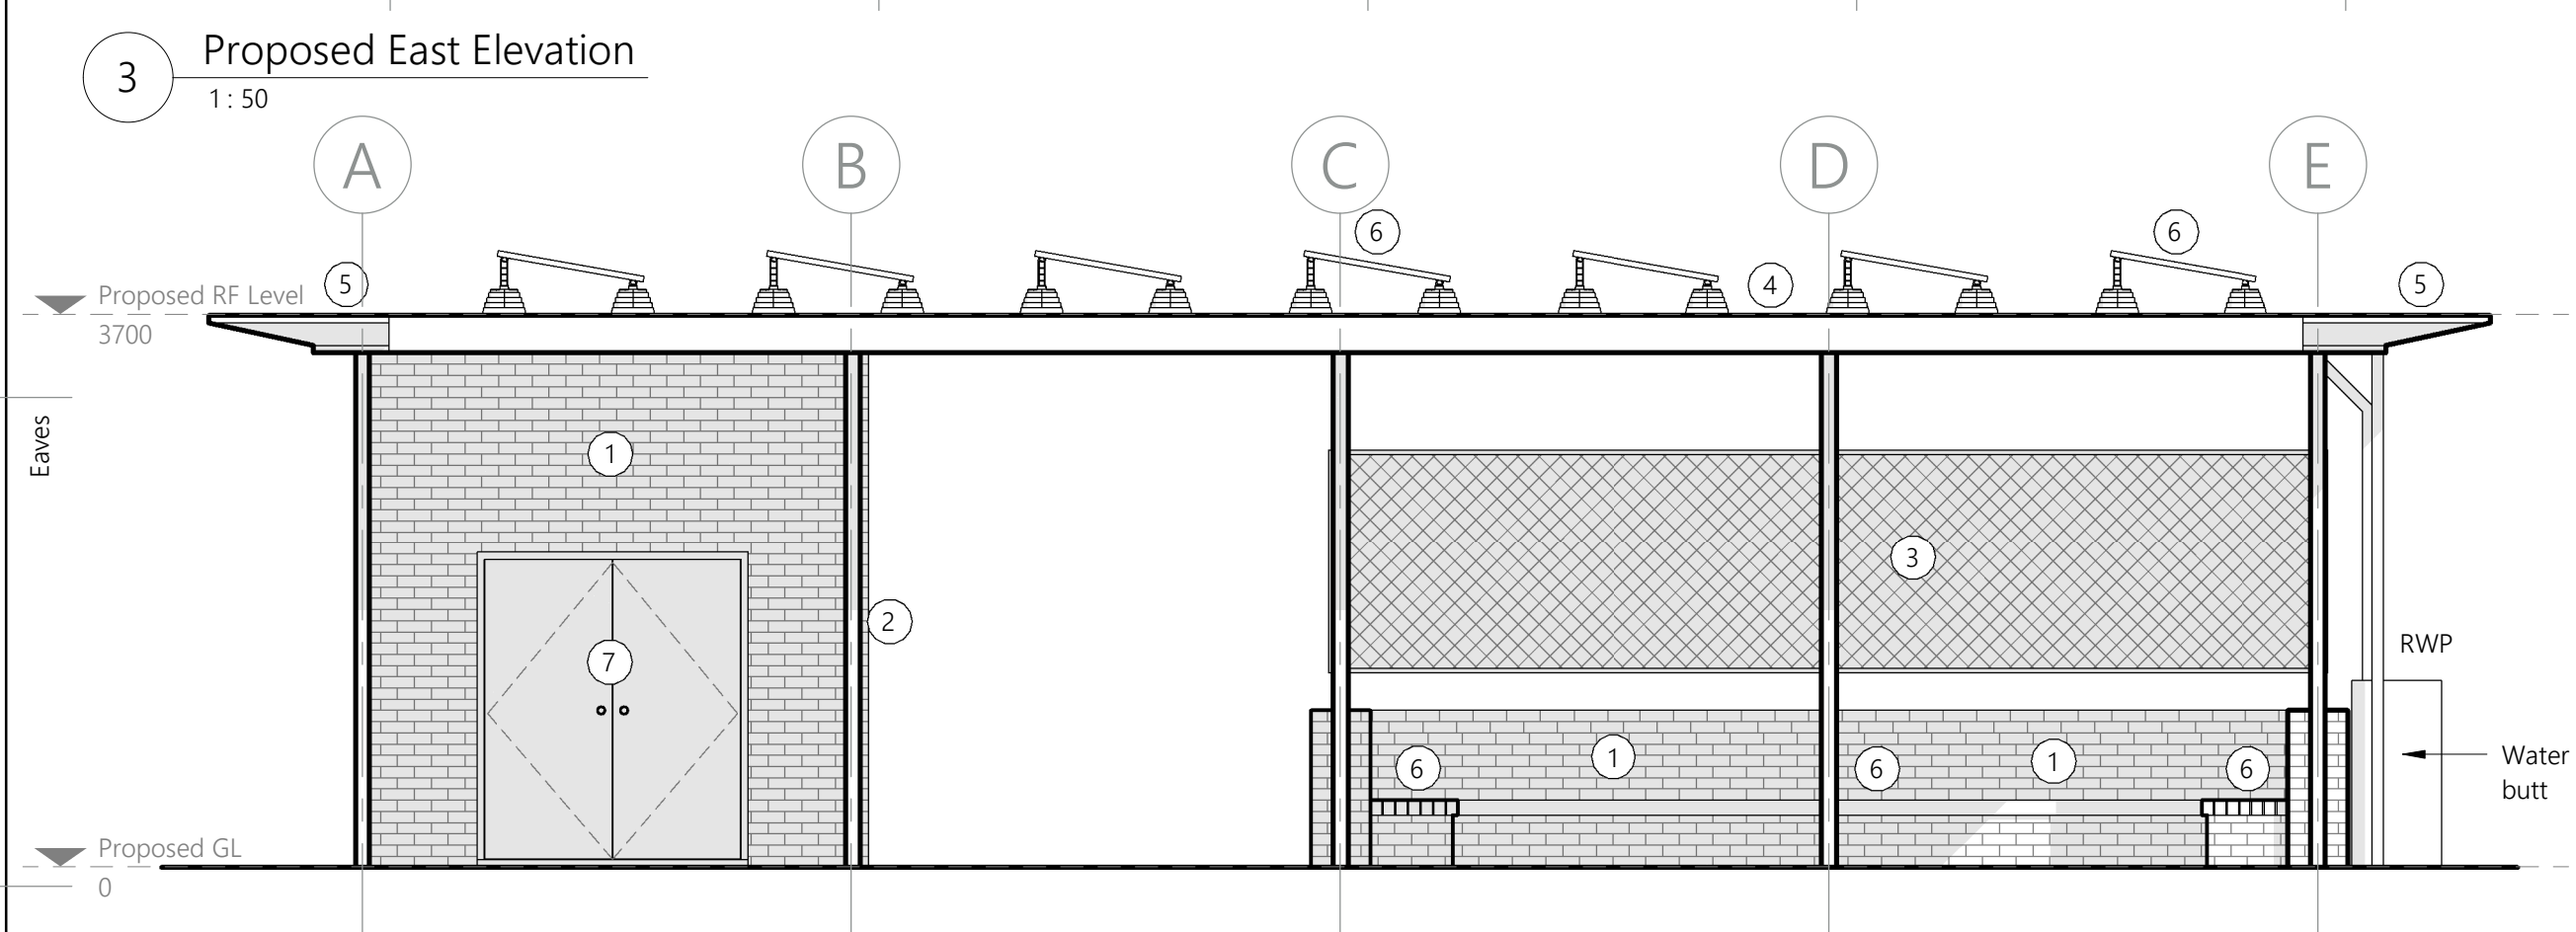
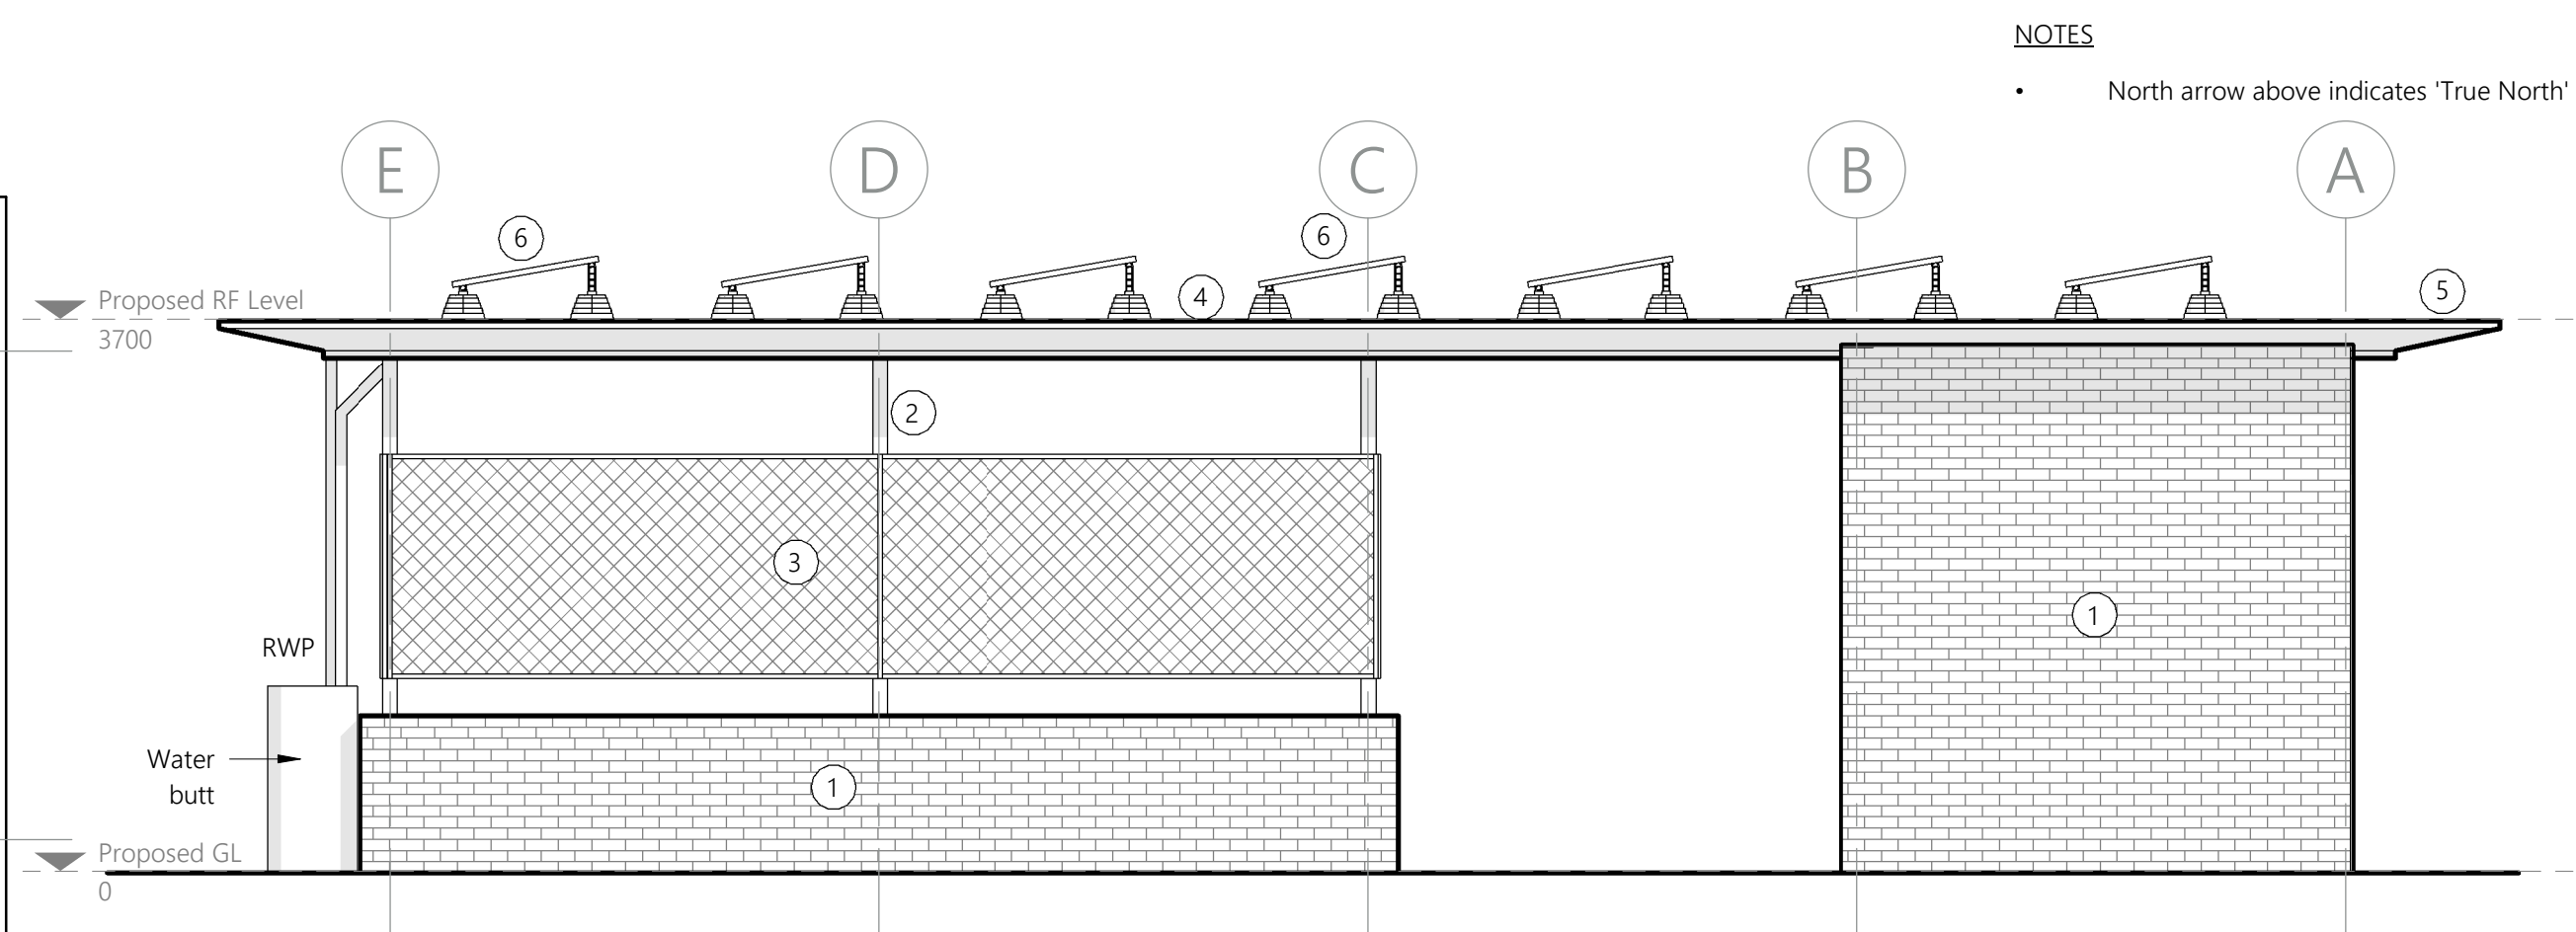


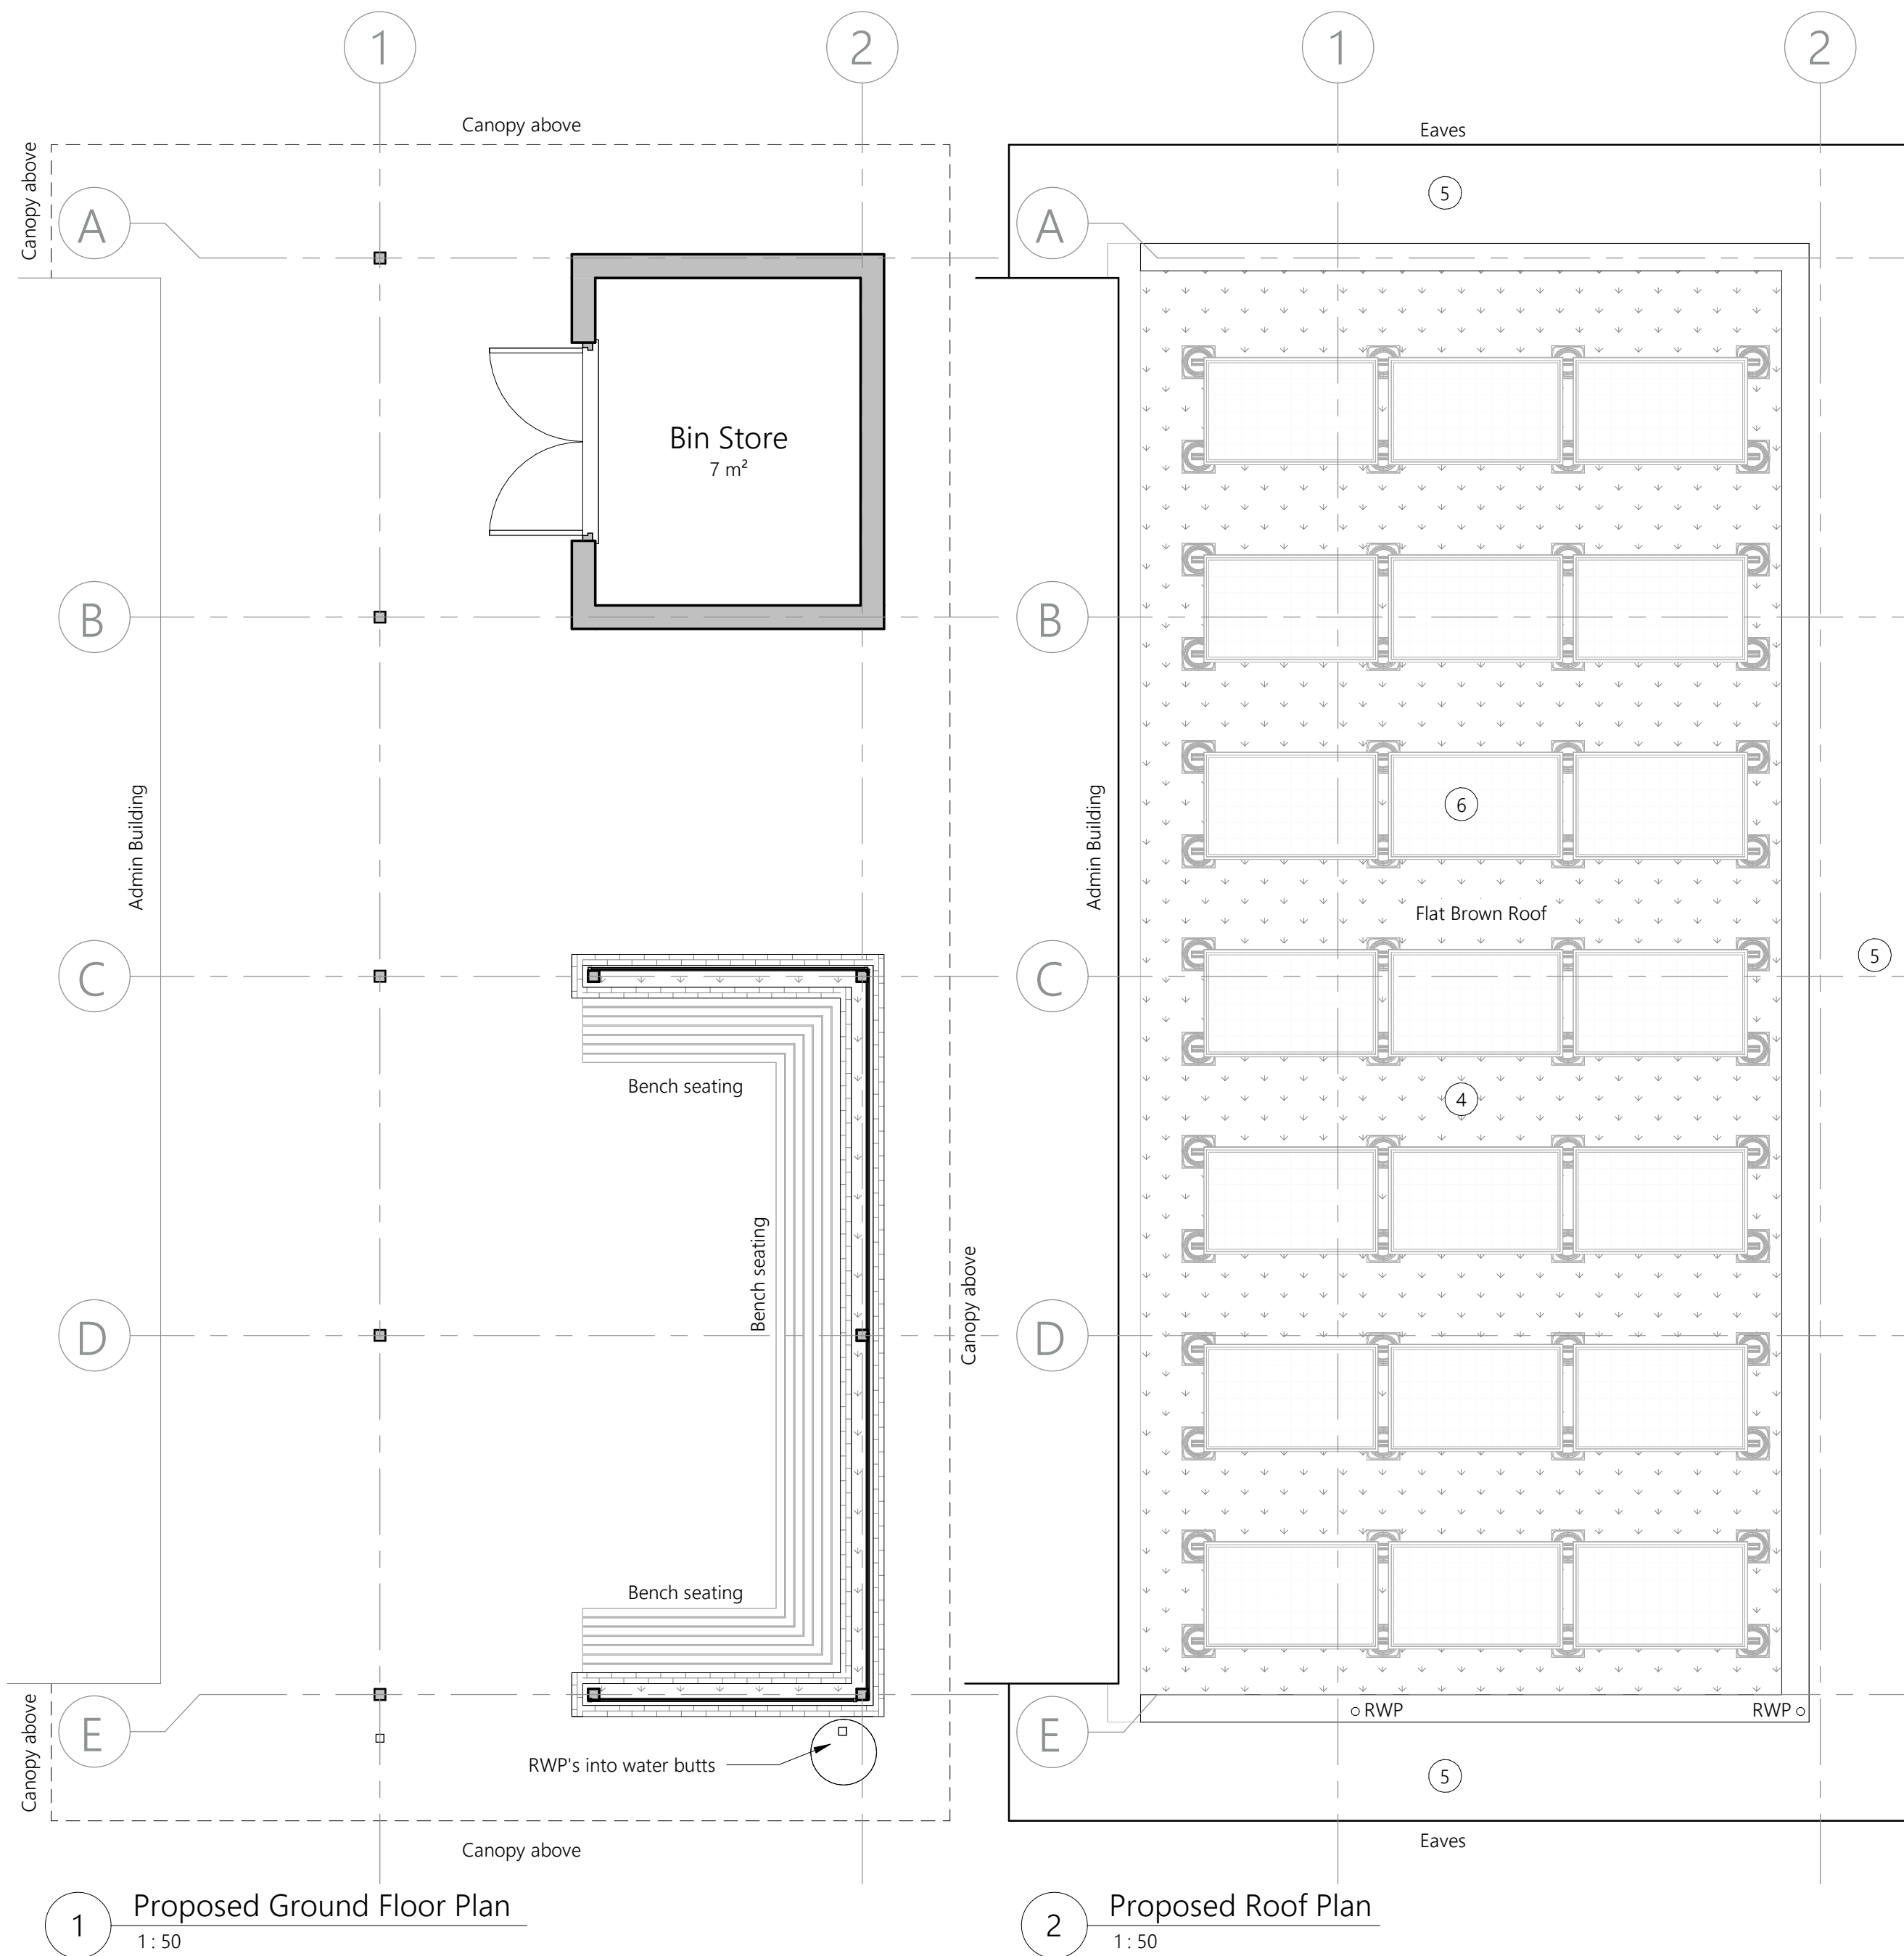


7 Amenity Shelter 1 3D View 1

NOTES
• North arrow above indicates 'True North'

(c) 2023 Sophem Limited
info@inspirearchitects.co.uk
www.inspirearchitects.co.uk
Sophem Limited t/a Inspire Architects
Heywood House, Heywood. BA13 4NA
01749 605006

GENERAL NOTES
• All works proposed shall be conducted in accordance with the related H&S and CDM regulations. Where doubt arises over any aspect of safety, consult Inspire Architects.
• Should any discrepancy be found on this drawing or related project information then the matter should be brought to the attention of Inspire Architects for resolution as soon as possible.
• This drawing may be based on a measured survey or Ordnance Survey information. Do not scale from this drawing unless for planning purposes.
• All dimensions are in millimetres unless otherwise stated. Do not scale from this drawing. All information and layouts detailed on this drawing are subject to site dimension checks.
• Copyright - All Inspire Architects drawings are the property and copyright of Sophem Limited and are not to be used for any purpose without prior written agreement.

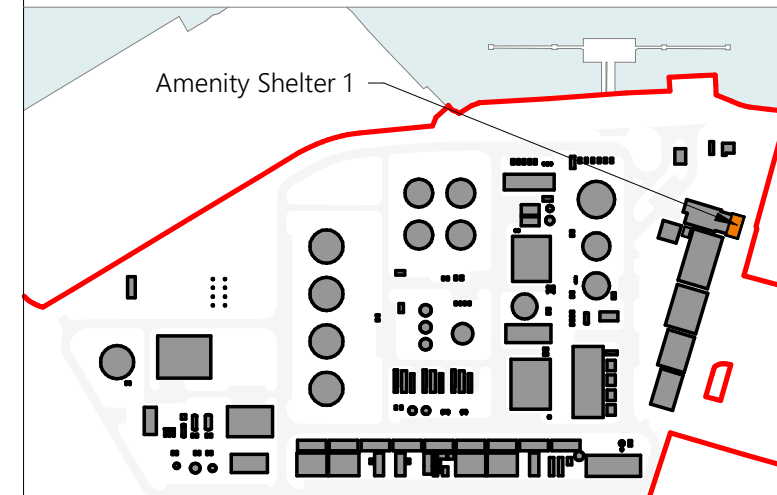

LEGEND			
1	Engineering brickwork planters		
2	PPC metal posts		
3	Metal mesh panels to encourage plantst to climb		
4	Brown roof system		
5	Metal clad eaves overhang		
6	Timber topped bench seating		
7	Photovoltaic Panels		
	Aluminium framed doorset		

P3	CH	NC	27.10.2023
P2	CH	NC	09.08.2023
P1	CH	NC	26.07.2023
Revision	Drawn	Checked	Date



PROJECT NAME
Project Dragon - Sustainable Aviation Fuel (SAF) Production Facility

CLIENT
LanzaTech UK Limited

SHEET NAME
Proposed Amenity Shelter 1 Plans and Elevations

SHEET SIZE
A1
SCALE
1: 50 @ A1
STATUS CODE
S2
STATUS
PLANNING

REVISION DATE
27.10.2023
REVISION
P3

DRAWING NUMBER
2143.01-IA-10-ZZ-DR-A-0300