
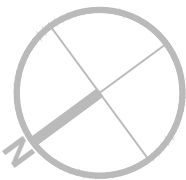


Aberavon Seafront Playground Refurbishment

Neath & Port Talbot Council

Layout Plan

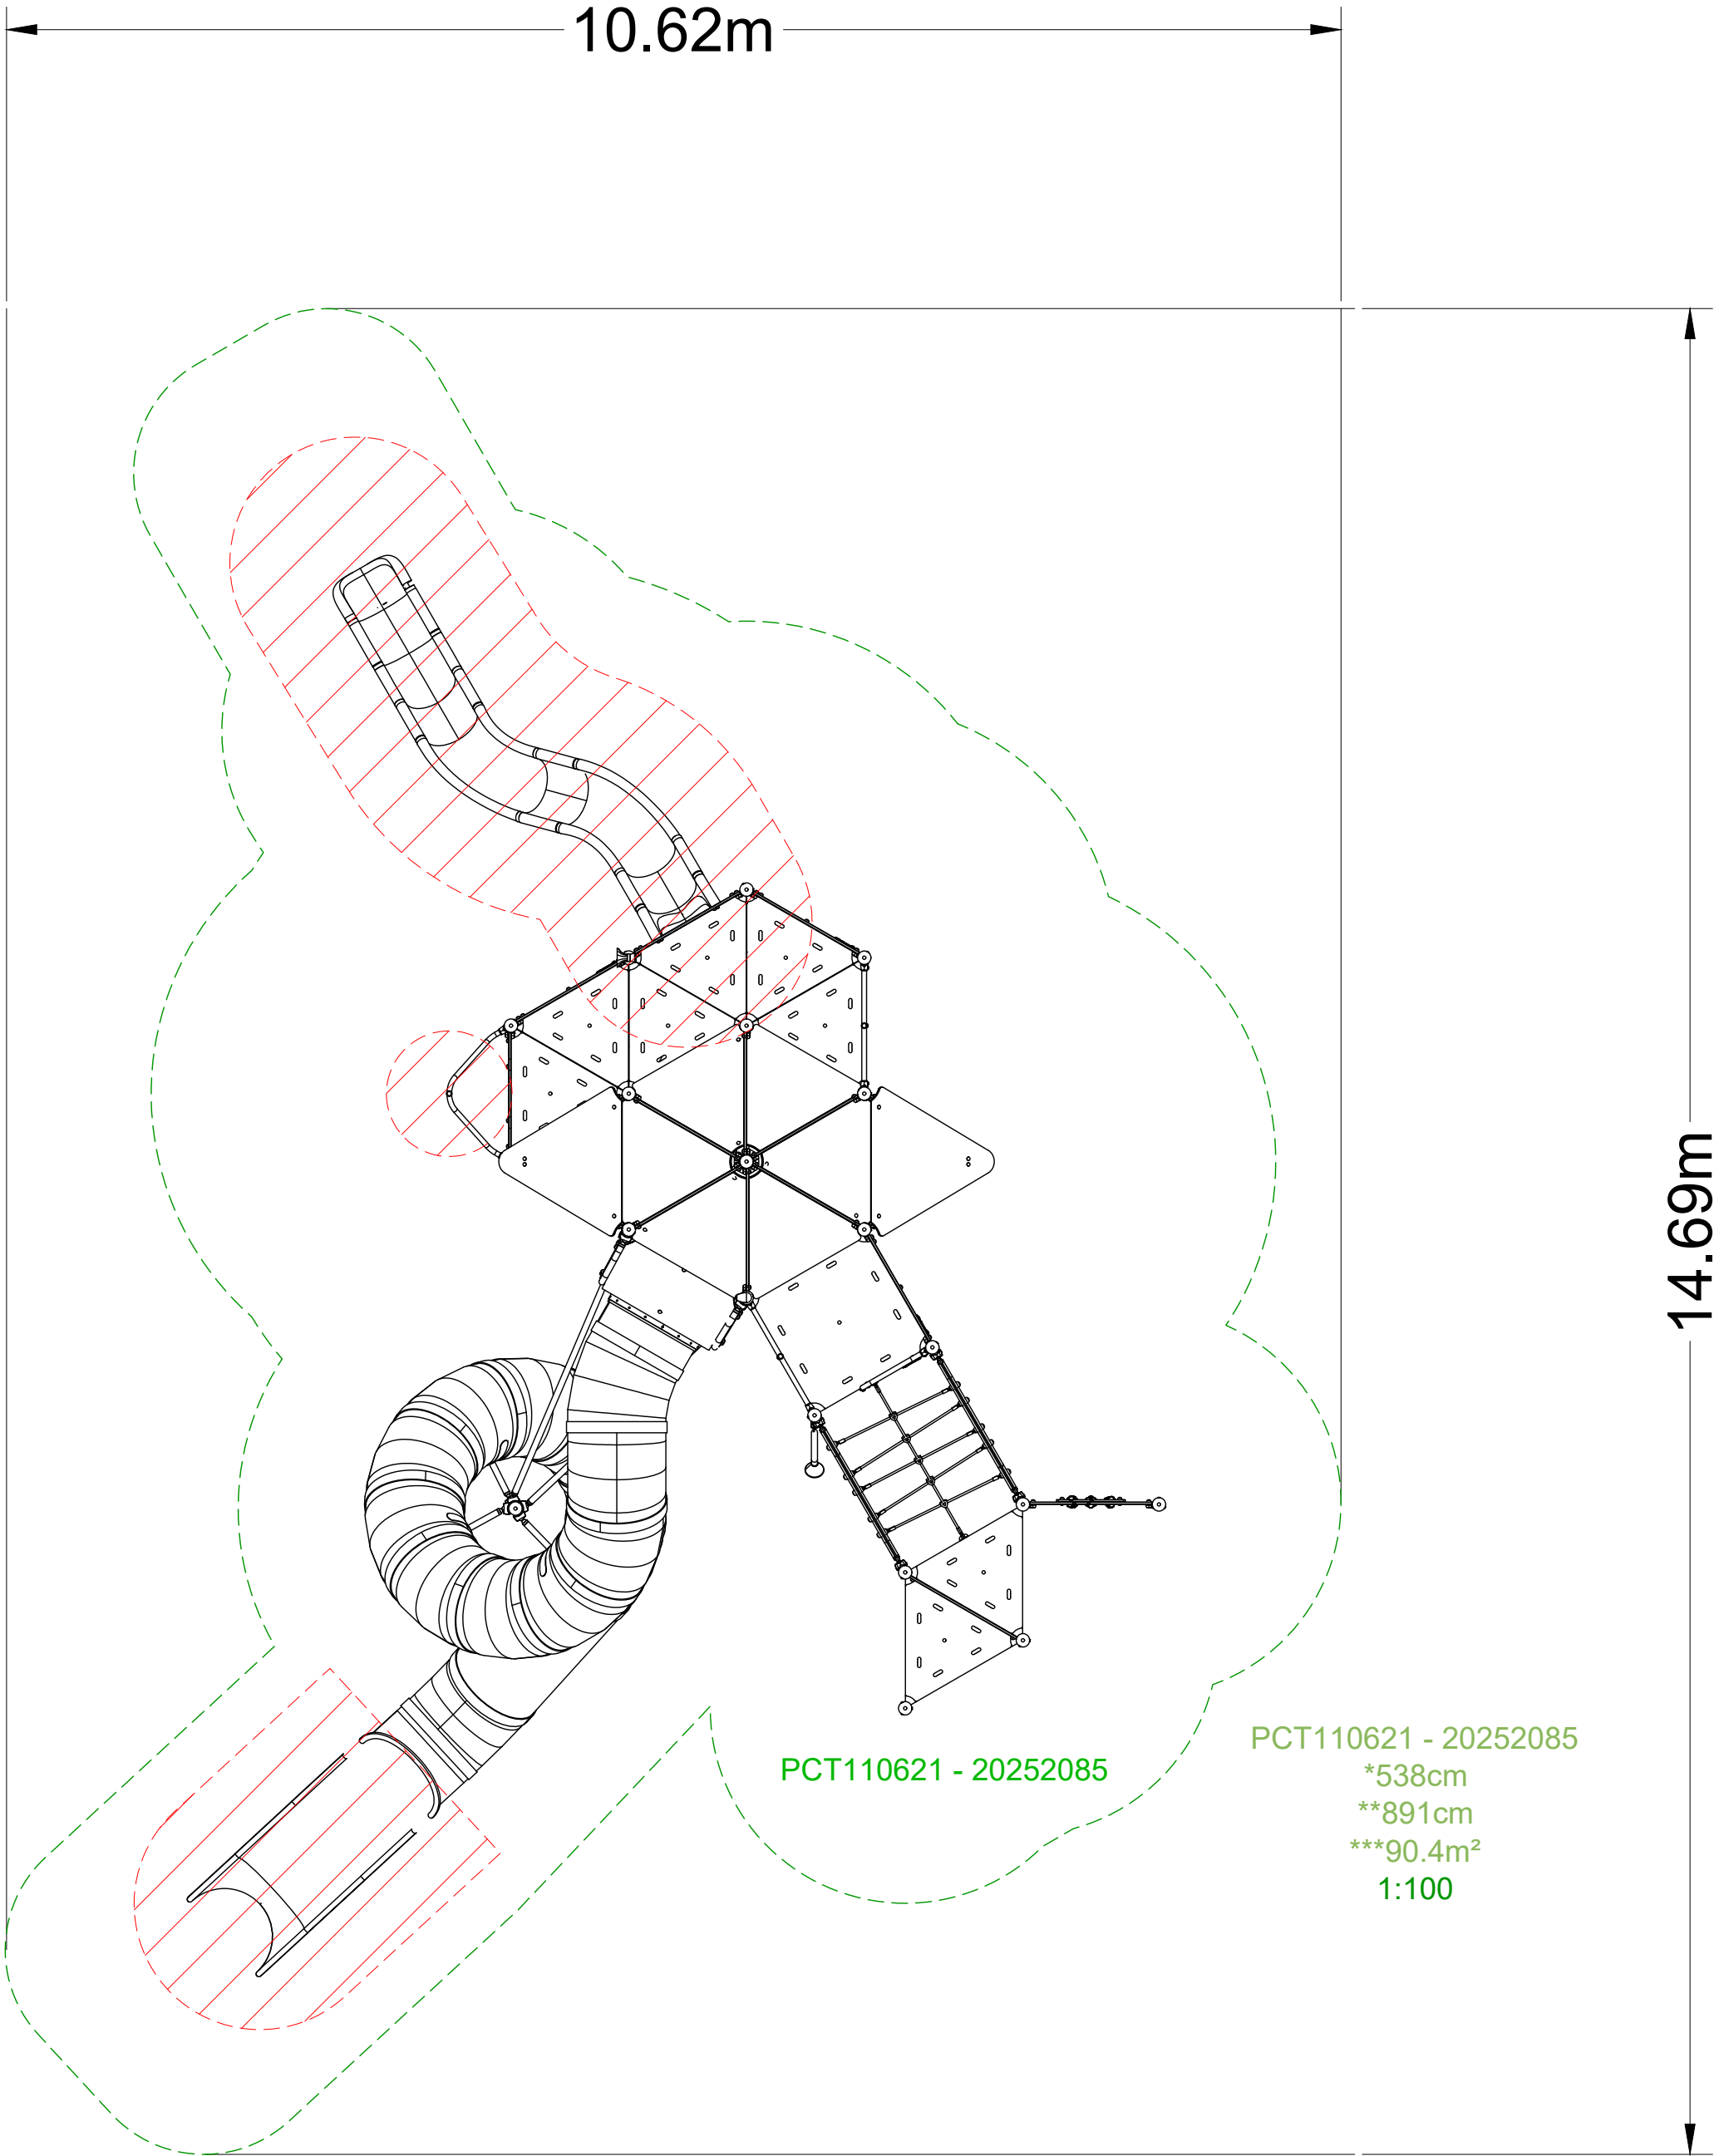


Design assumes the site will be levelled by other (max. gradient 1:100), free draining and with good access

Quotation and design is submitted site unseen, we reserve the right, following a full site survey to amend the design appropriately.

Areas and dimensions shown are critical for compliance with European safety standards En1176 & En1177, If in doubt ask.

Grass areas should be well established prior to grass mat safety surfacing being laid.

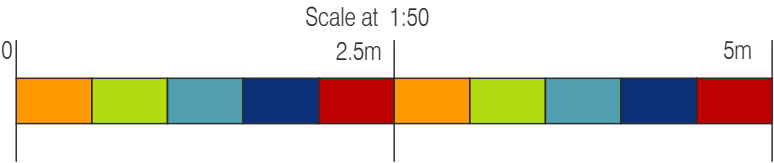

KOMPAN Ltd.
Serenity House
Milton Keynes
MK4 1GA
www.KOMPAN.co.uk
T:01908 201002
F:01908 201007
E:KOMPAN.UK@KOMPAN.com

NOT FOR TENDER ISSUE.
©copyright of this drawing remains the property of KOMPAN Ltd. and the KOMPAN group. This drawing may not be reproduced without prior permission of KOMPAN Ltd.
Any infringement will be pursued.

Project ABERAVON_SEAFRONT		Designed by C.O
Client NEATH_&_PORT_TALBOT_COUNCIL	Date 06/02/2024	Scale 1:50@A2
Drawing No. CAS-256239-B5J4V6	LAYOUT_PLAN	Revision -