


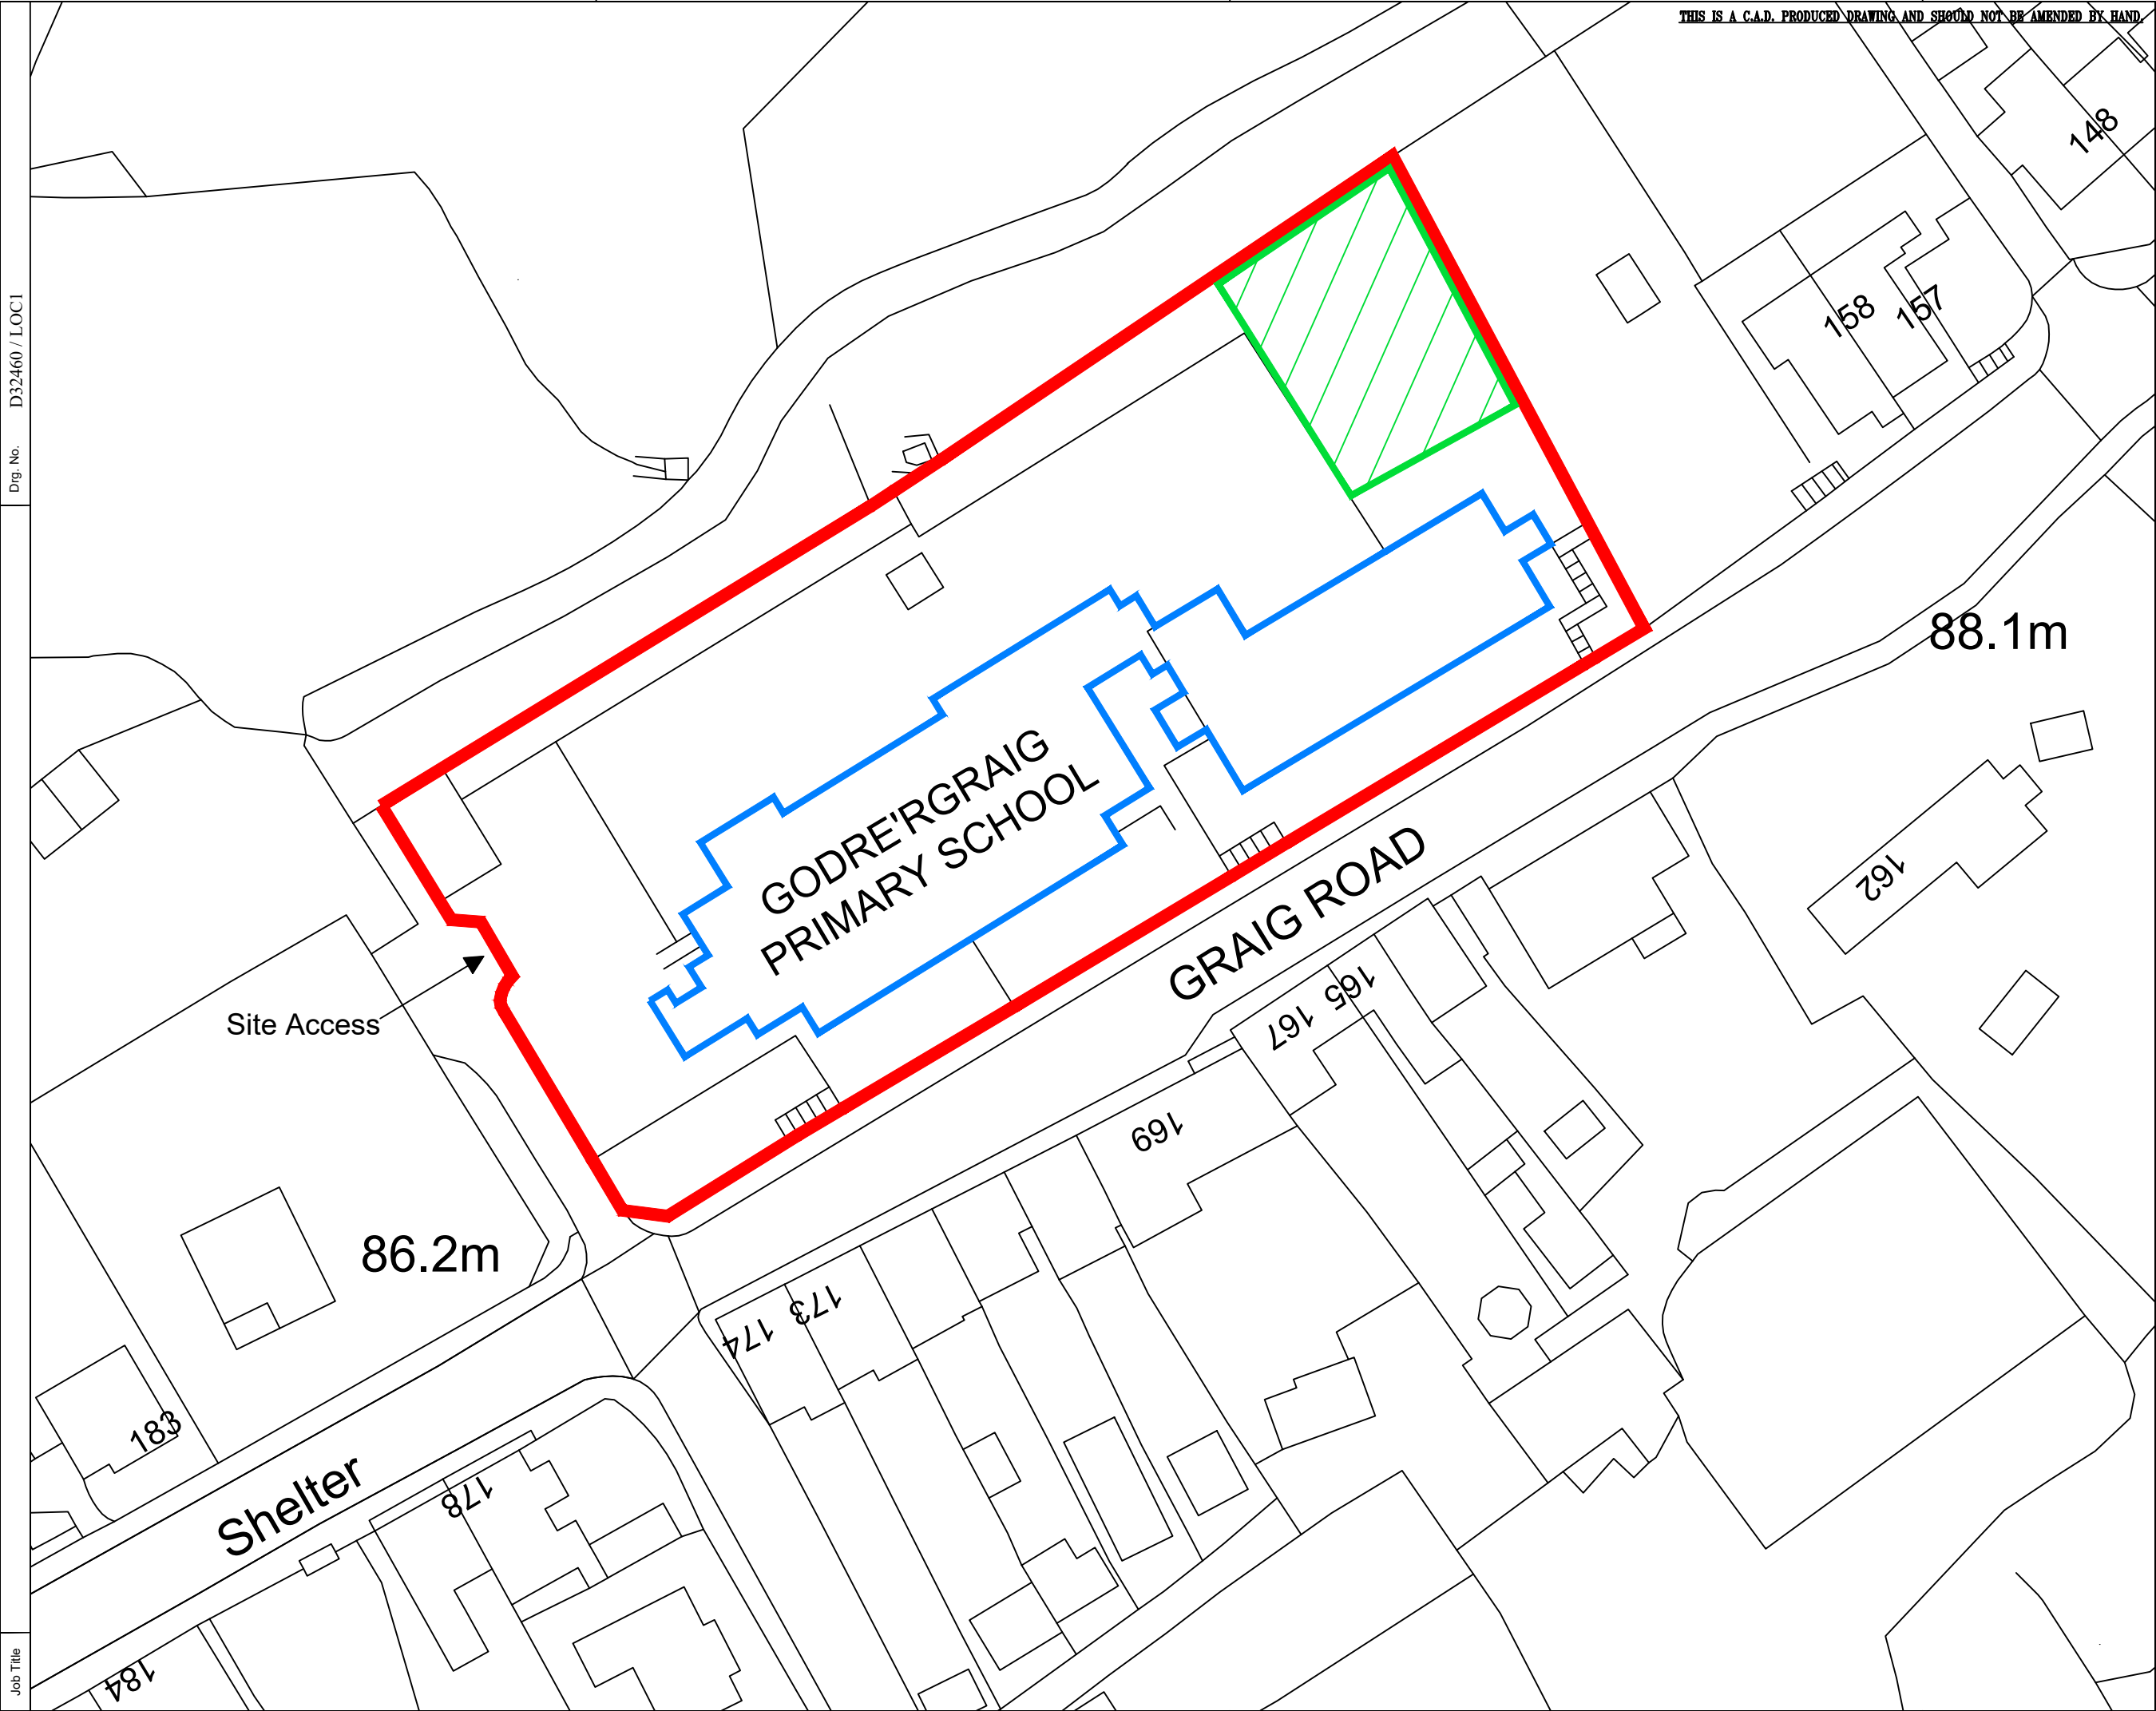

THIS IS A C.A.D. PRODUCED DRAWING AND SHOULD NOT BE AMENDED BY HAND

NOTES

A3

1. All dimensions are in millimetres unless otherwise stated.
2. Ordnance Survey Licence:
© Crown Copyright and Database Right 2013. Ordnance Survey 100023392.
© Hawlfraint a hawilau cronfa ddata'r goron 2013. Rhid trwydded yr arolwg ordnans 100023392.

-  School grounds - extents of site
-  School buildings - to be demolished
-  Grassed Area & Bat Roost Tower - exempt from demolition and deposition of materials.

Rev	Details	Dr	Ch	Ap	Date

Client



ENGINEERING AND TRANSPORT

NICOLA PEARCE
DIRECTOR OF ENVIRONMENT AND REGENERATION
THE QUAYS, BRUNEL WAY
BAGLAN ENERGY PARK
NEATH SA11 2GG

Job Title
**W31040
GODRE'R GRAIG PRIMARY
SCHOOL DEMOLITION**

LOCATION AND SITE EXTENTS

File No.	Financial Code No. 26.007500.B051.301004				
Drawn	DD	Checked	PR	Approved	PR
Date	09-23	Date	09-23	Date	09-23

Scales 1:500

Drawing No. **D32460 / LOC1**

Dwg No. D32460 / LOC1

Job Title