


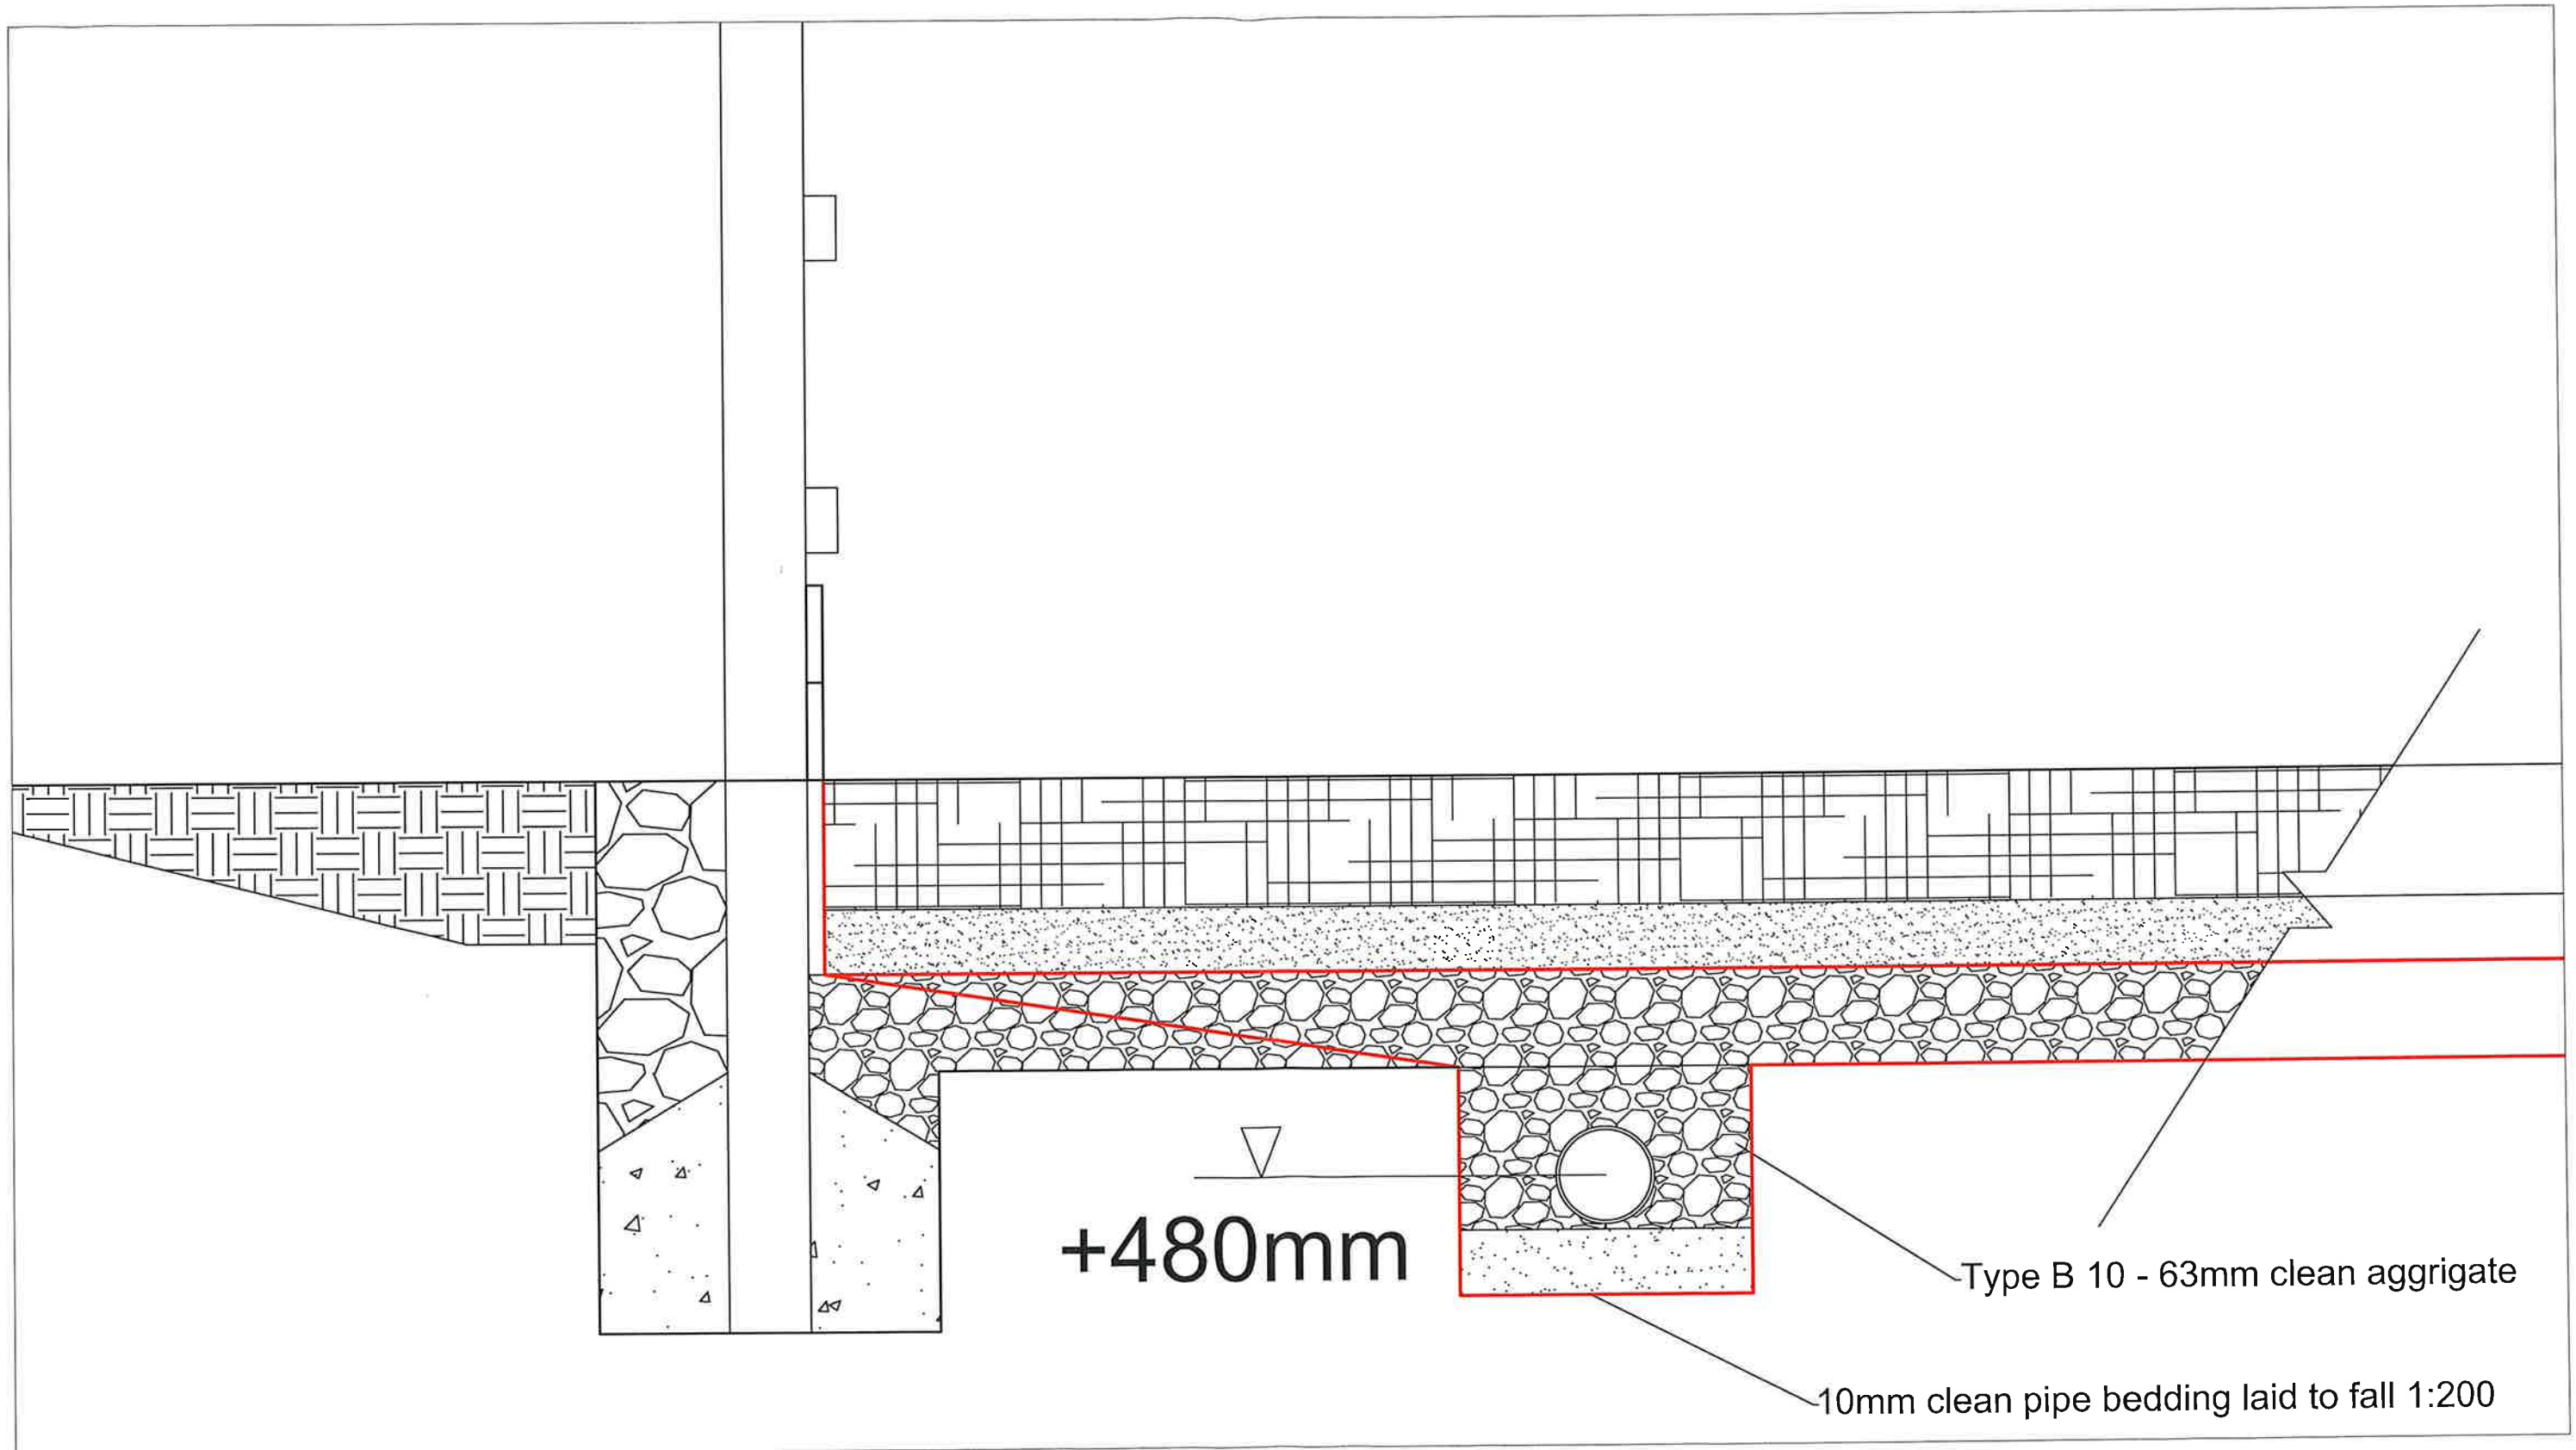

Project: - Menage Address: Ynysarwed Farm	Notes:	Drawing no: 3
		Scale: 1:10
		Date: 09/06/23
		Ref no: ym1