


3600mm 4 bar Gate.

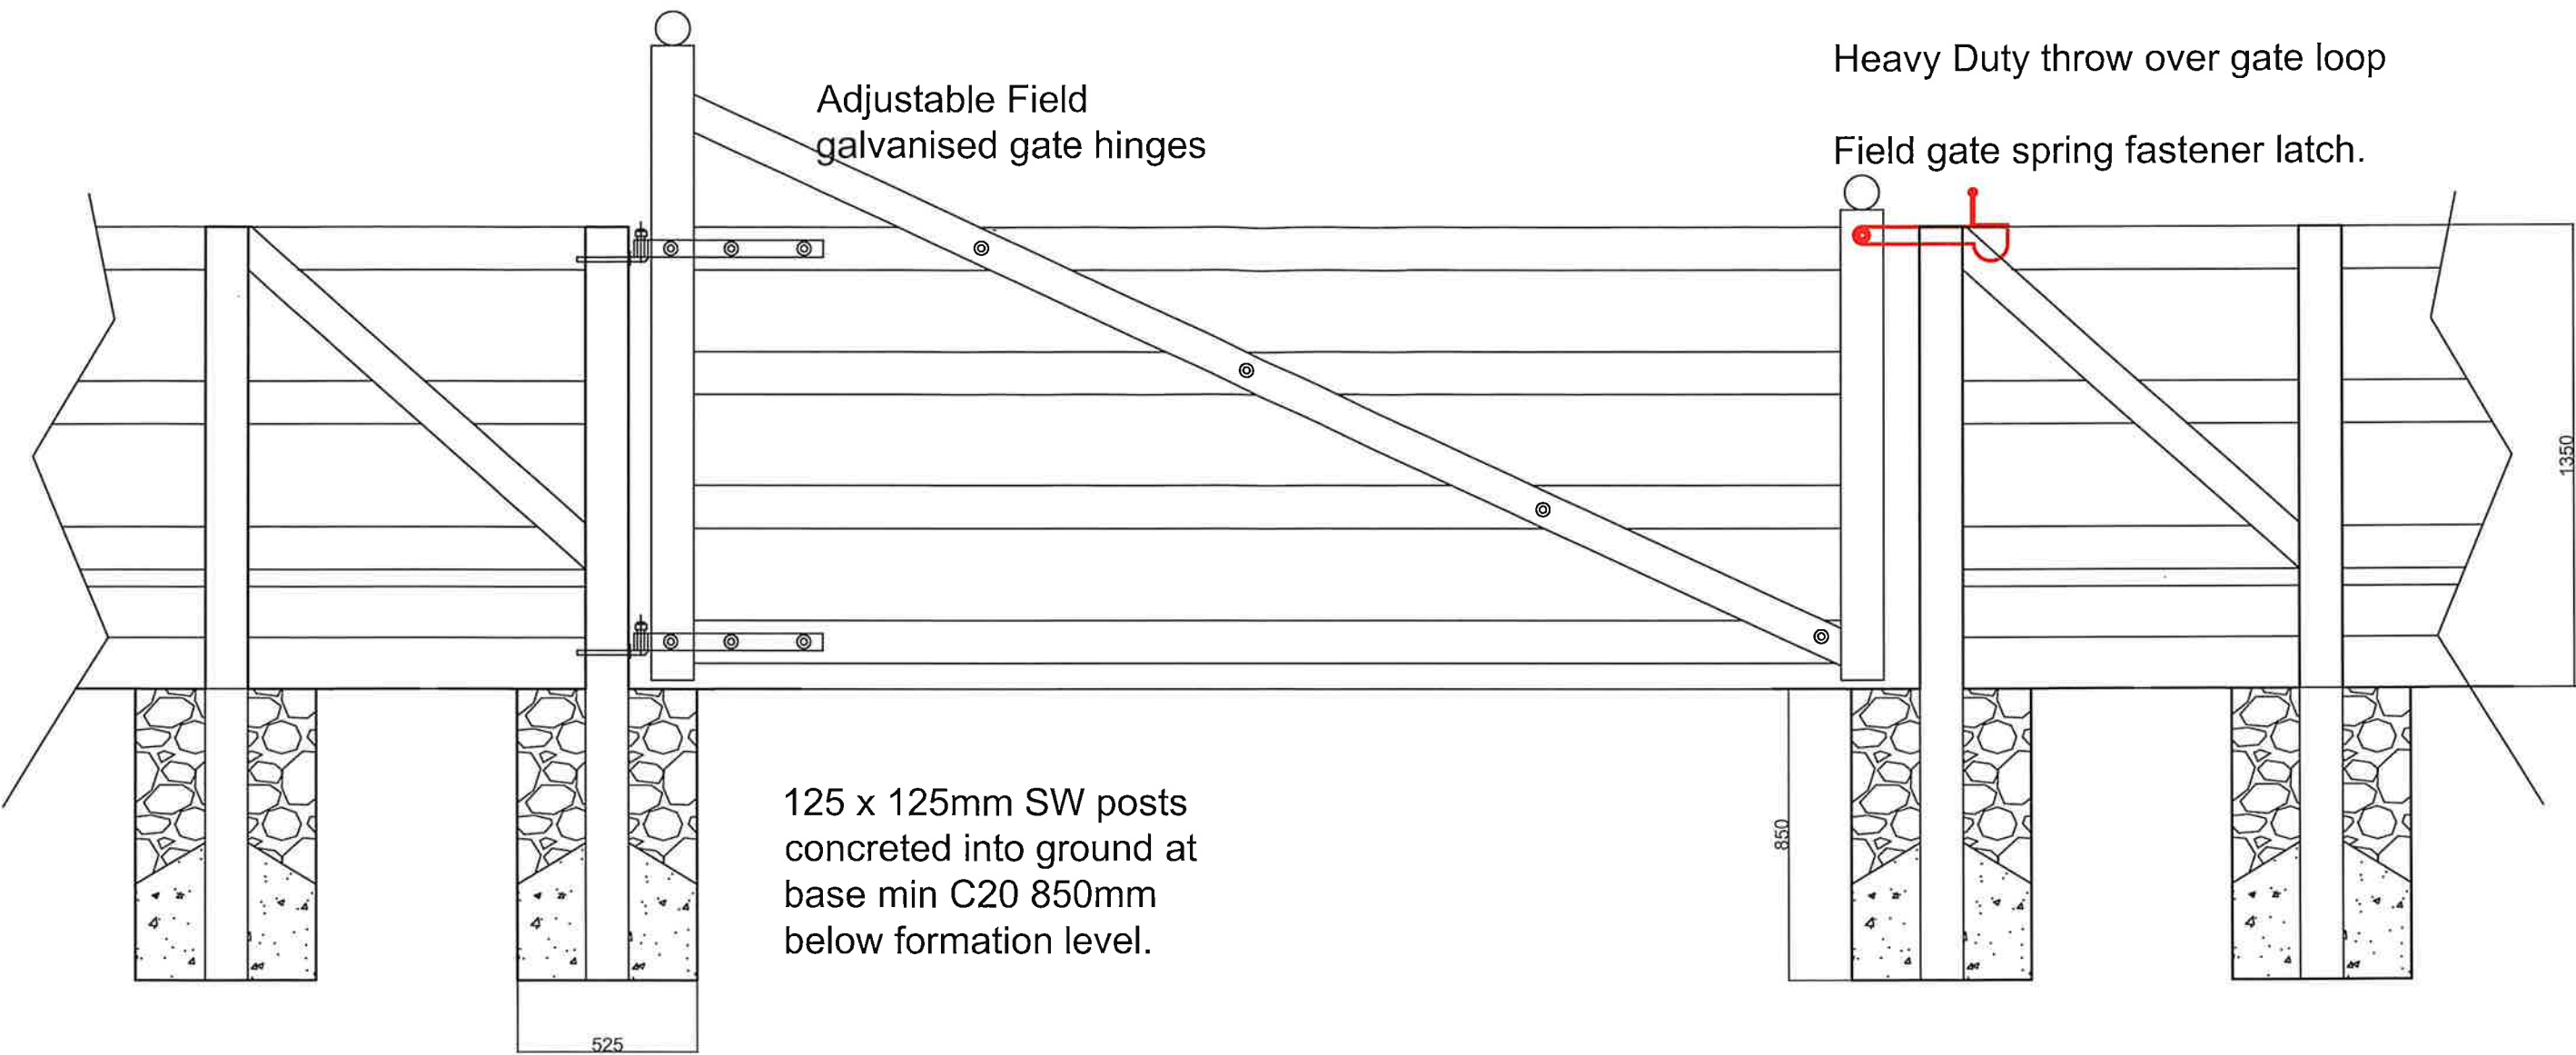

Project: - Menage Address: Ynysarwed Farm	Notes: Gate Entrance	Drawing no: 4
		Scale: 1:20
		Date: 09/06/23
		Ref no: ym1