


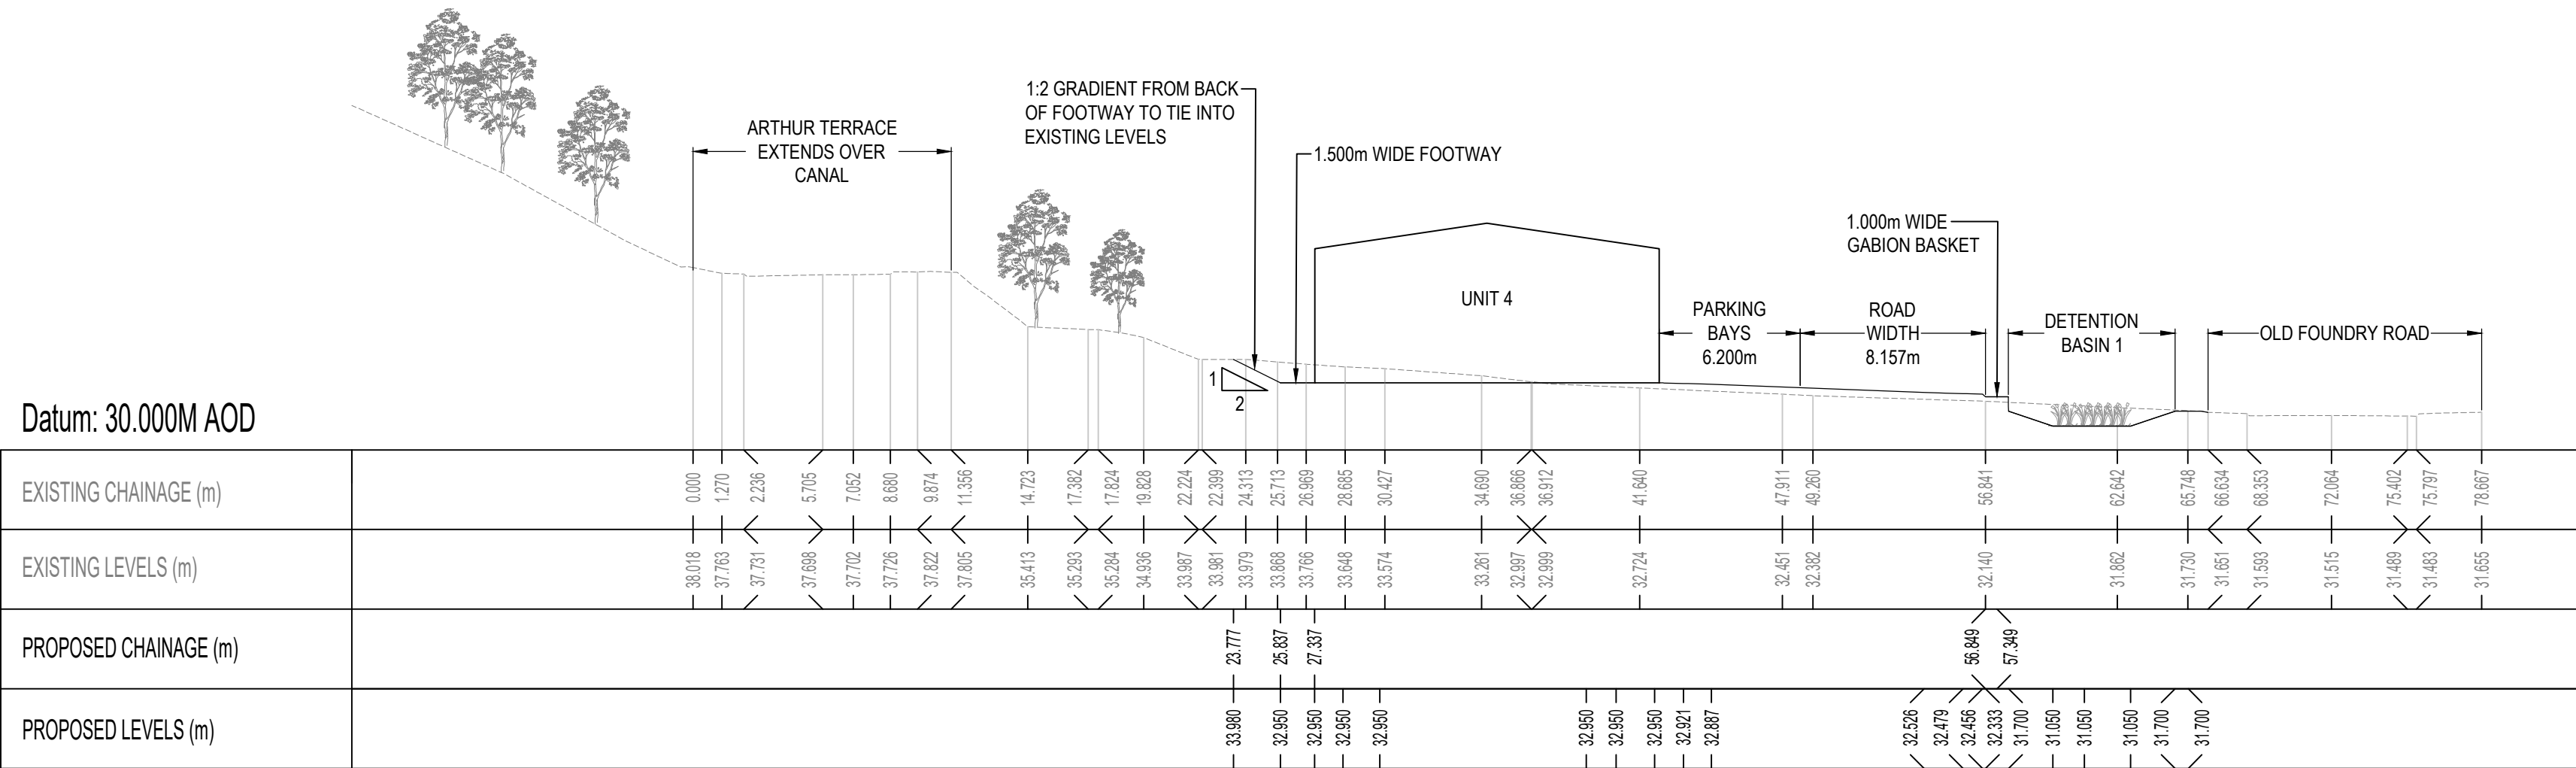


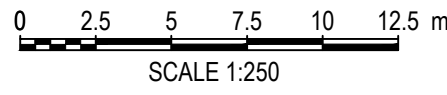

SECTION A-A


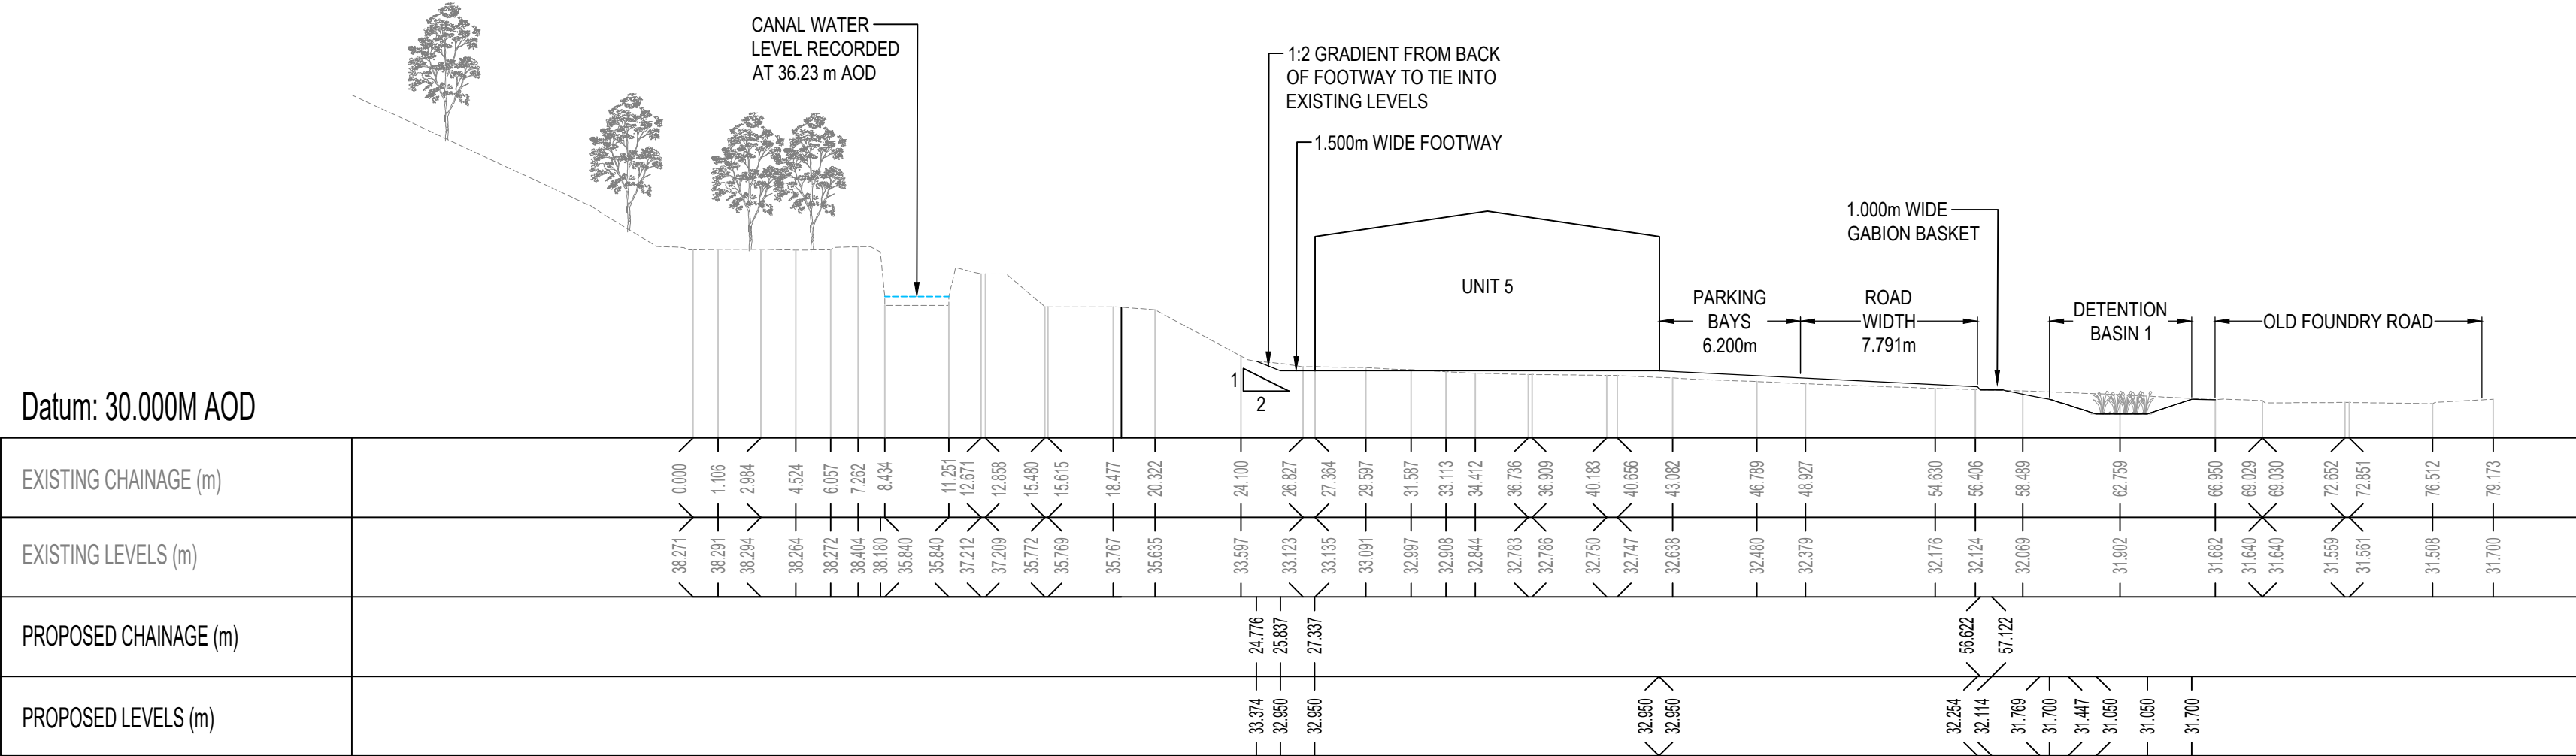


SECTION B-B

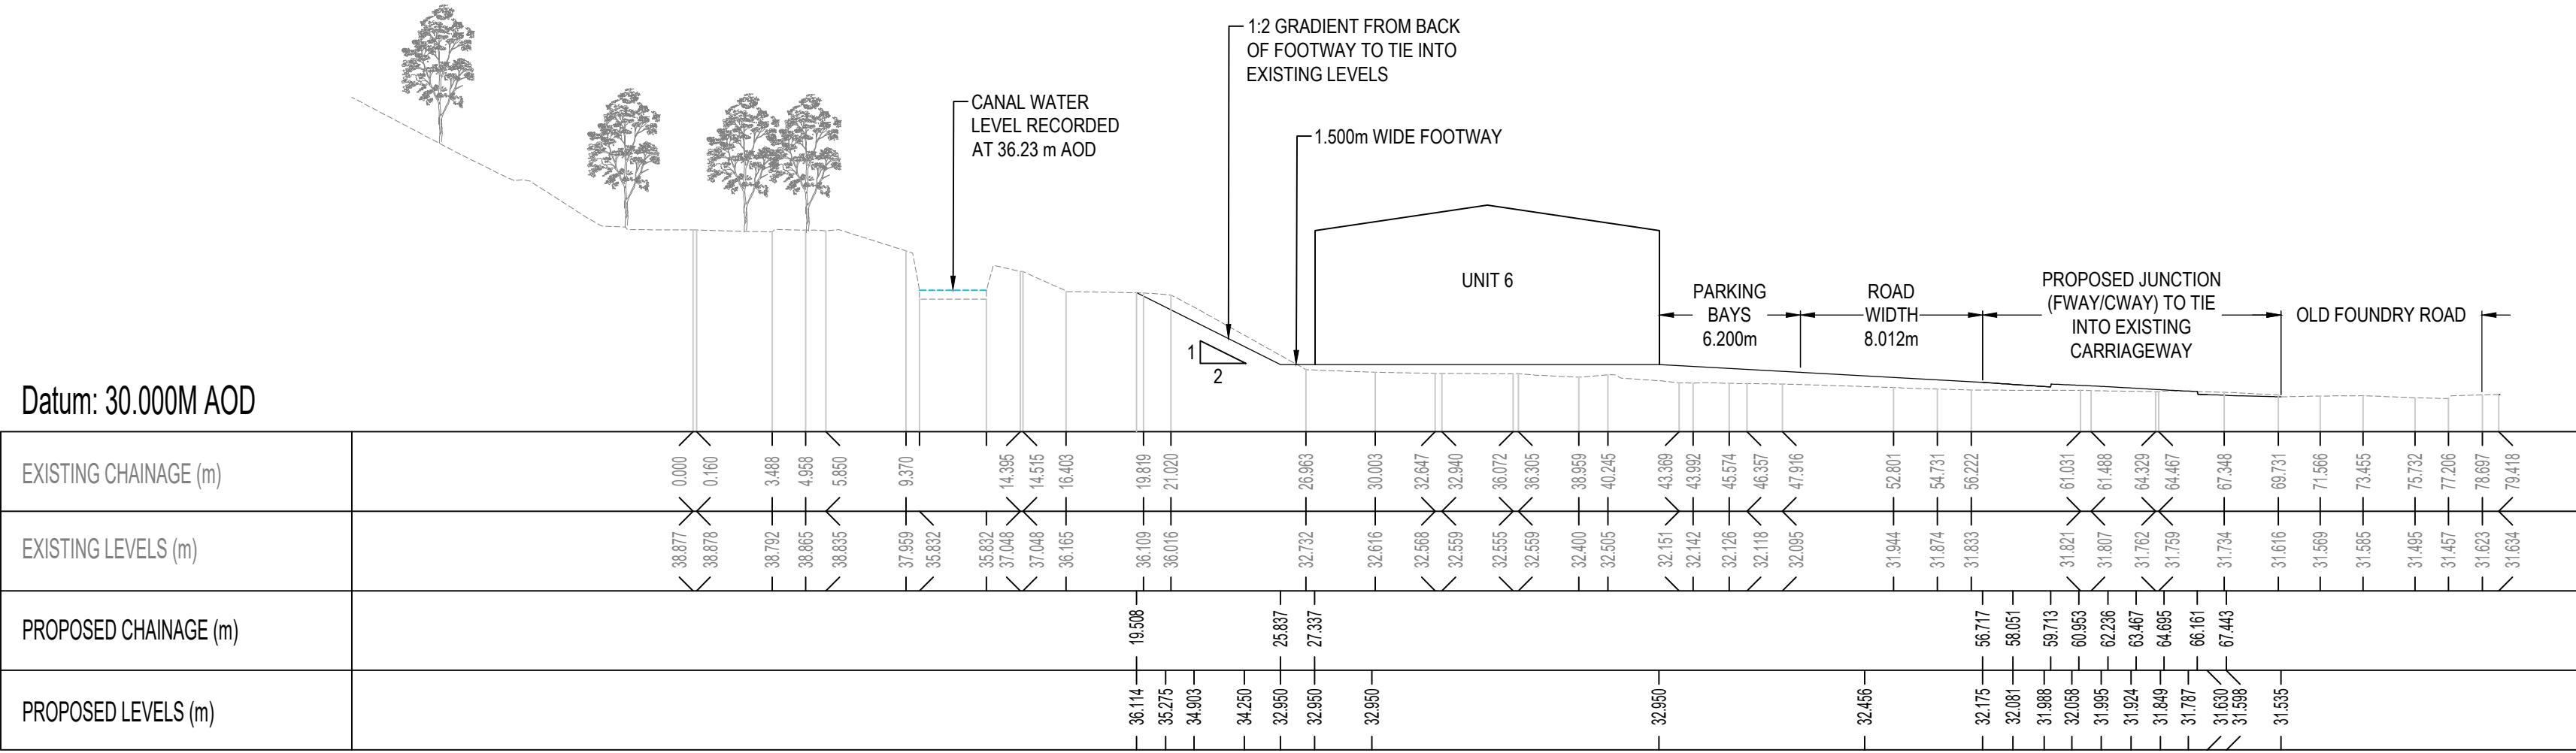

SECTION C-C

- NOTES:
- ALL DIMENSIONS ARE IN MILLIMETRES UNLESS NOTED OTHERWISE.
 - ALL LEVELS ARE SHOWN IN METRES UNLESS NOTED OTHERWISE.
 - DO NOT SCALE FROM THE DRAWING. USE FIGURED DIMENSIONS ONLY.
 - ANY DISCREPANCIES TO BE REPORTED IMMEDIATELY TO THE ENGINEER.
 - THIS DRAWING TO BE READ IN CONJUNCTION WITH ALL RELEVANT ARCHITECTS, ENGINEERS, SUBCONTRACTORS AND SPECIALISTS DRAWINGS AND SPECIFICATIONS.
 - EXISTING SERVICES HAVE NOT BEEN SHOWN BUT ARE PRESENT - THE CONTRACTOR IS TO LIAISE WITH ALL STATUTORY AUTHORITIES PRIOR TO THE COMMENCEMENT OF ANY WORKS.

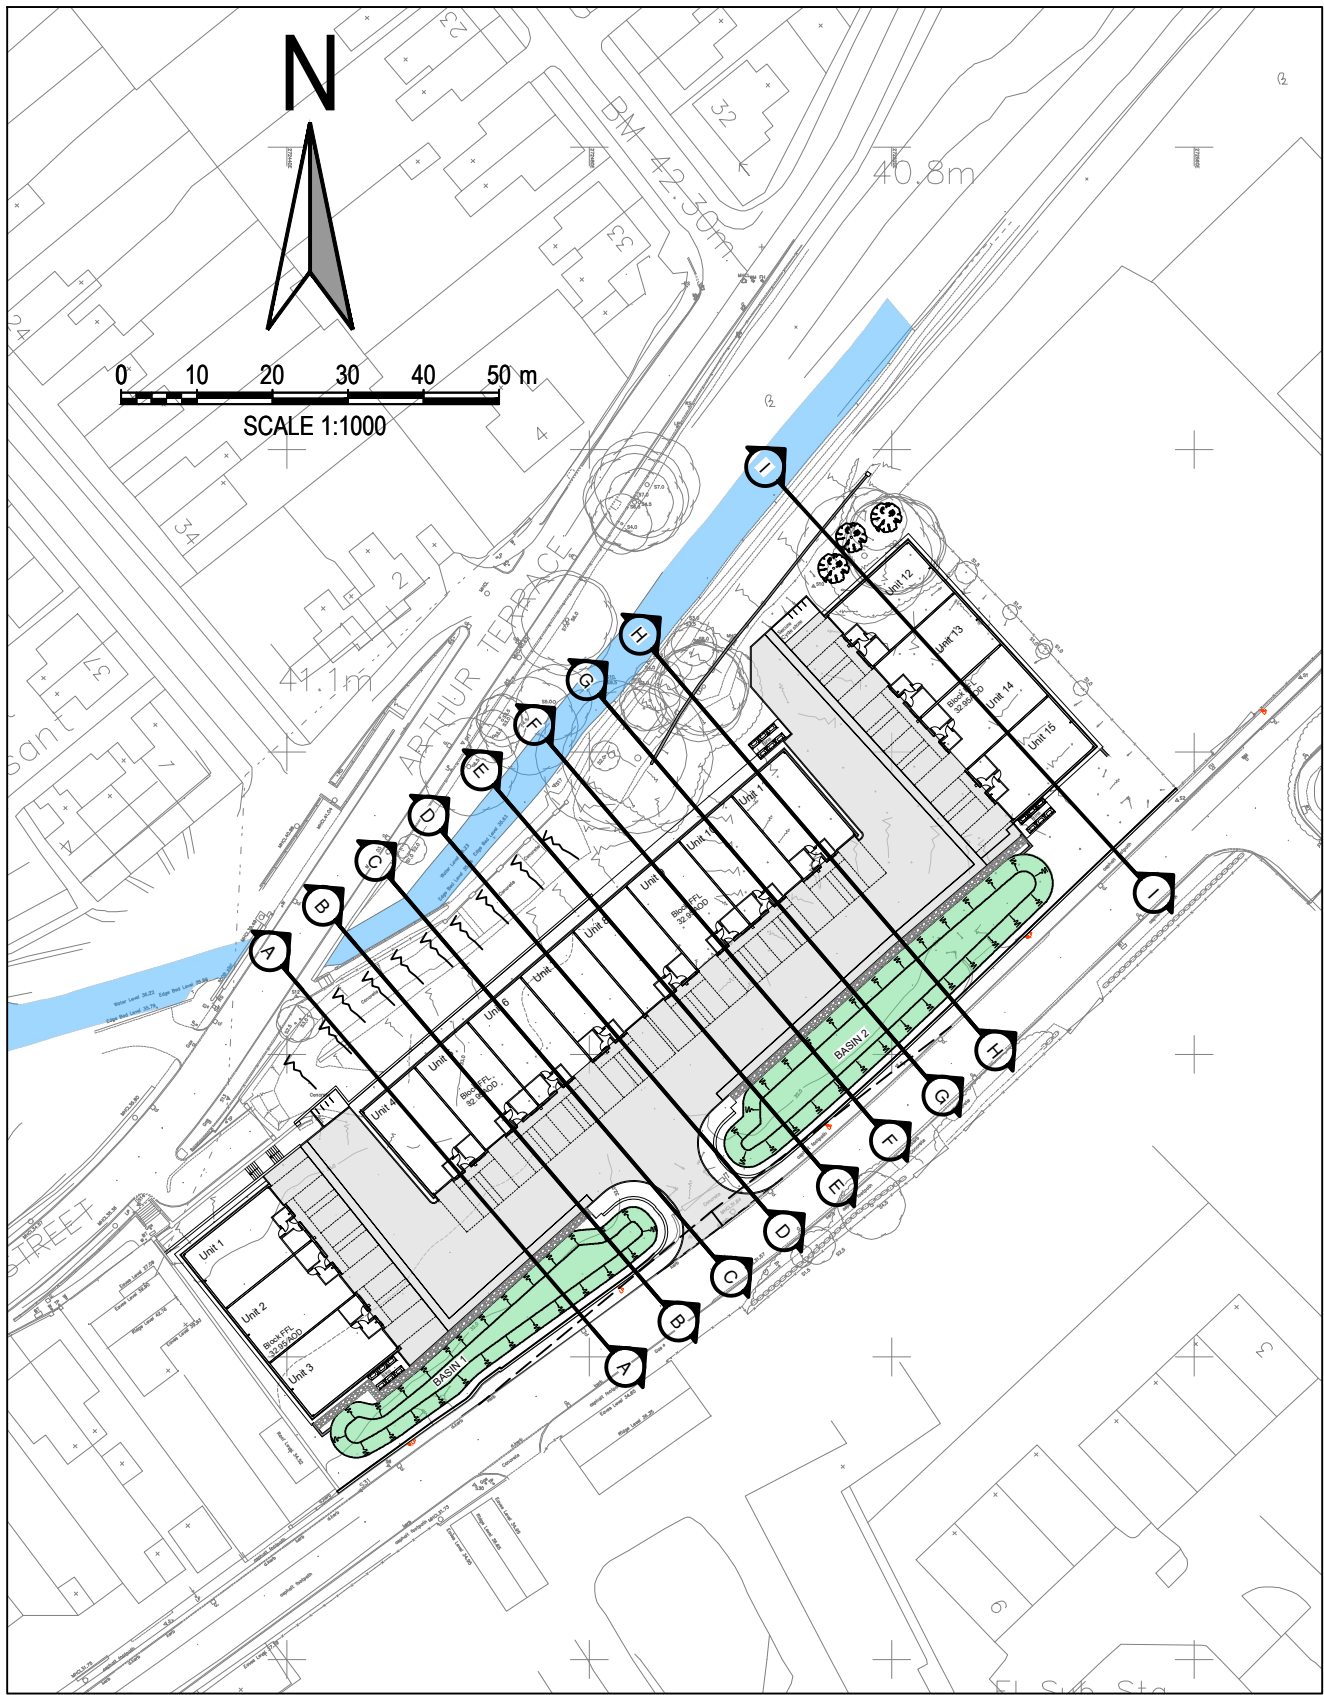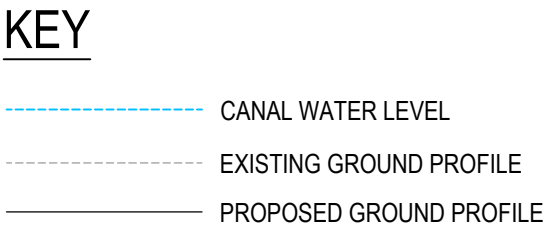

01	NRC	NC	SH	10.11.23	ISSUED FOR INFORMATION
rev.	drawn	chd.	chd.	date	description
Client					
BLUE FIELD LAND LTD					
Project					
OLD FOUNDRY ROAD, PONTARDAWE, SWANSEA, SA8 4HR					
Title					
SITE SECTIONS SH1of3					
ValeConsultancy CONSULTING CIVIL & STRUCTURAL ENGINEERS 29 Bocam Park, Old Field Road, Pencoed, Bridgend, CF35 5LJ. Phone: 01656 863794 Email: enquiries@vale-consultancy.co.uk					
date	drawn	checked	approved		
10.11.23	NRC	NC	SH	10.11.23	10.11.23
scale @ A1		project no.			
AS SHOWN		14834			
status	drg. no.				rev.
P	14834_601				01