


NOTE:- WHERE GRADIENT OF FOOTPATH IS STEEPER THAN 1 in 12 GRITSTONE OR BLAST FURNACE SLAG AGGREGATE MATERIAL MUST BE USED.


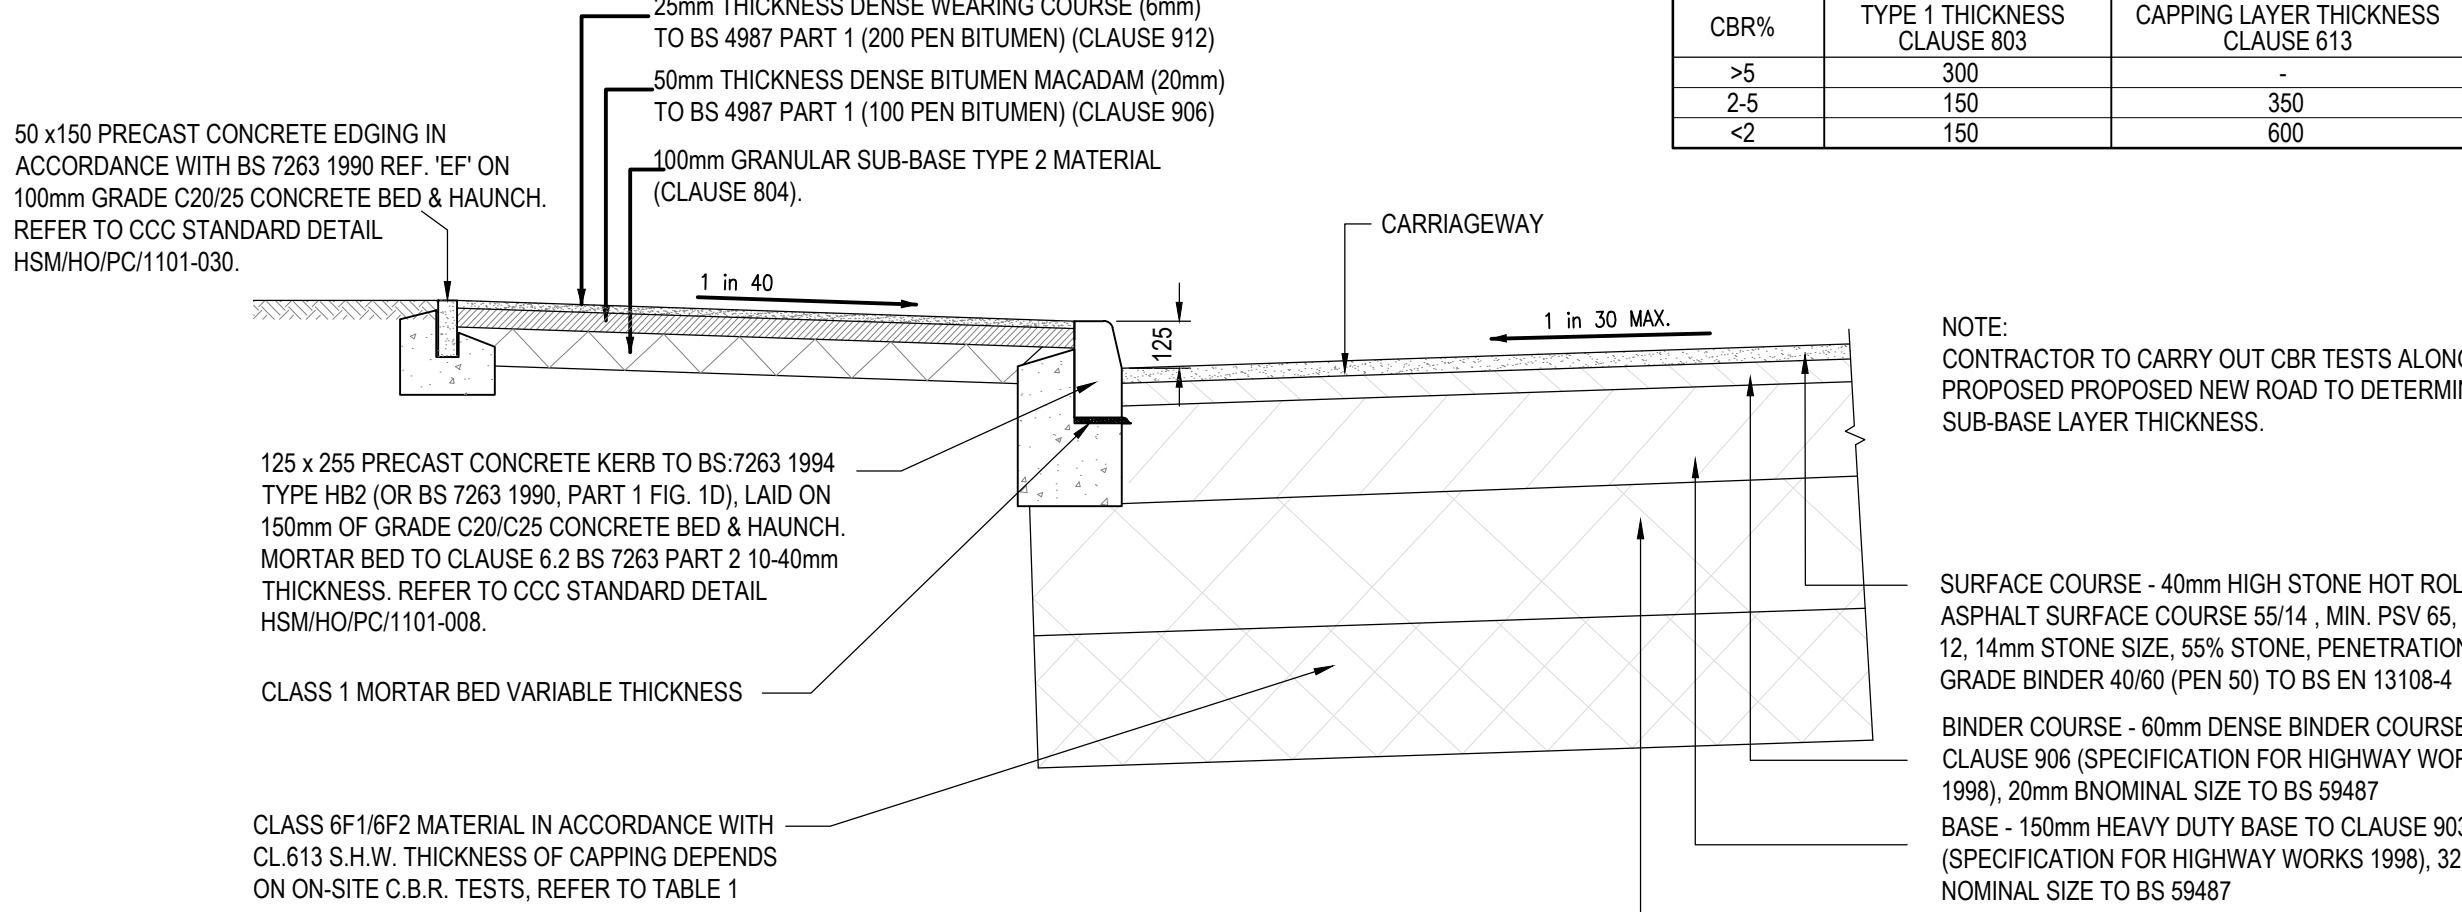


ROAD & FOOTPATH CONSTRUCTION TO ADOPTABLE STANDARDS


SCALE: 1:20

KERBING NOTES:

- 1) ALL DIMENSIONS ARE IN MILLIMETRES
- 2) ALL PRECAST CONCRETE ITEMS SHALL BE PRESSED MANUFACTURED.
- 3) ALL DRAWINGS ARE TO BE CHECKED PRIOR TO CONSTRUCTION OR MANUFACTURE. ANY DISCREPANCIES ARE TO BE REPORTED TO THE ENGINEER IMMEDIATELY.
- 4) WHERE KERBING IS TO BE LAID AGAINST EXISTING CARRIAGEWAY, WHICH IS NOT TO BE SURFACED, THE GAP BETWEEN THE CARRIAGEWAY AND THE KERB SHALL BE DEALT WITH AS FOLLOWS:
 - a) GAPS LESS THAN 25 WIDE - CLEAN OUT TO A MINIMUM OF 20 DEEP AND SEAL TO CLAUSE 1017.5.
 - b) GAPS MORE THAN 25 WIDE - CLEAN OUT TO A MINIMUM OF 50 DEEP AND FILL WITH FINE COLD ASPHALT WELL COMPACTED
- 5) PRECAST CONCRETE KERB'S CHANNELS, EDGINGS AND QUADRANTS SHALL COMPLY WITH BS7263 PART 1 1994.
- 6) ALL CONSTRUCTION METHODS AND MATERIALS ARE TO BE IN ACCORDANCE WITH THE LATEST SPECIFICATION FOR HIGHWAY WORKS.
- 7) NO WORKS SHALL BEGIN ON THE EXISTING PUBLIC HIGHWAY UNTIL A ROAD OPENING NOTICE HAS BEEN ISSUED.
- 8) KERB BEDDING AND BACKING TO BE ST2 CONCRETE.

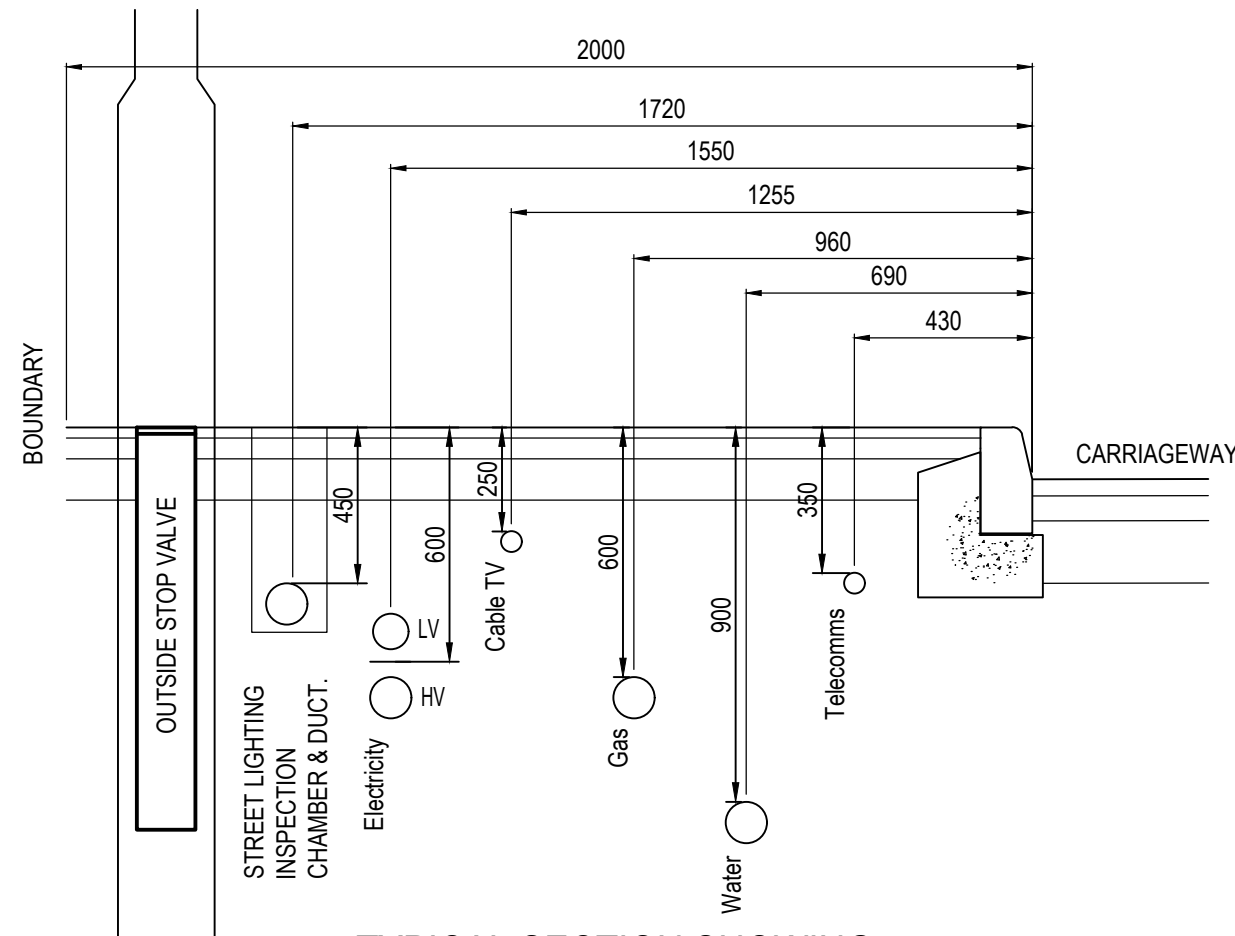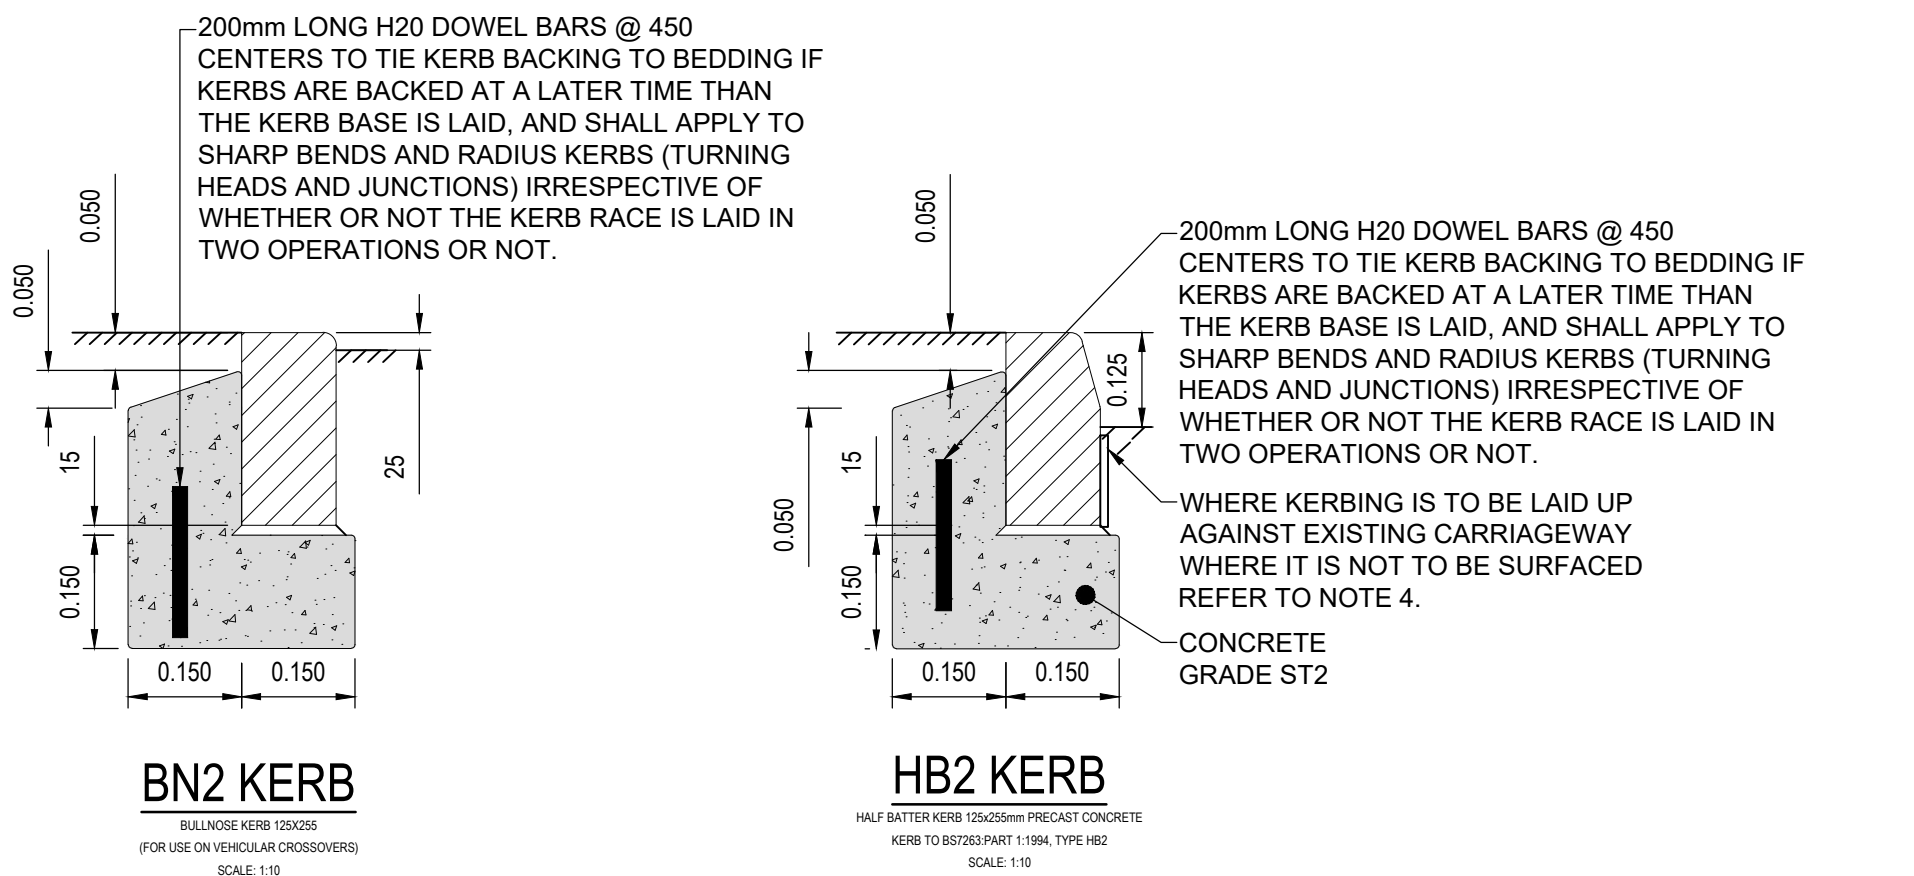

TYPICAL SECTION SHOWING SERVICE DUCT DEPTHS.

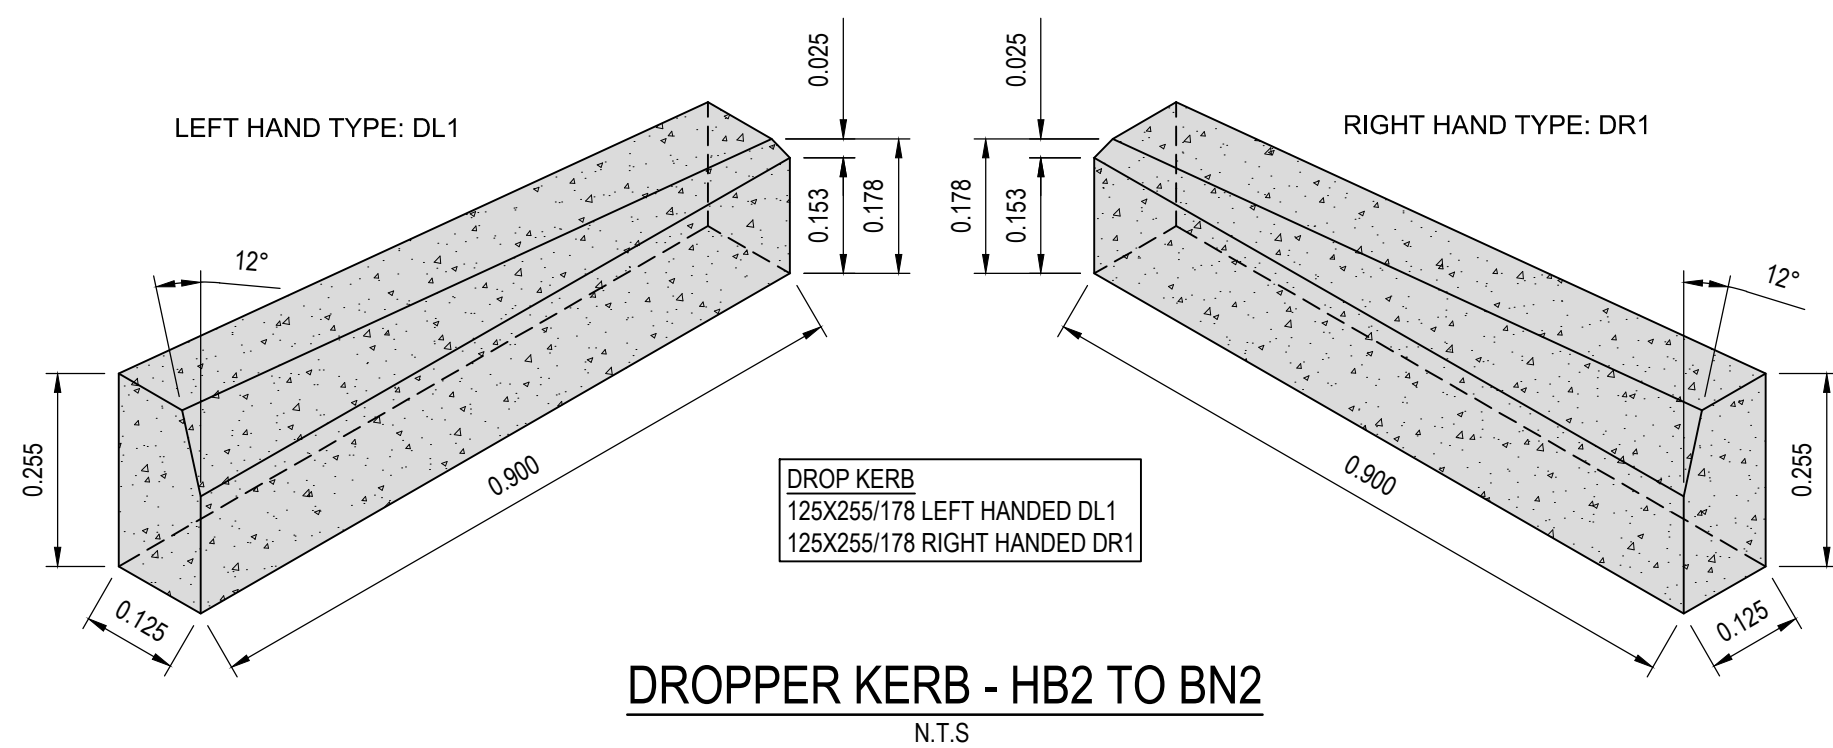

NOTES:

1. ALL DIMENSIONS ARE IN MILLIMETRES UNLESS NOTED OTHERWISE.
2. ALL LEVELS ARE SHOWN IN METRES UNLESS NOTED OTHERWISE.
3. DO NOT SCALE FROM THE DRAWING. USE FIGURED DIMENSIONS ONLY.
4. ANY DISCREPANCIES TO BE REPORTED IMMEDIATELY TO THE ENGINEER.
5. THIS DRAWING TO BE READ IN CONJUNCTION WITH ALL RELEVANT ARCHITECTS, ENGINEERS, SUBCONTRACTORS AND SPECIALISTS DRAWINGS AND SPECIFICATIONS.
6. EXISTING SERVICES HAVE NOT BEEN SHOWN BUT ARE PRESENT - THE CONTRACTOR IS TO LIAISE WITH ALL STATUTORY AUTHORITIES PRIOR TO THE COMMENCEMENT OF ANY WORKS.

01	NRC	FP	MJ	01.02.24	ISSUED FOR INFORMATION		

rev.	drawn	chkd.	appd.	date	description		
------	-------	-------	-------	------	-------------	--	--

Client

BLUE FIELD LAND LTD

Project

OLD FOUNDRY ROAD,
PONTARDAWE,
SWANSEA, SA8 4HR

Title

EXTERNAL WORKS DETAILS



date	drawn	checked	approved
23.01.24	NRC	FP	MJ
scale @ A1	project no.		
AS SHOWN	14834		
status	drg. no.	rev.	
P	14834_620	01	

DRAWING STATUS
A - Approval, AB - As-Built, C - Construction, D - Draft, P - Preliminary, T - Tender

