

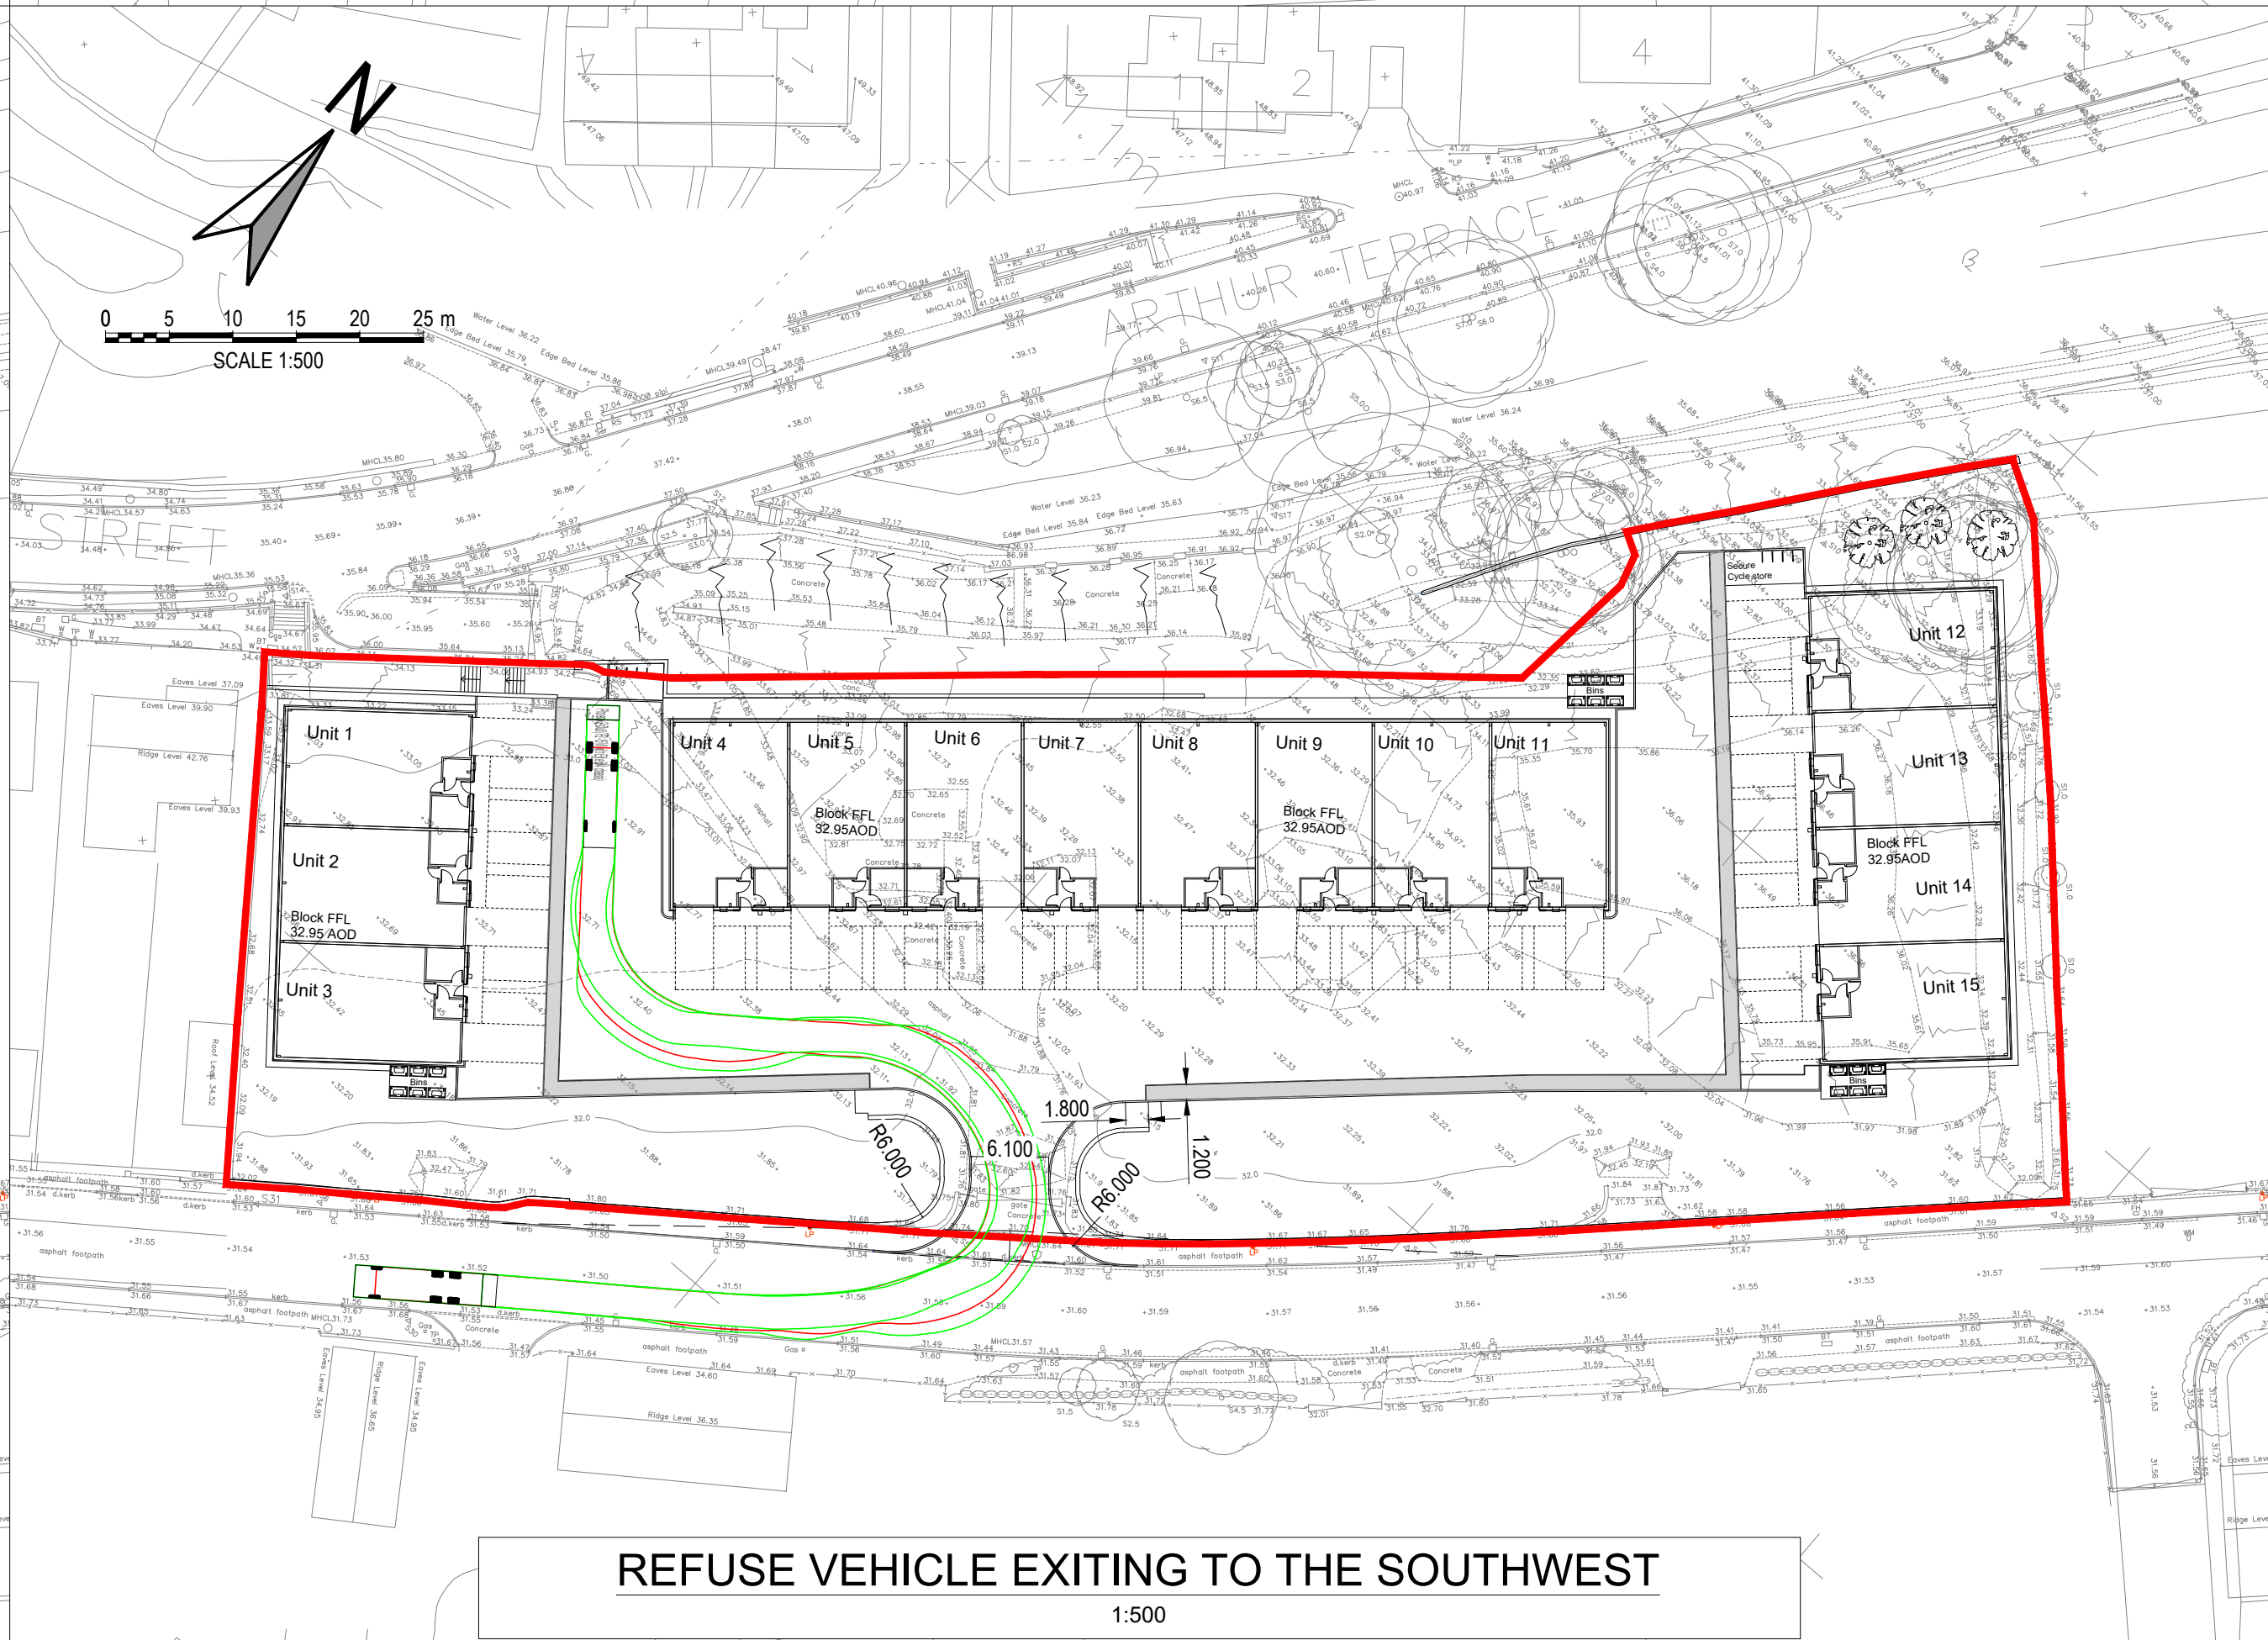
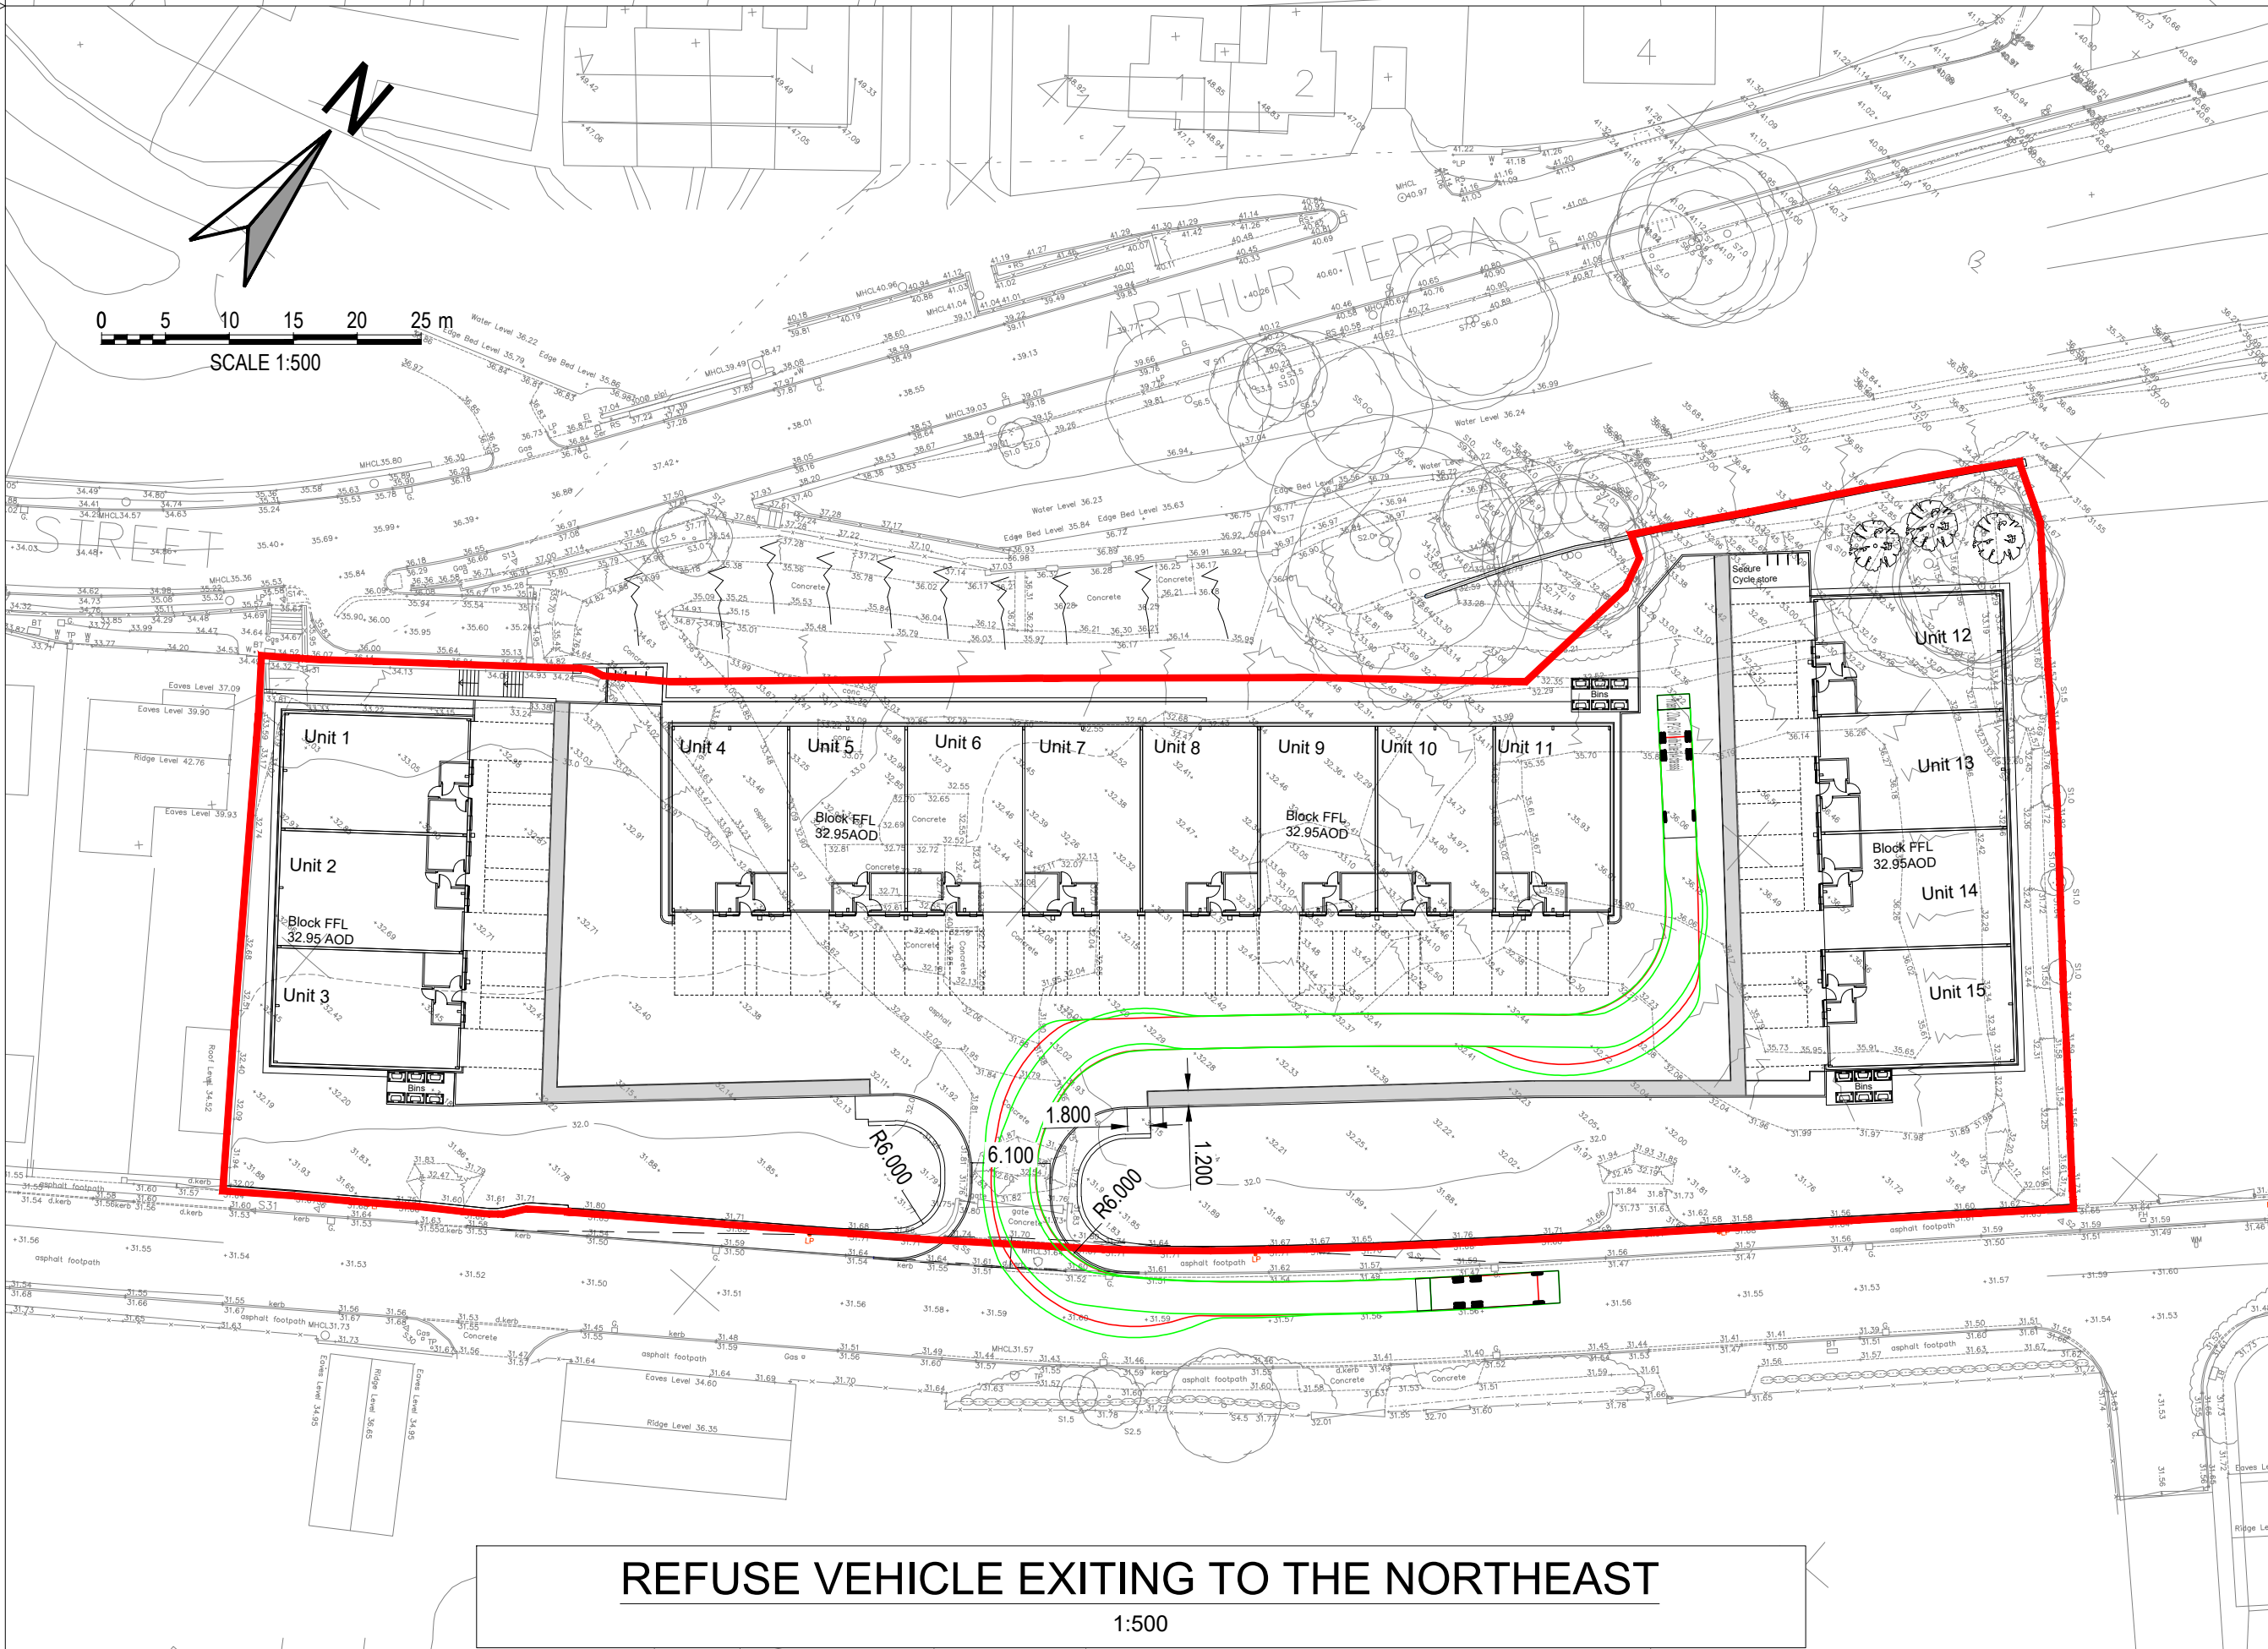
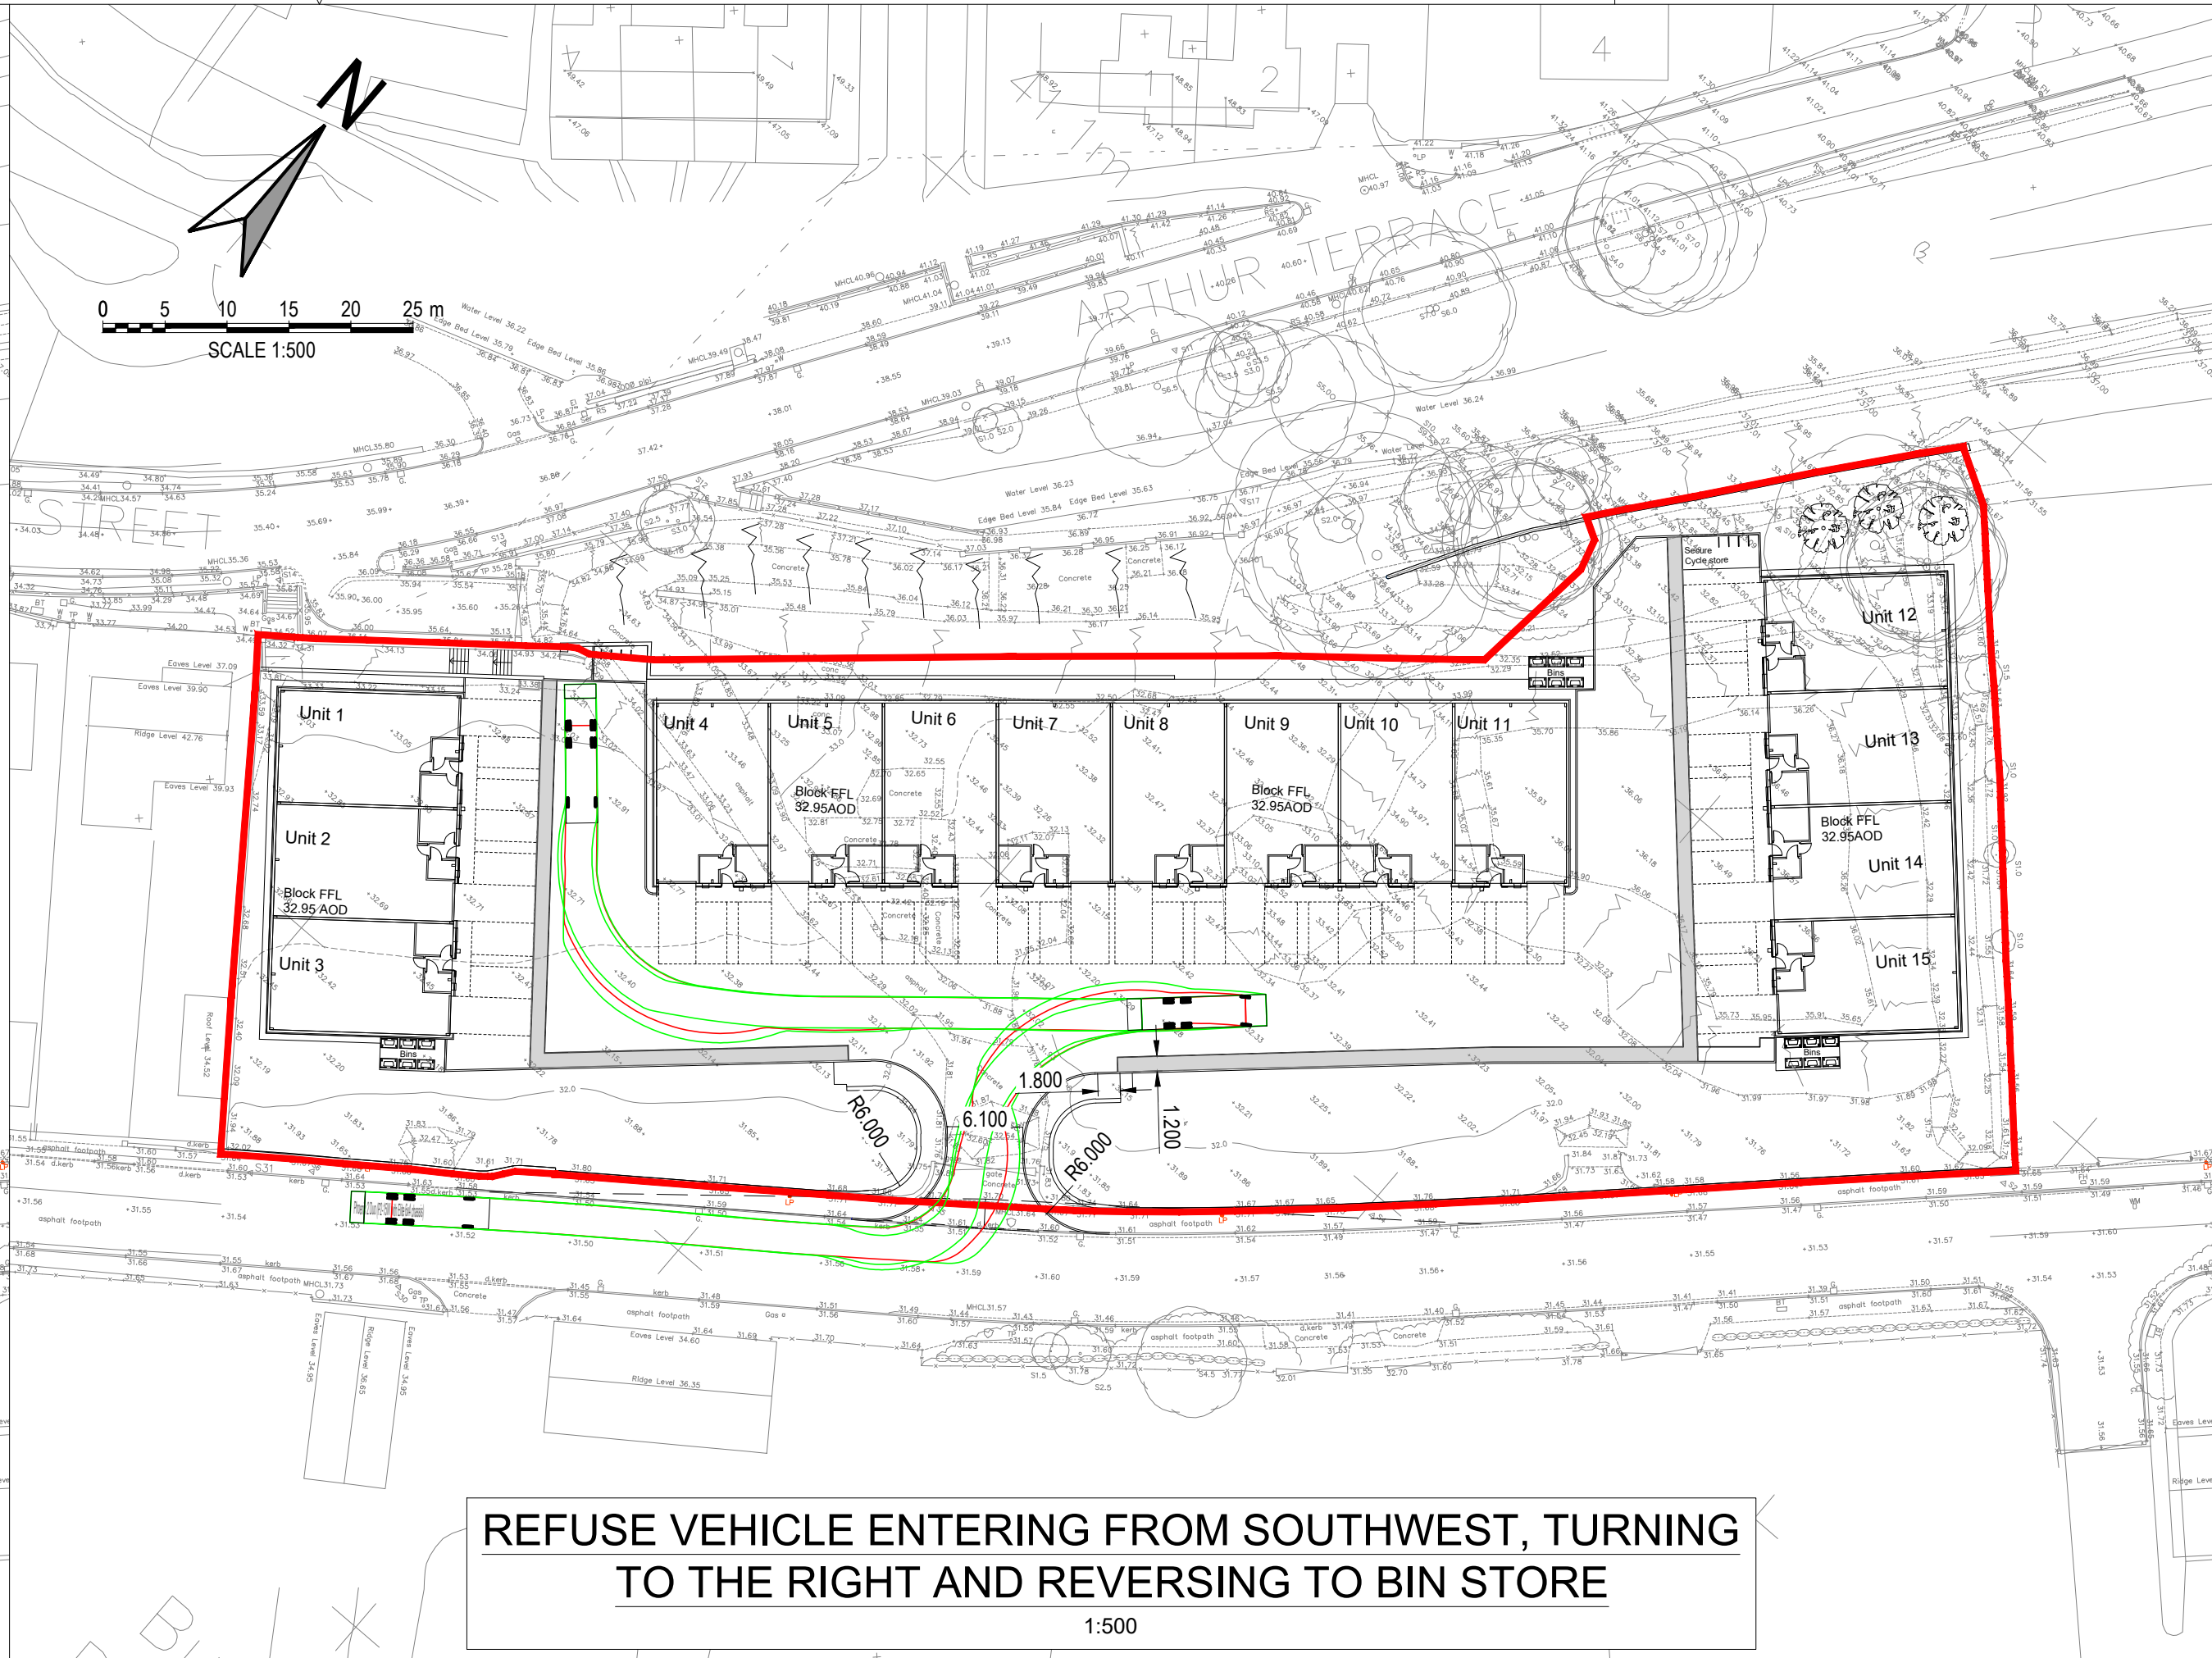


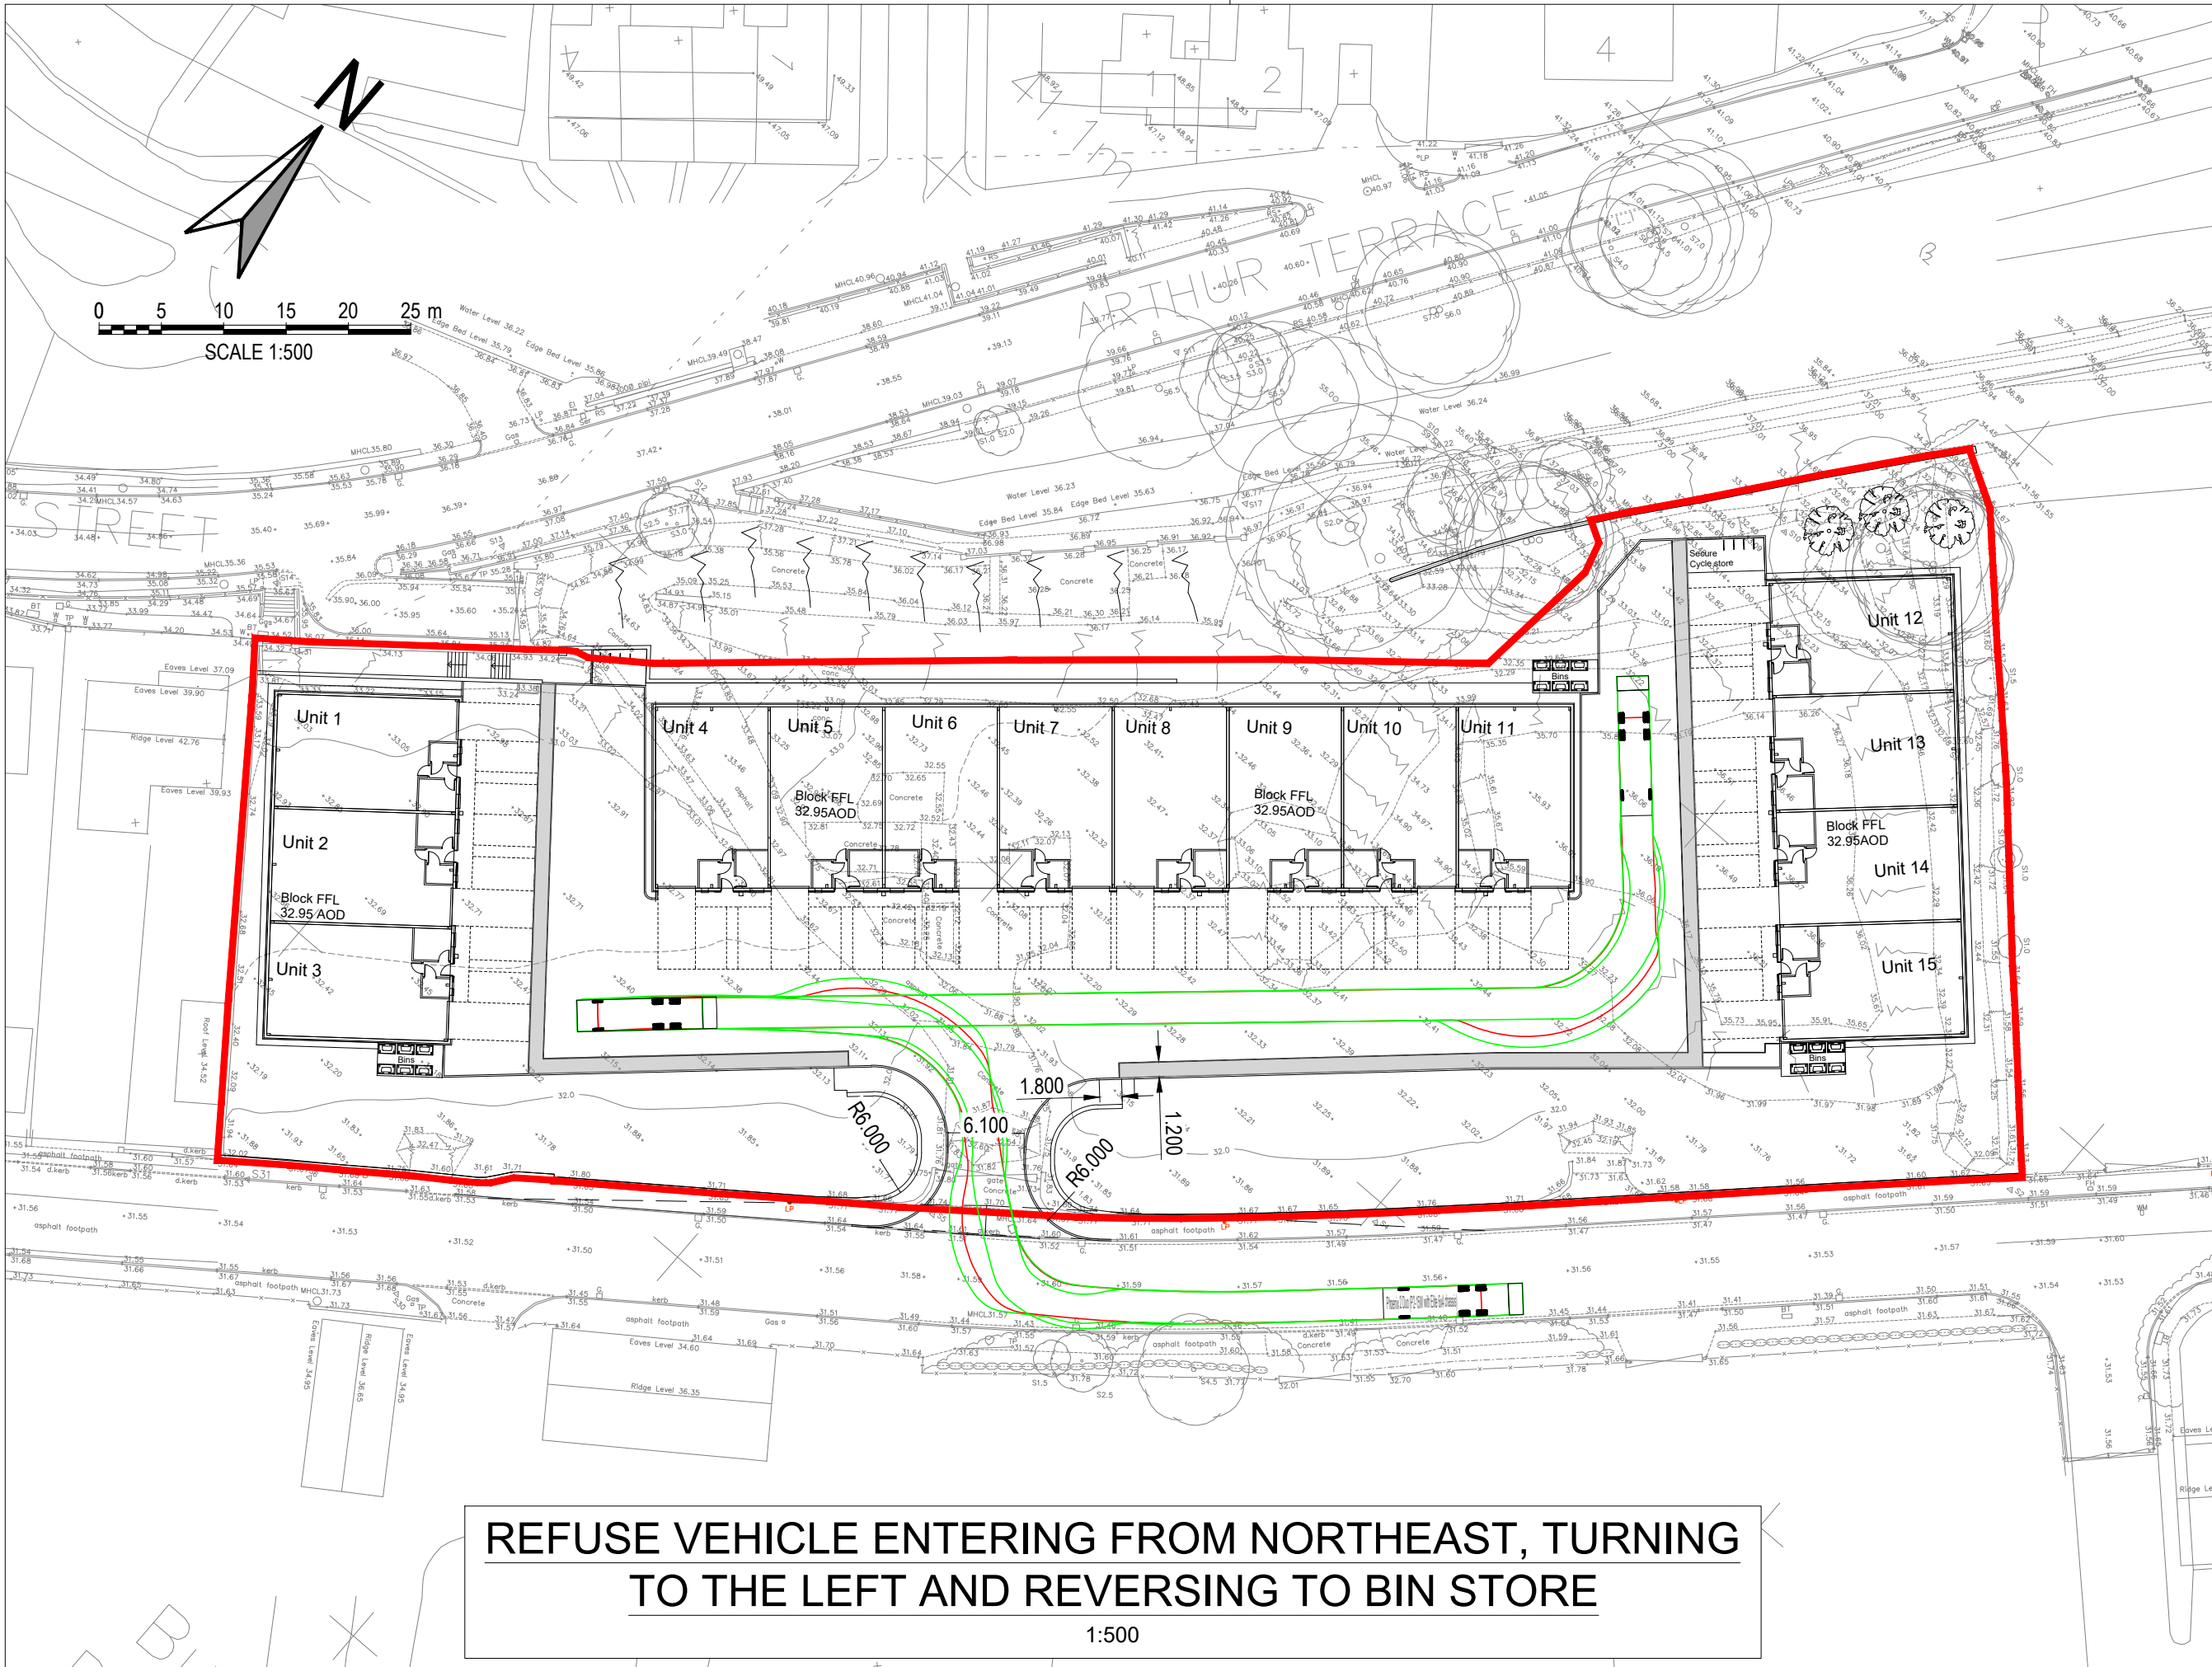

- NOTES:
- ALL DIMENSIONS ARE IN MILLIMETRES UNLESS NOTED OTHERWISE.
 - ALL LEVELS ARE SHOWN IN METRES UNLESS NOTED OTHERWISE.
 - DO NOT SCALE FROM THE DRAWING. USE FIGURED DIMENSIONS ONLY.
 - ANY DISCREPANCIES TO BE REPORTED IMMEDIATELY TO THE ENGINEER.
 - THIS DRAWING TO BE READ IN CONJUNCTION WITH ALL RELEVANT ARCHITECTS, ENGINEERS, SUBCONTRACTORS AND SPECIALISTS DRAWINGS AND SPECIFICATIONS.
 - EXISTING SERVICES HAVE NOT BEEN SHOWN BUT ARE PRESENT - THE CONTRACTOR IS TO LIAISE WITH ALL STATUTORY AUTHORITIES PRIOR TO THE COMMENCEMENT OF ANY WORKS.

KEY

- WHEEL LINE
- BODY LINE
- PEDESTRIAN ROUTE
- SITE BOUNDARY

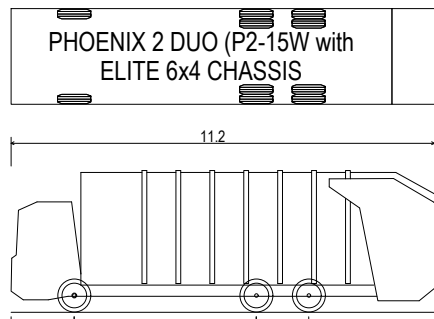

PHOENIX 2 DUO (P2-15W WITH ELITE 6x4 CHASSIS)

OVERALL LENGTH 11.200m

OVERALL WIDTH 2.530m

OVERALL BODY HEIGHT 3.751m

MIN BODY GROUND CLEARANCE 0.304m

TRACK WIDTH 2.500m

LOCK TO LOCK TIME 4.00s

KERB TO KERB TURNING RADIUS 9.500m

VEHICLE DETAILS

APPROVAL

01	NRC	NC	NC	14.11.23	ISSUED FOR APPROVAL
rev.	drawn	chkd.	appvd.	date	description
Client					
BLUE FIELD LAND LTD					
Project					
OLD FOUNDRY ROAD PONTARDAWE, SWANSEA, SA8 4HR					
Title					
REFUSE VEHICLE TRACKING					
					
Vale Consultancy CONSULTING CIVIL & STRUCTURAL ENGINEERS					
29 Bocam Park, Old Field Road, Pencoed, Bridgend CF35 5LJ. Phone: 01656 863794 Email: enquiries@vale-consultancy.co.uk					
date	drawn		checked	approved	
14.11.23	NRC		NC	14.11.23	NC
scale @ A1 1:500			project no. 14834		
status	drg. no.				rev.
A	14834_910				0