


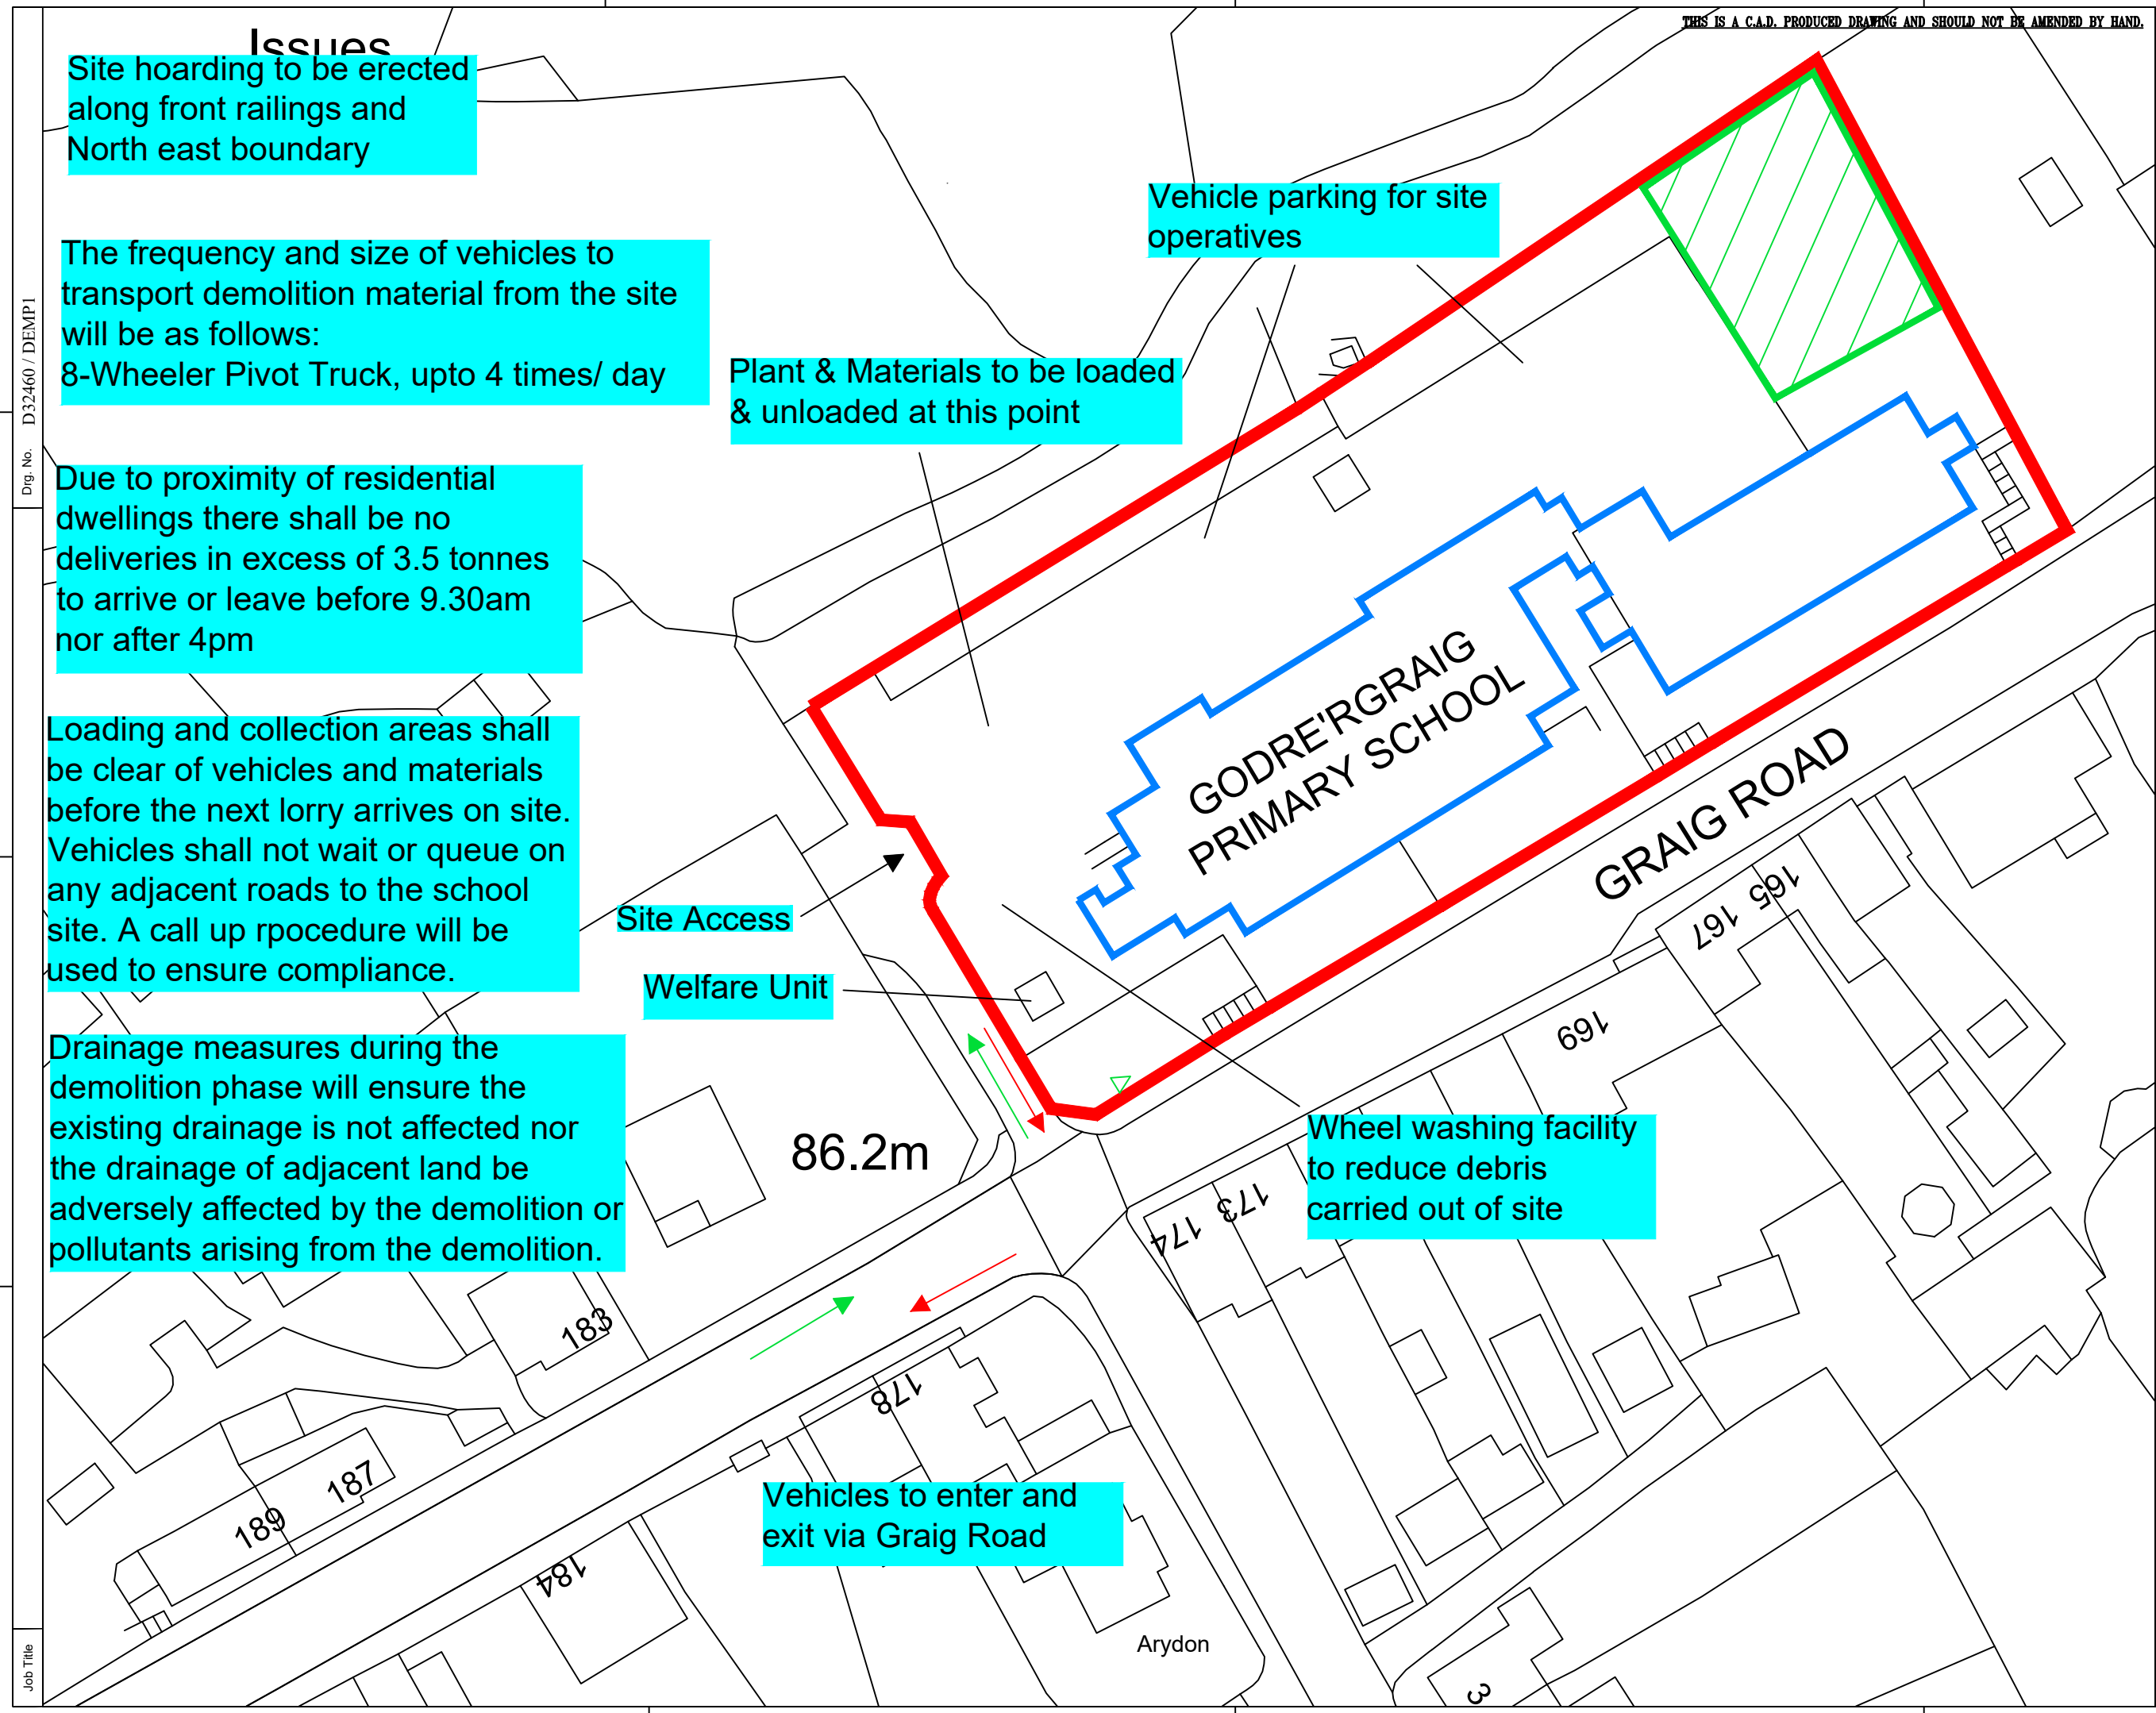

THIS IS A C.A.D. PRODUCED DRAWING AND SHOULD NOT BE AMENDED BY HAND.

NOTES

1. All dimensions are in millimetres unless otherwise stated.
2. Ordnance Survey Licence:
© Crown Copyright and Database Right 2013. Ordnance Survey 100023392.
© Hawlfraint a hawilau cronfa ddata'r goron 2013. Rhid trwydded yr arolwg ordnans 100023392.

- School grounds - extents of site
- School buildings - to be demolished
- Grassed Area & Bat Roost Tower - exempt from demolition and deposition of materials.

Rev	Details	Dr	Ch	Ap	Date

Client

Cyngor Castell-nedd Port Talbot
Neath Port Talbot Council
ENGINEERING AND TRANSPORT
NICOLA PEARCE
DIRECTOR OF ENVIRONMENT AND REGENERATION
THE QUAYS, BRUNEL WAY
BAGLAN ENERGY PARK
NEATH SA11 2GG

Job Title
**D32460
GODRE'R GRAIG PRIMARY
SCHOOL DEMOLITION
ENVIRONMENTAL
MANAGEMENT PLAN**

File No.	Financial Code No. 26.007500.B051.301004				
Drawn	DD	Checked	PR	Approved	PR
Date	02-24	Date	02-24	Date	02-24

Scales 1:500

Drawing No. **D32460 / DEMP1**

Dwg. No. D32460 / DEMP1

Job Title