




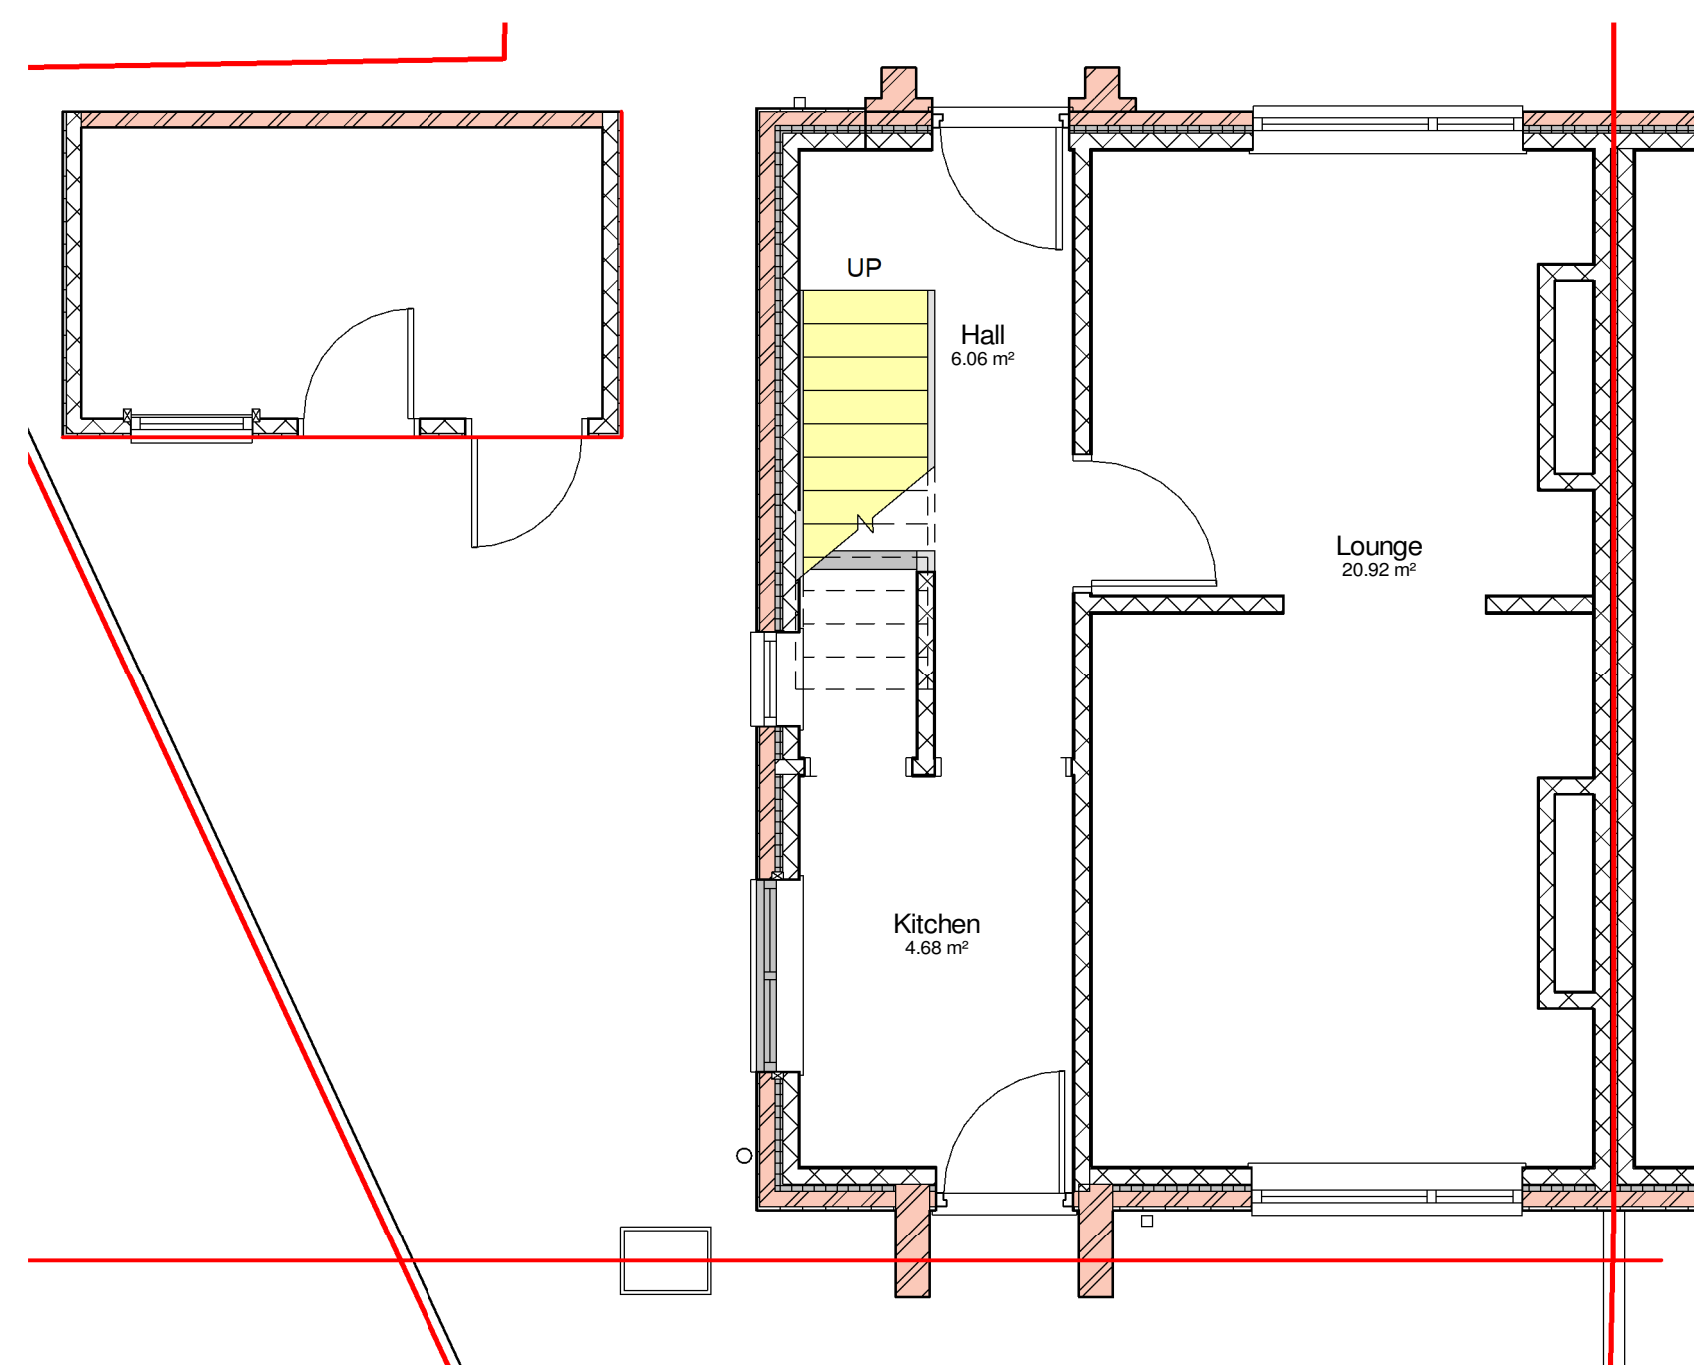

1 01 Ground Floor  
1 : 50

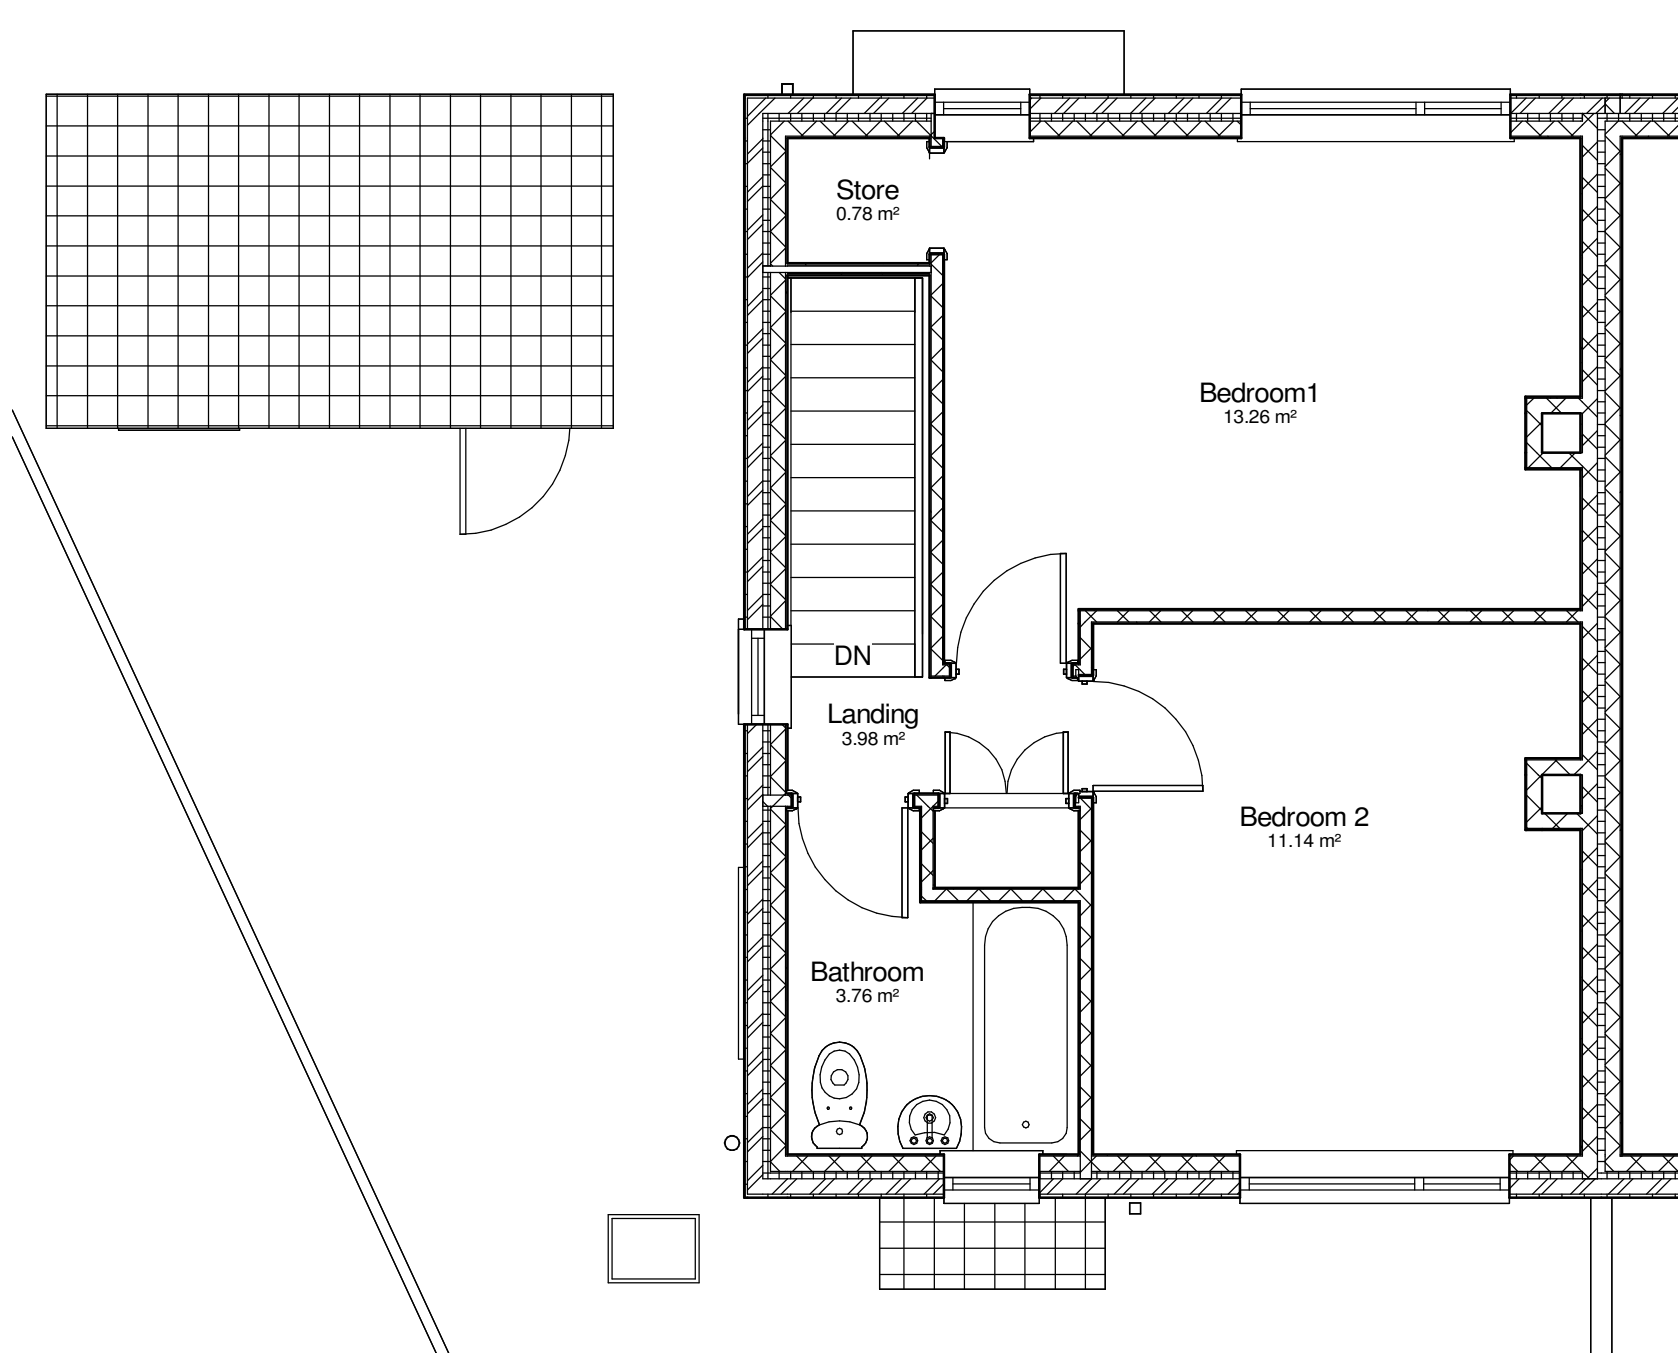


2 02 First Floor  
1 : 50

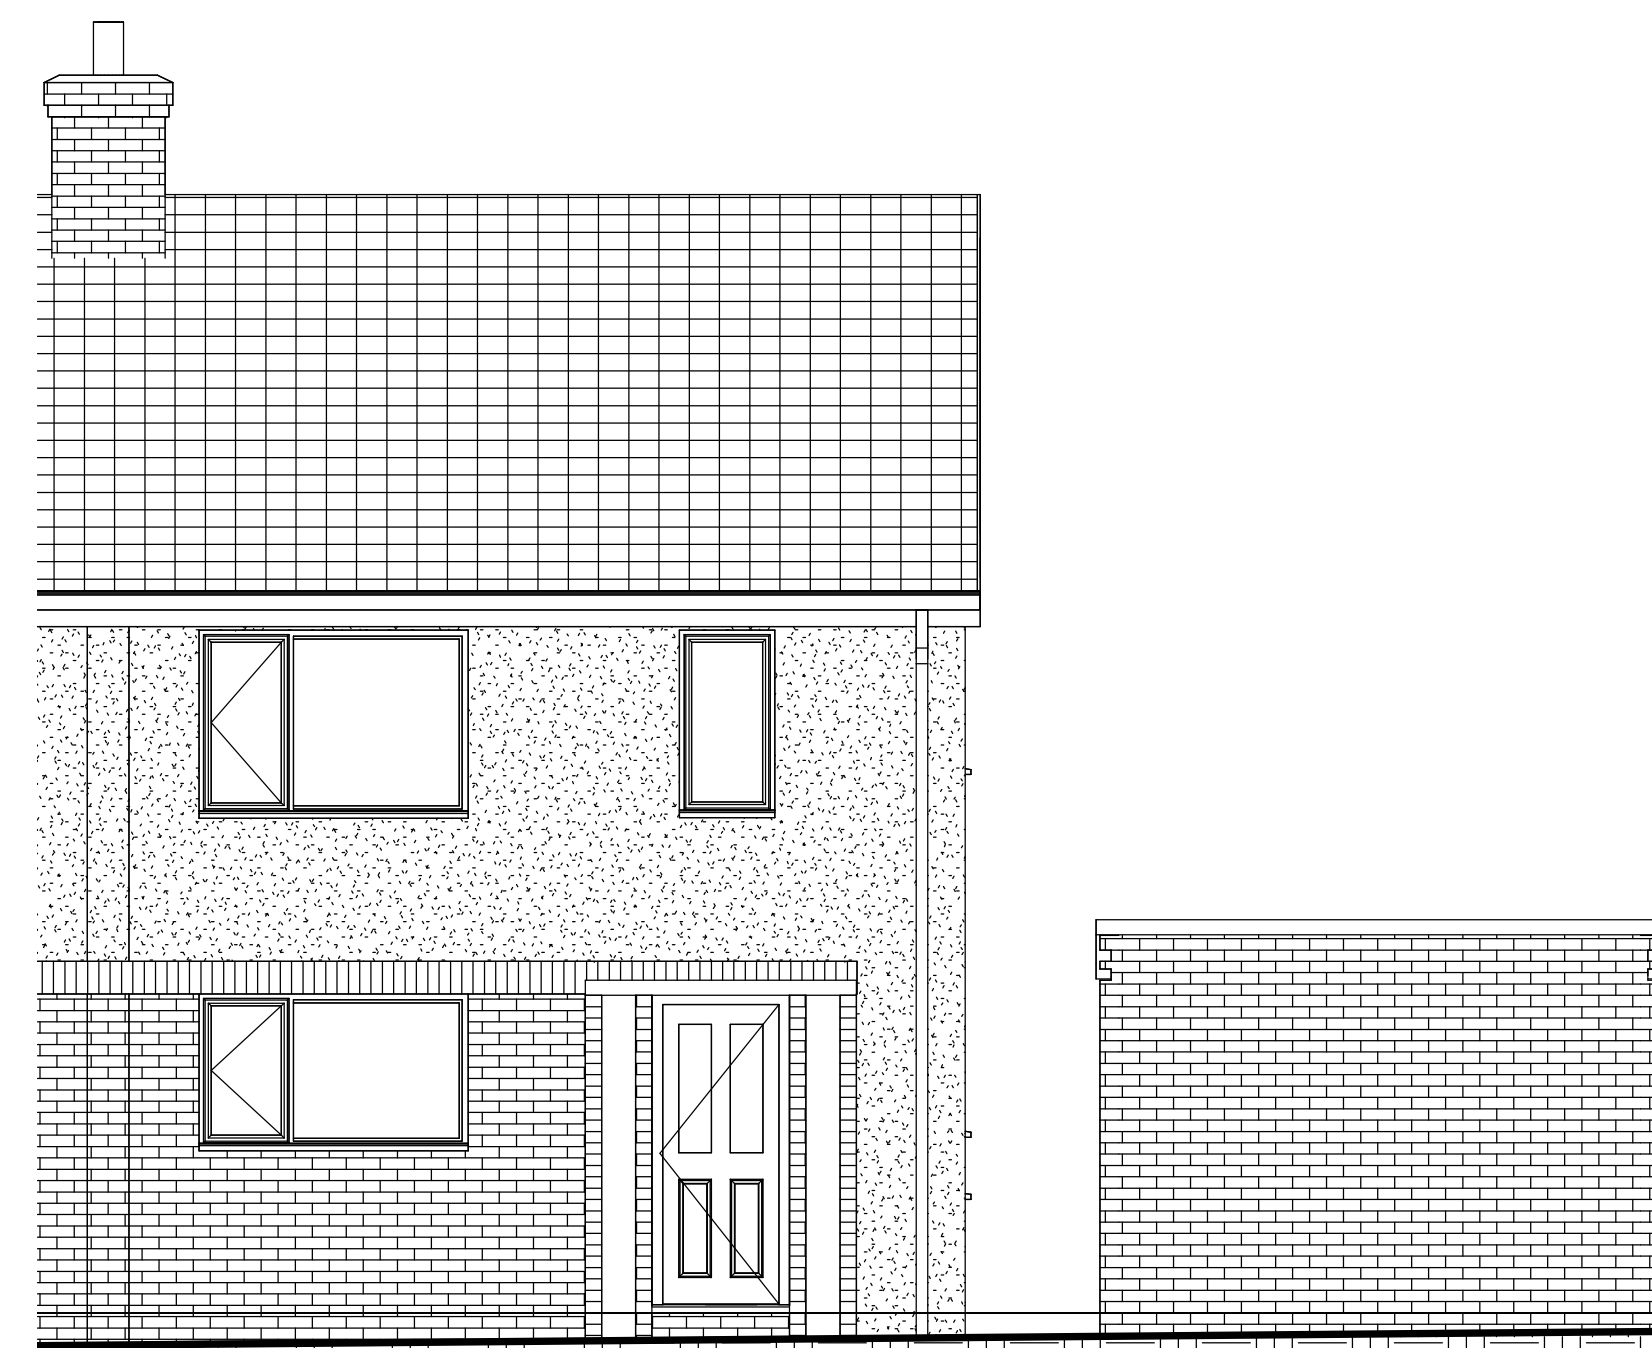


3 Front  
1 : 50




4 Rear  
1 : 50

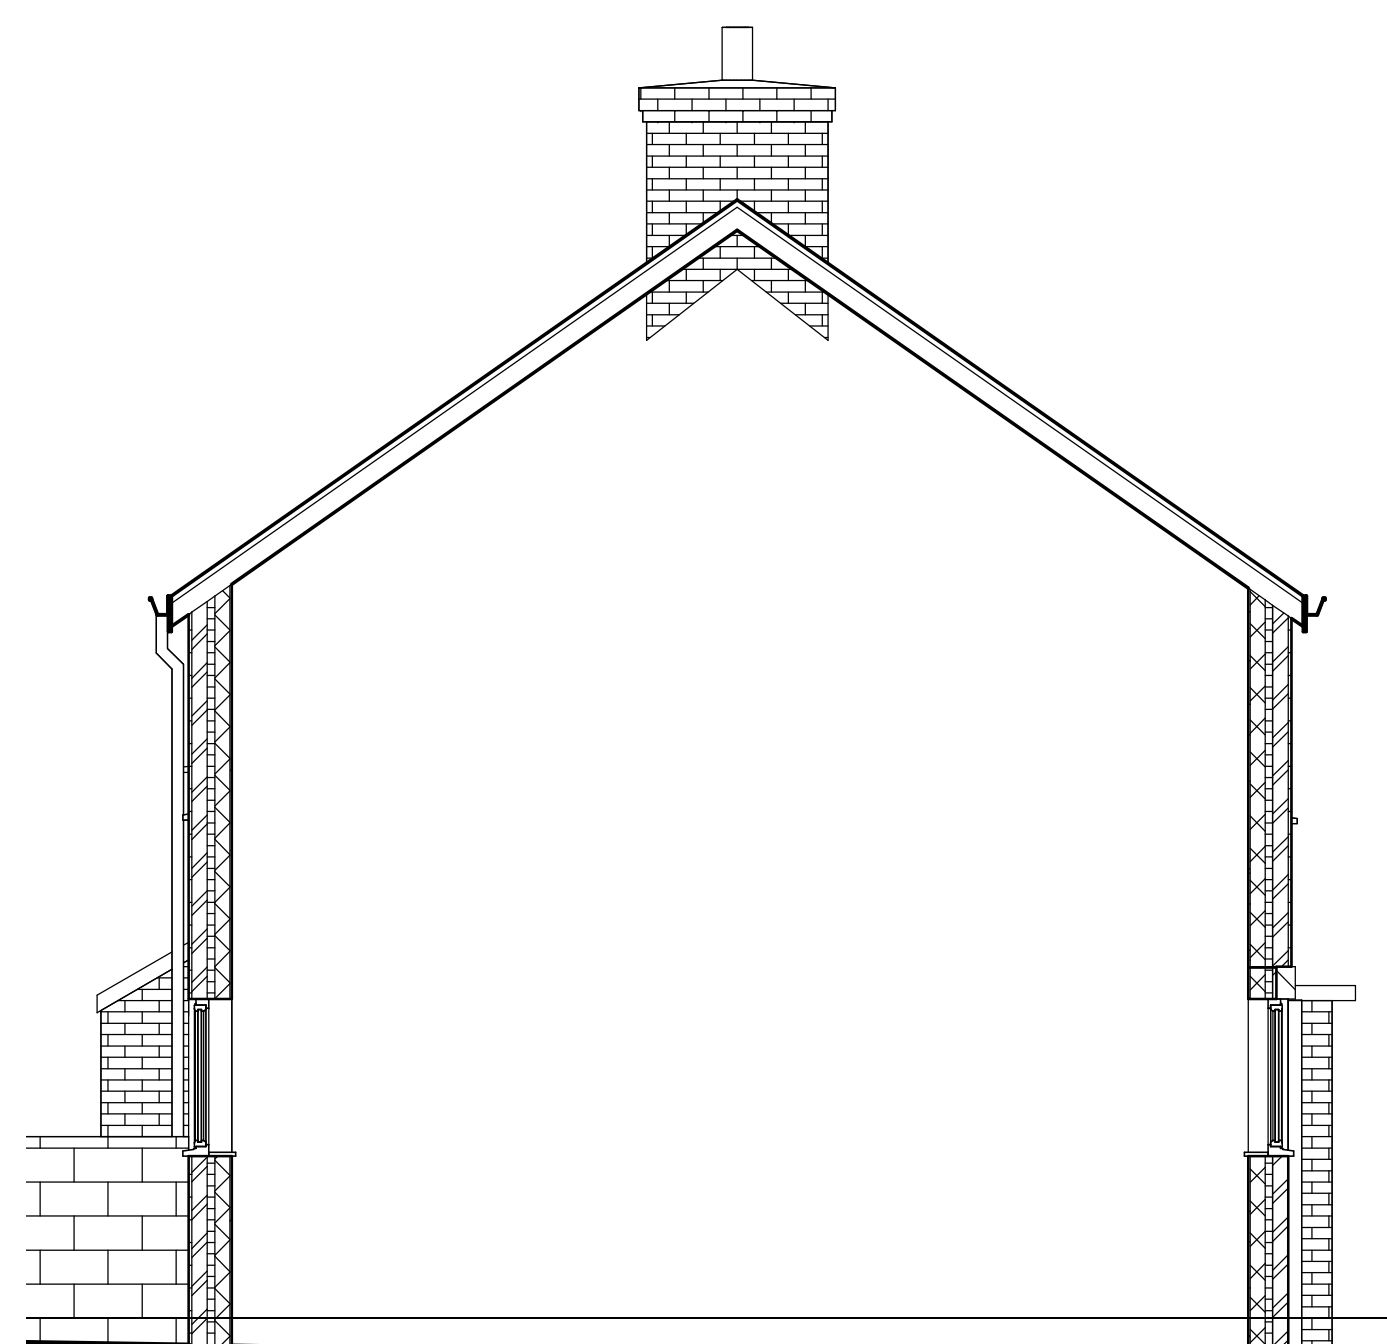


5 Party Side  
1 : 50

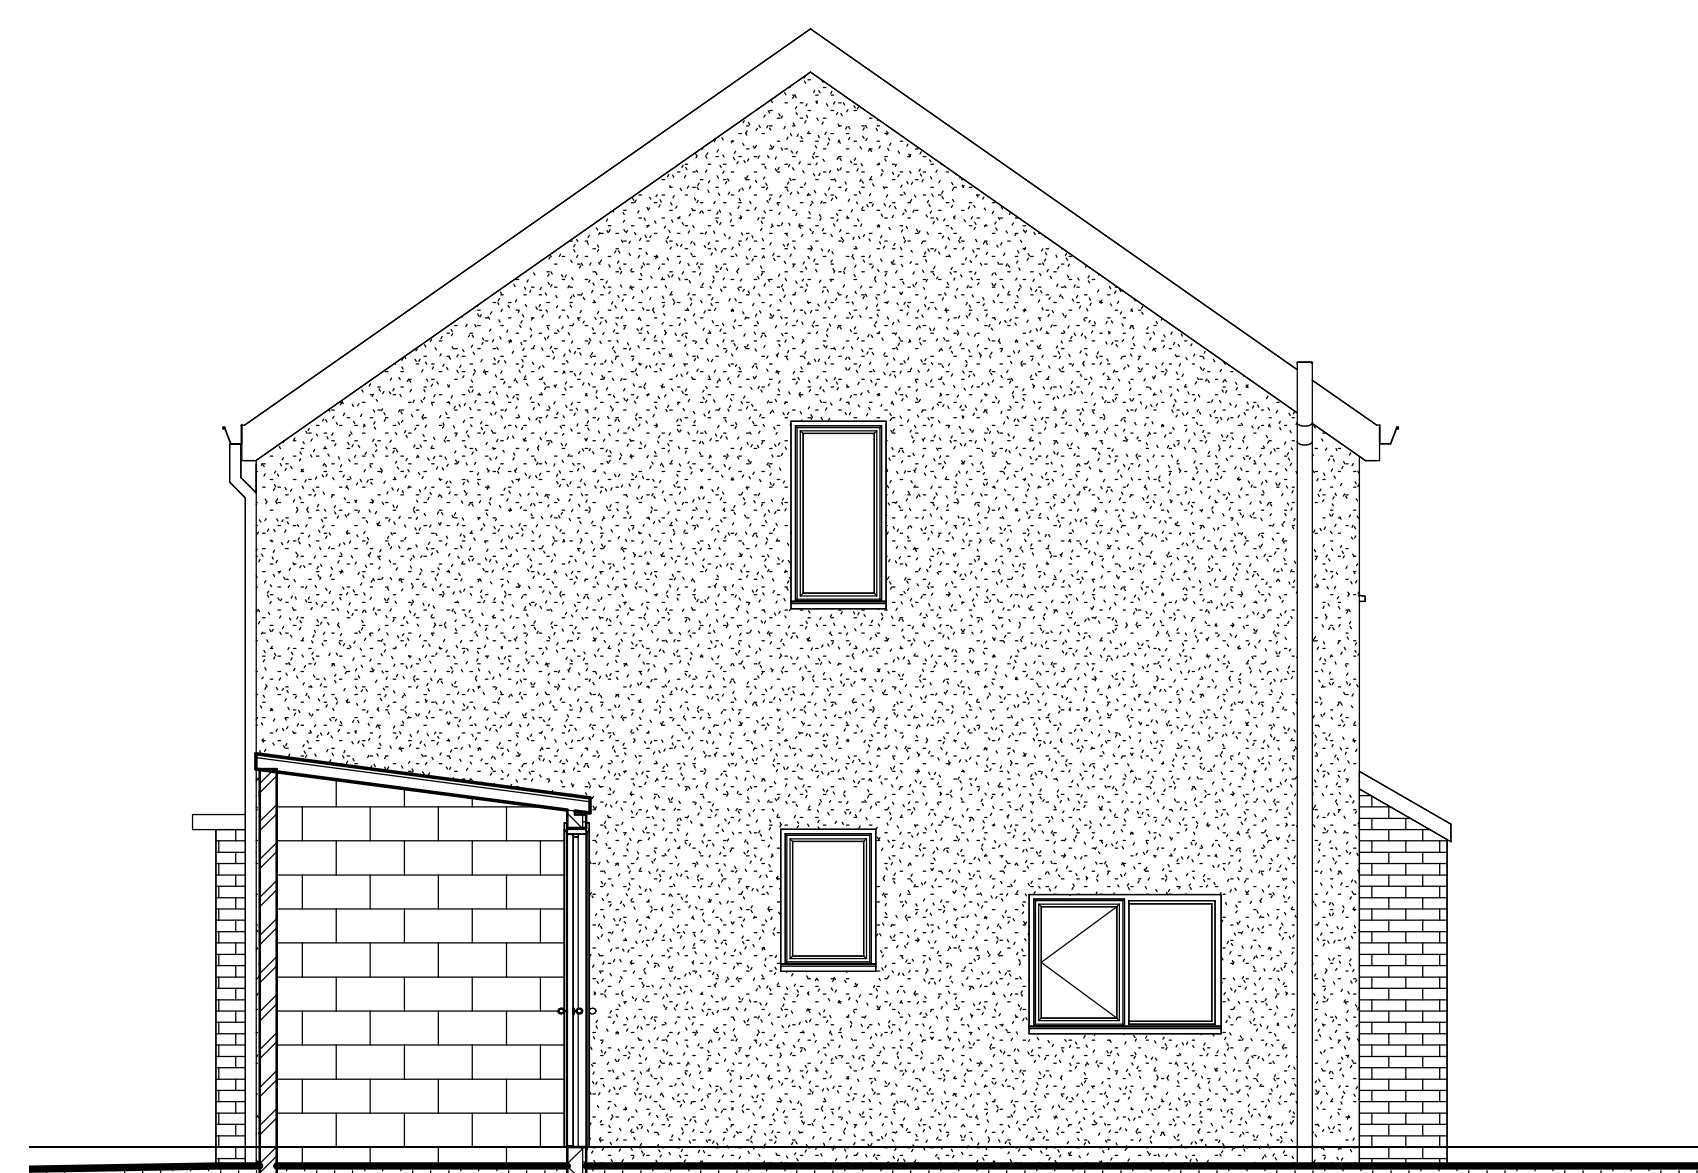

6 Garden Side  
1 : 50

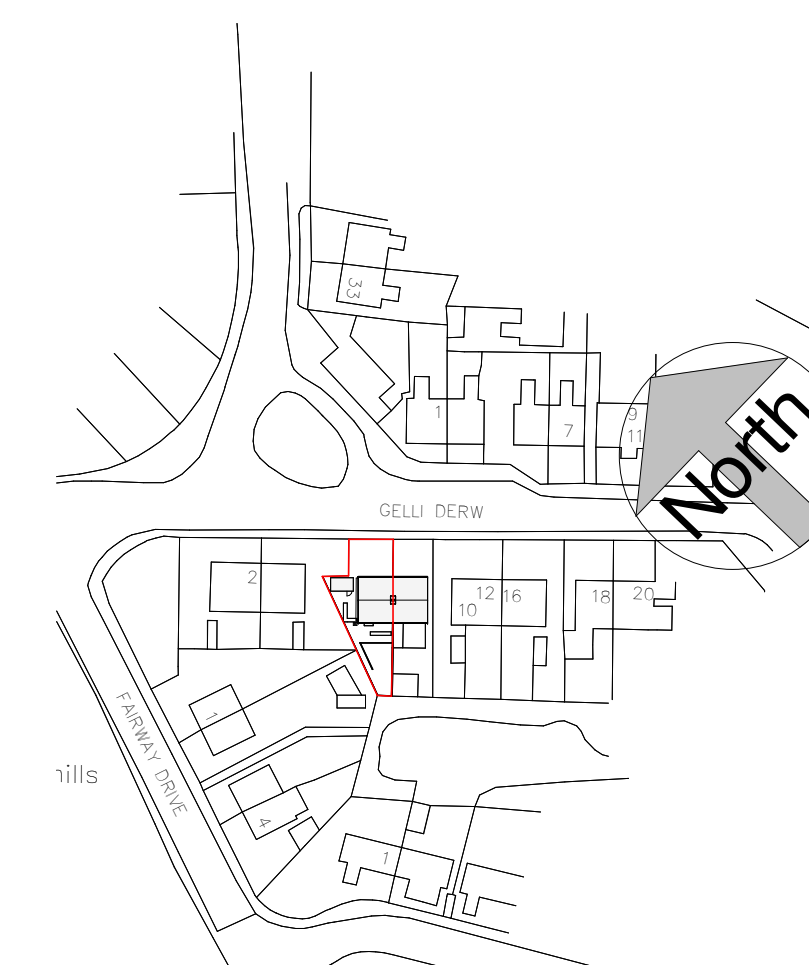

7 04 Location  
1 : 1250

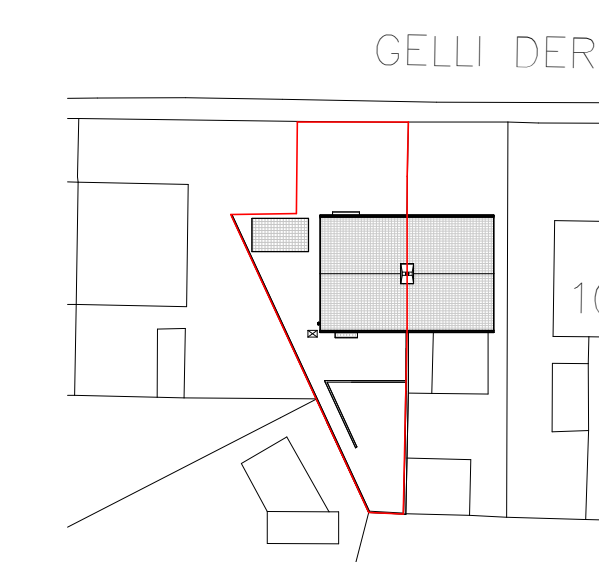

8 03 Site  
1 : 500

A1

**dp**architecture  
56 Walter Road Swansea SA1 5PY  
tel: 01792 466554 mob: 0777 585 3754  
e-mail david@dparchitecture.co.uk

| Job                               | Description                   |          |   |
|-----------------------------------|-------------------------------|----------|---|
| 6 Gelli Derw, Pontardawe Swansea. | Existing plans and Elevations |          |   |
| Scale                             | as shown                      | Approved | Figured dimensions must be taken, not scaled dimensions. All discrepancies in this drawing must be reported immediately to the Contract Administrator<br>Contractor must check all dimensions on site. |
| Date                              | Aug 23                        | Job No.  |   |
| Drawn By                          | dp                            | Dwg. No. |   |
|                                   |                               |          | 23 - 16   |
|                                   |                               |          | 23 - 16/02   |