
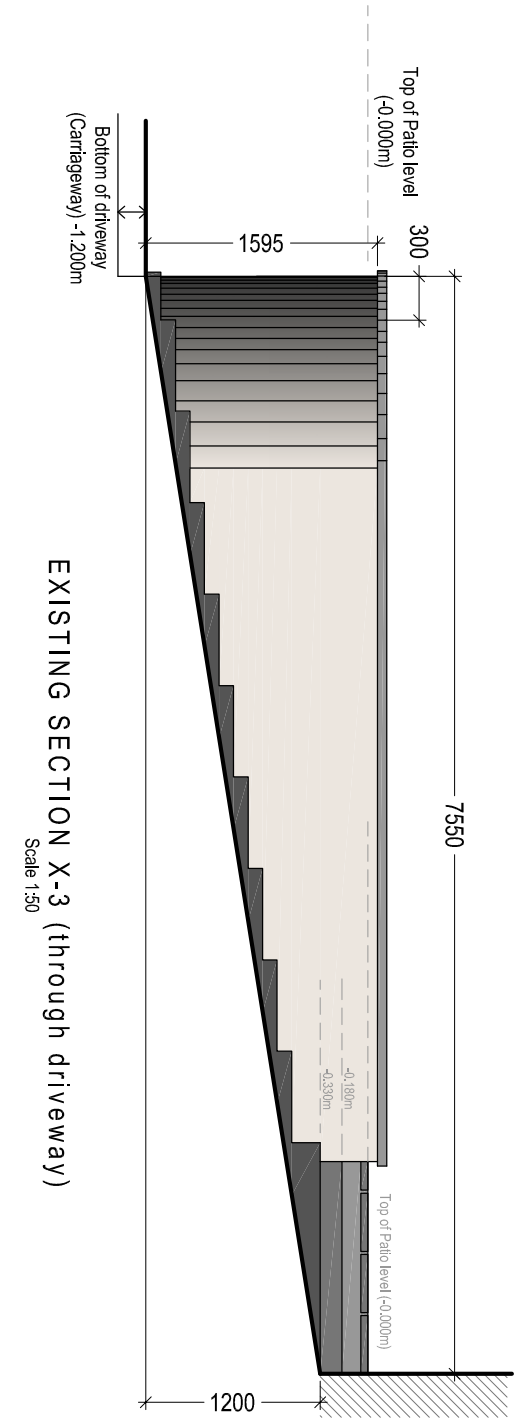
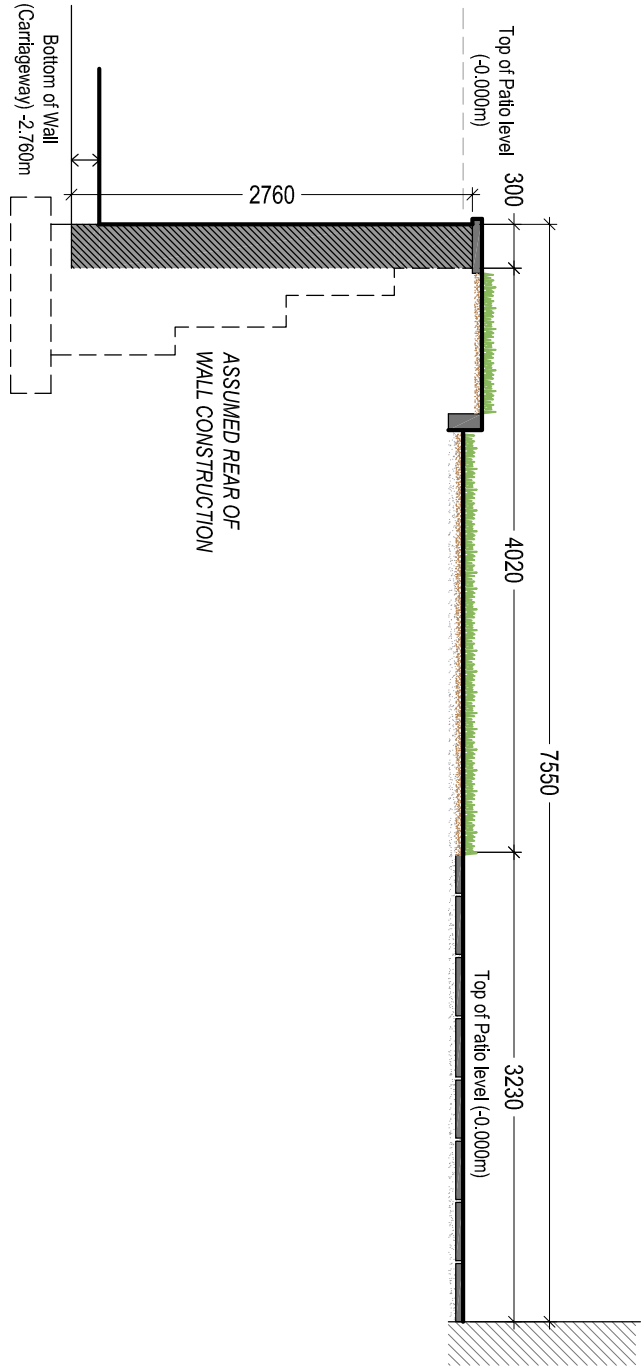
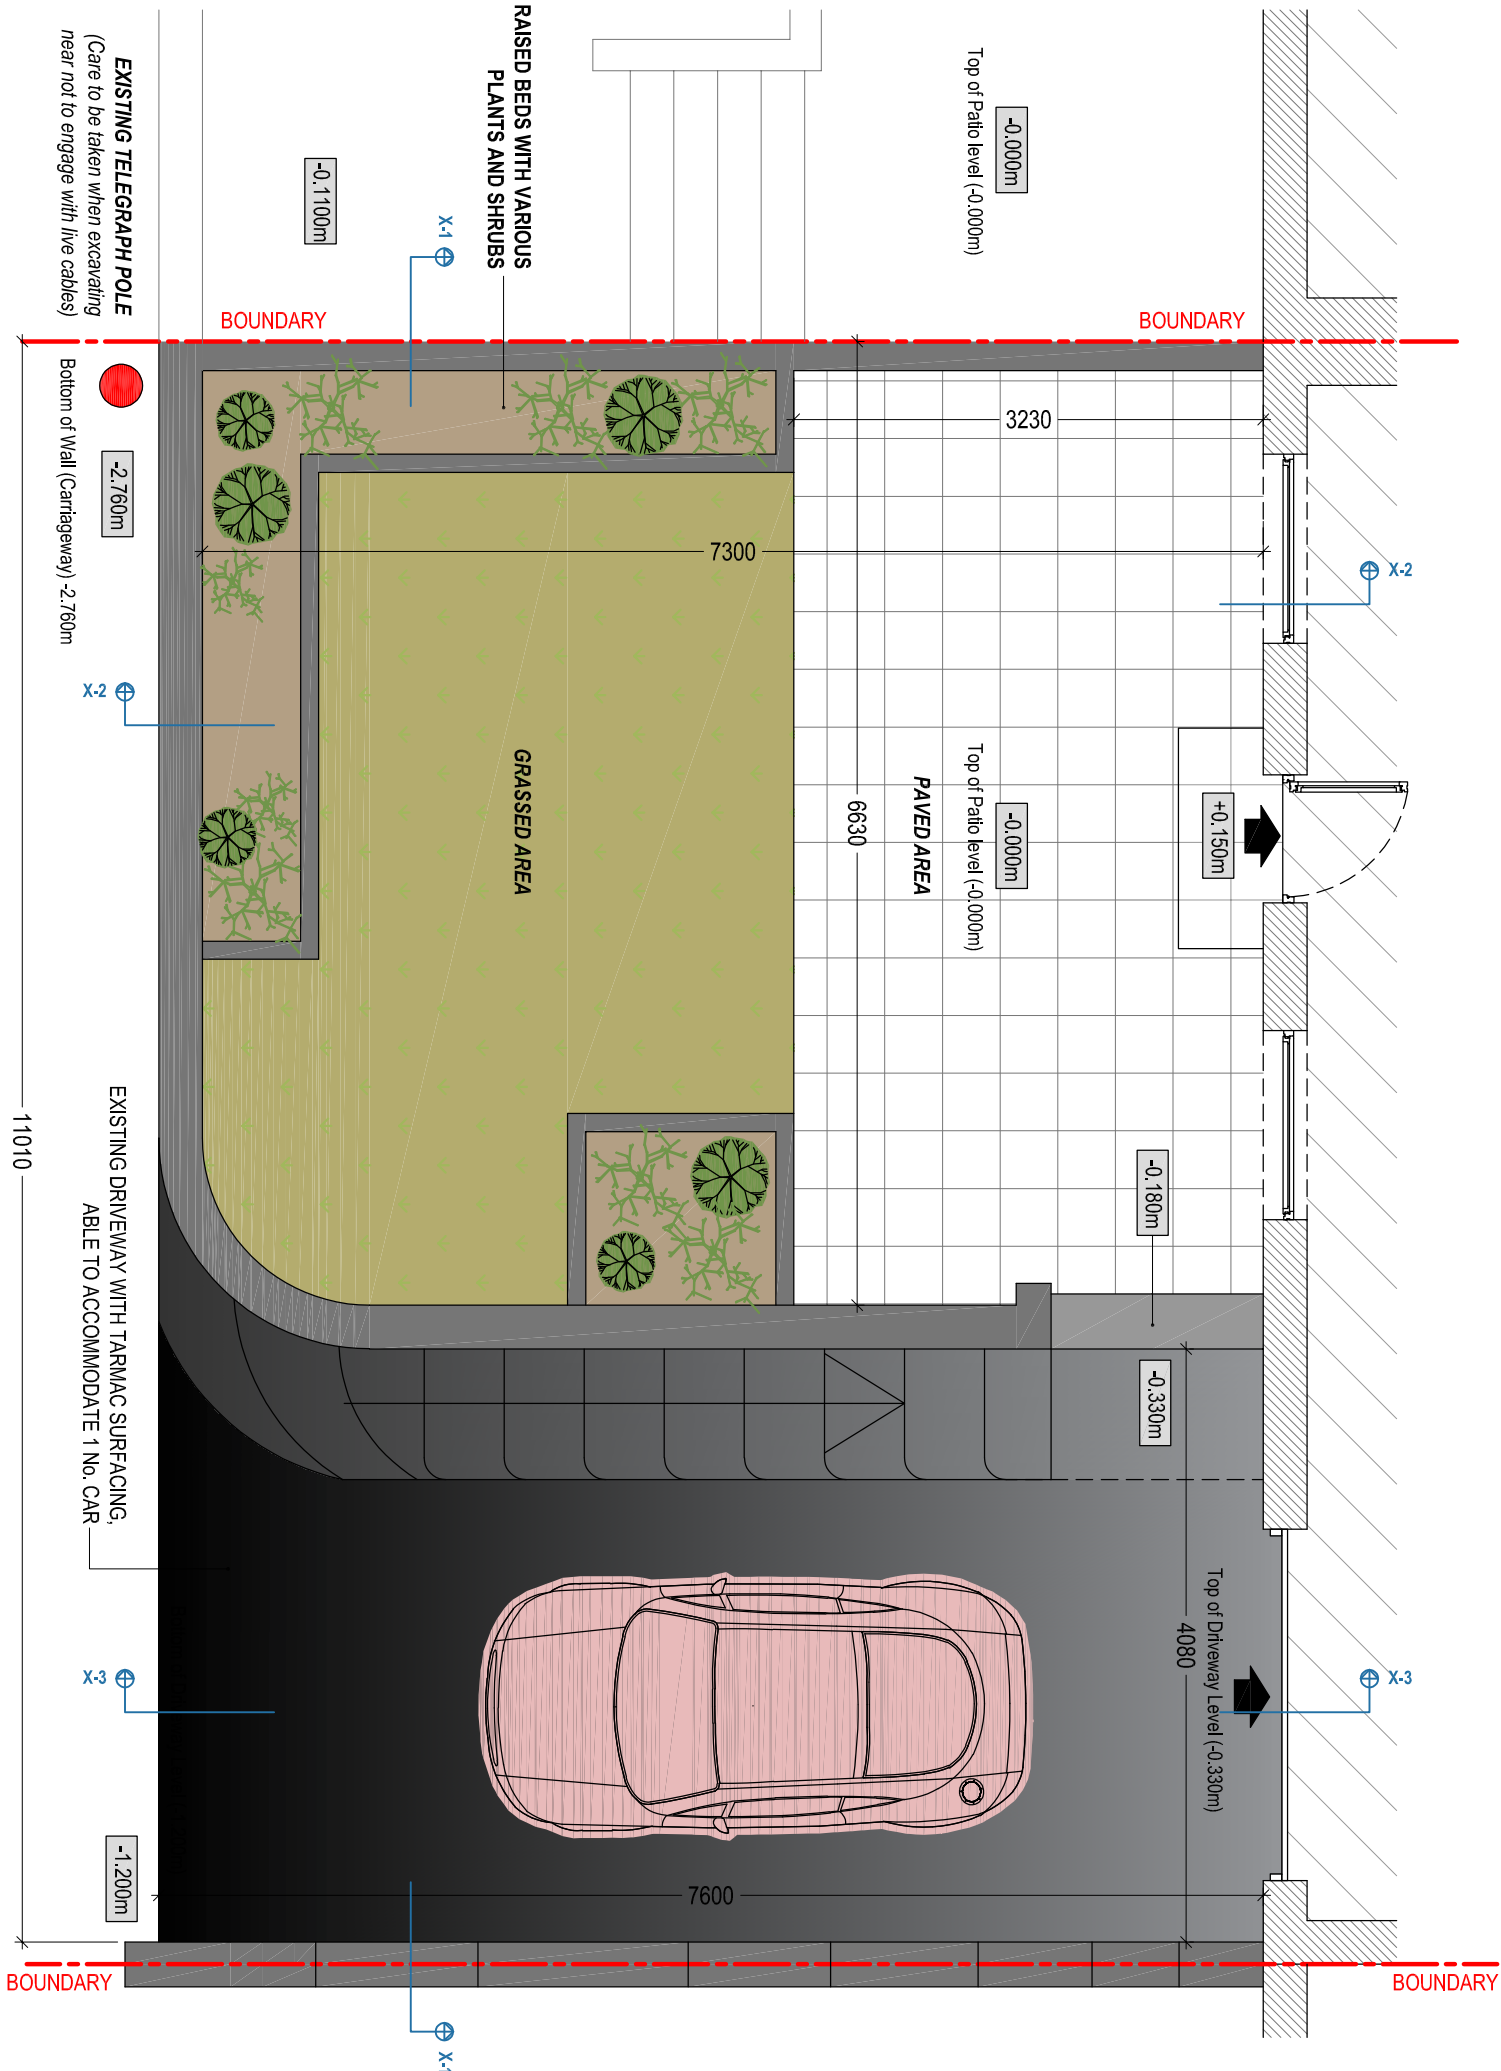
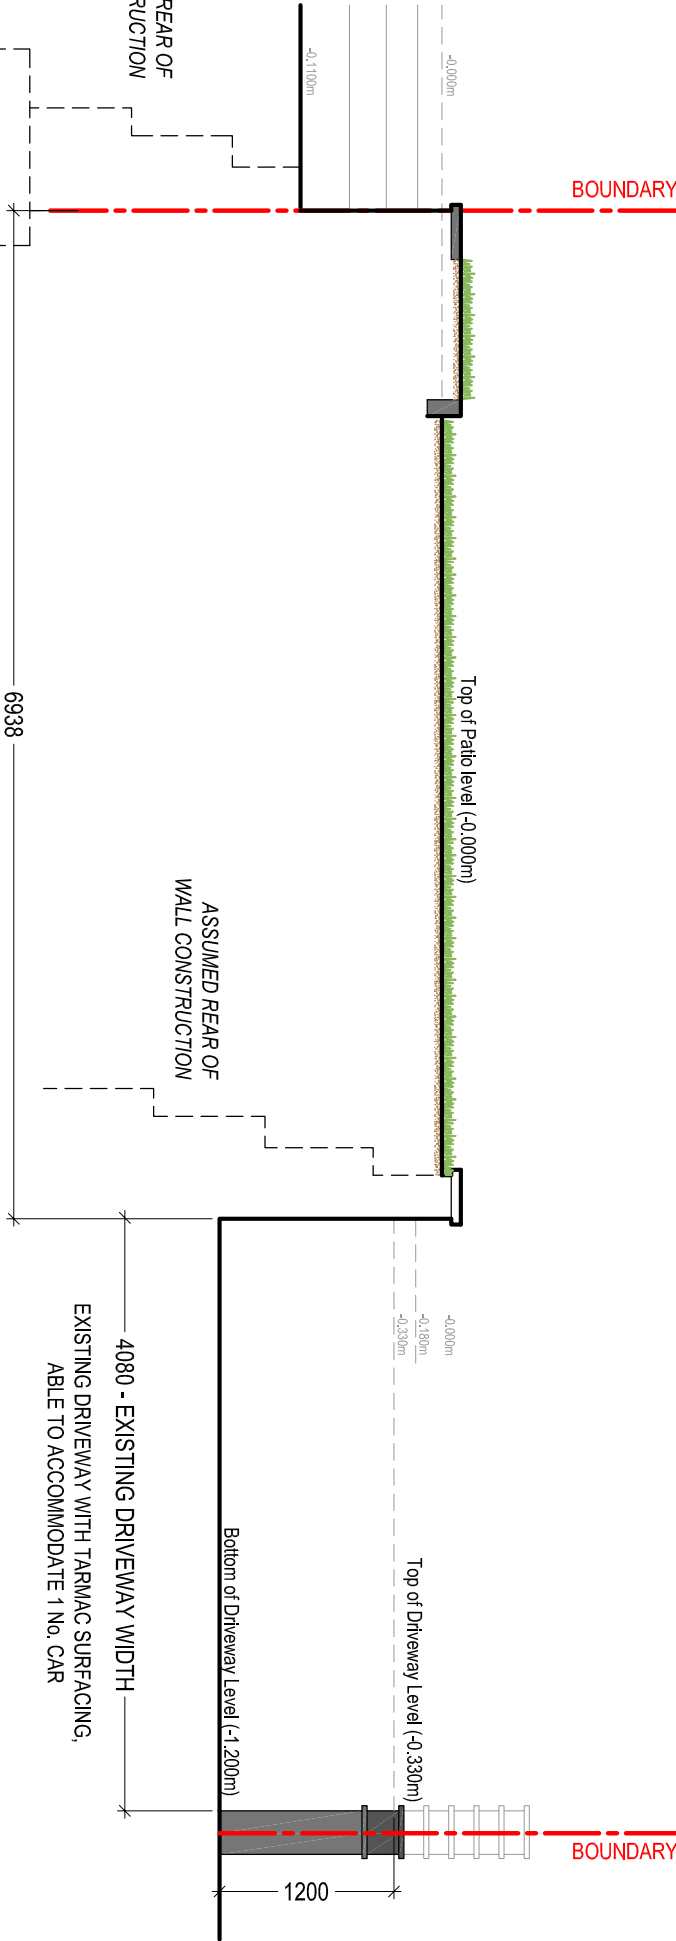


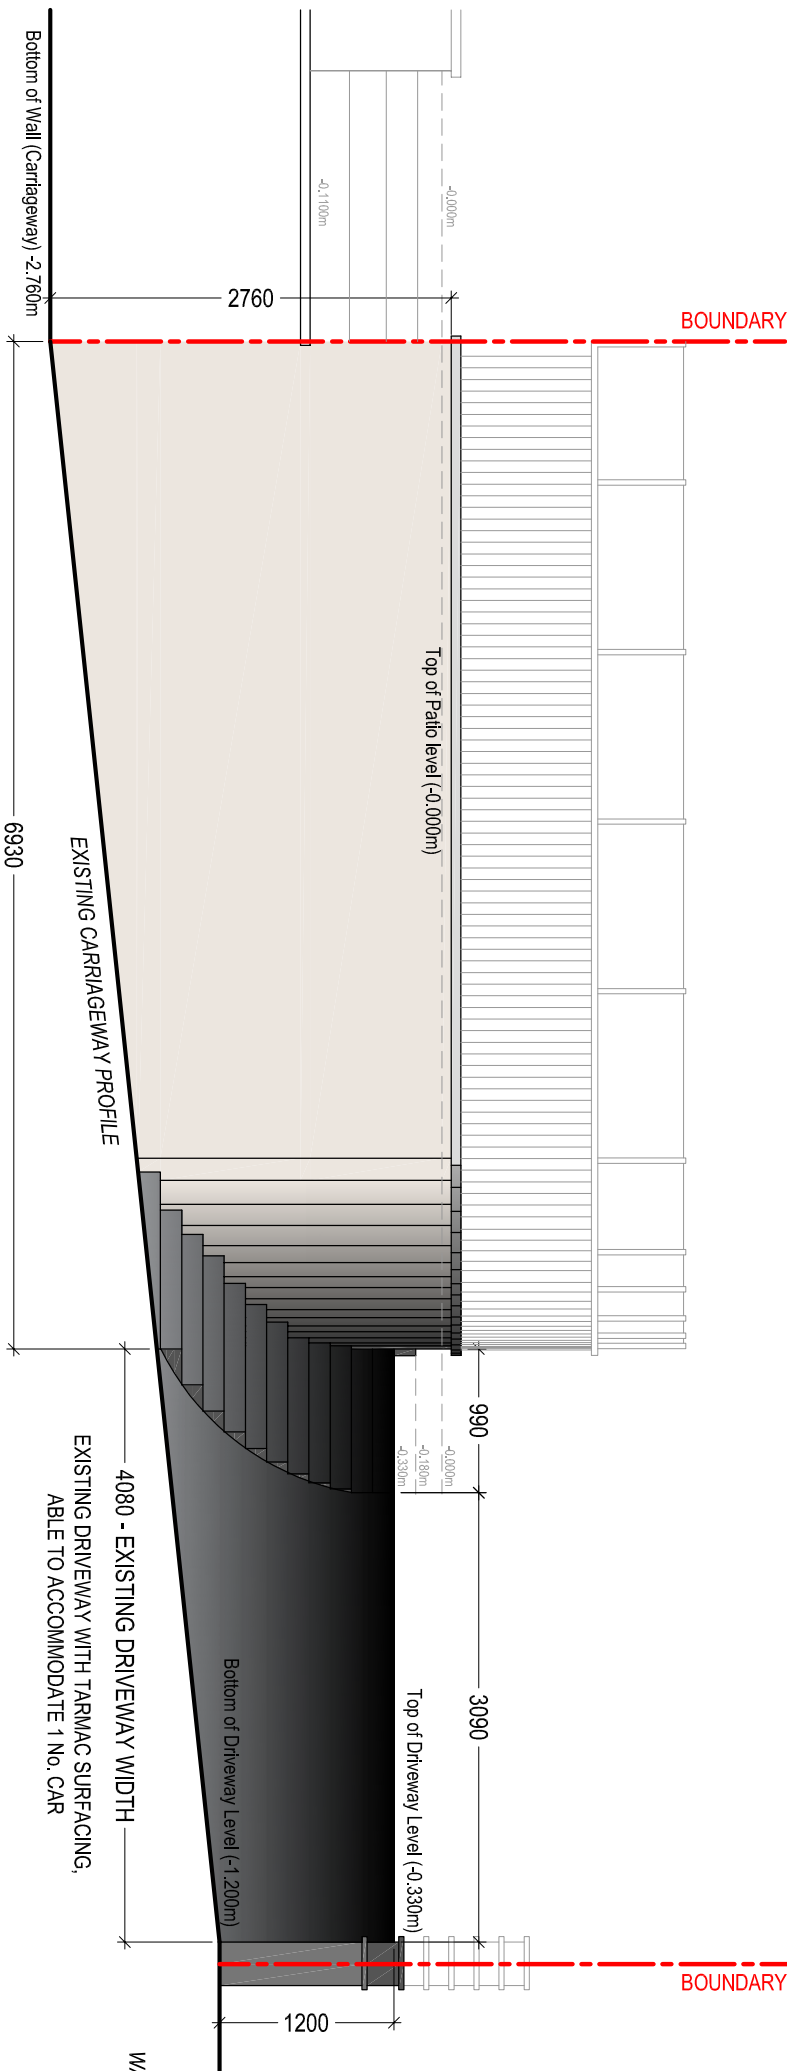

Client:

Mr & Mrs. J. Melvin
73 Dyffryn Road
Ailwen

Project Title:

PROVISION OF OFF-STREET
PARKING AREA
(inc. construction of Retaining Walls)

General Notes:

1. Do not scale from this drawing. Take figured dimensions only.
2. Dimensions are in millimeters unless otherwise stated.

Drawing Issue:

BUILDING
REGULATIONS

Drawing Title:

EXISTING PLANS AND SECTIONS

Drawing No:

CPD-002

Revision:

Date:

10-01-2024

Revised:

Scale(s):

1:25

Paper Size:

A2

Cwm Planning & Design Ltd.
(architectural and Draughting Services)

