
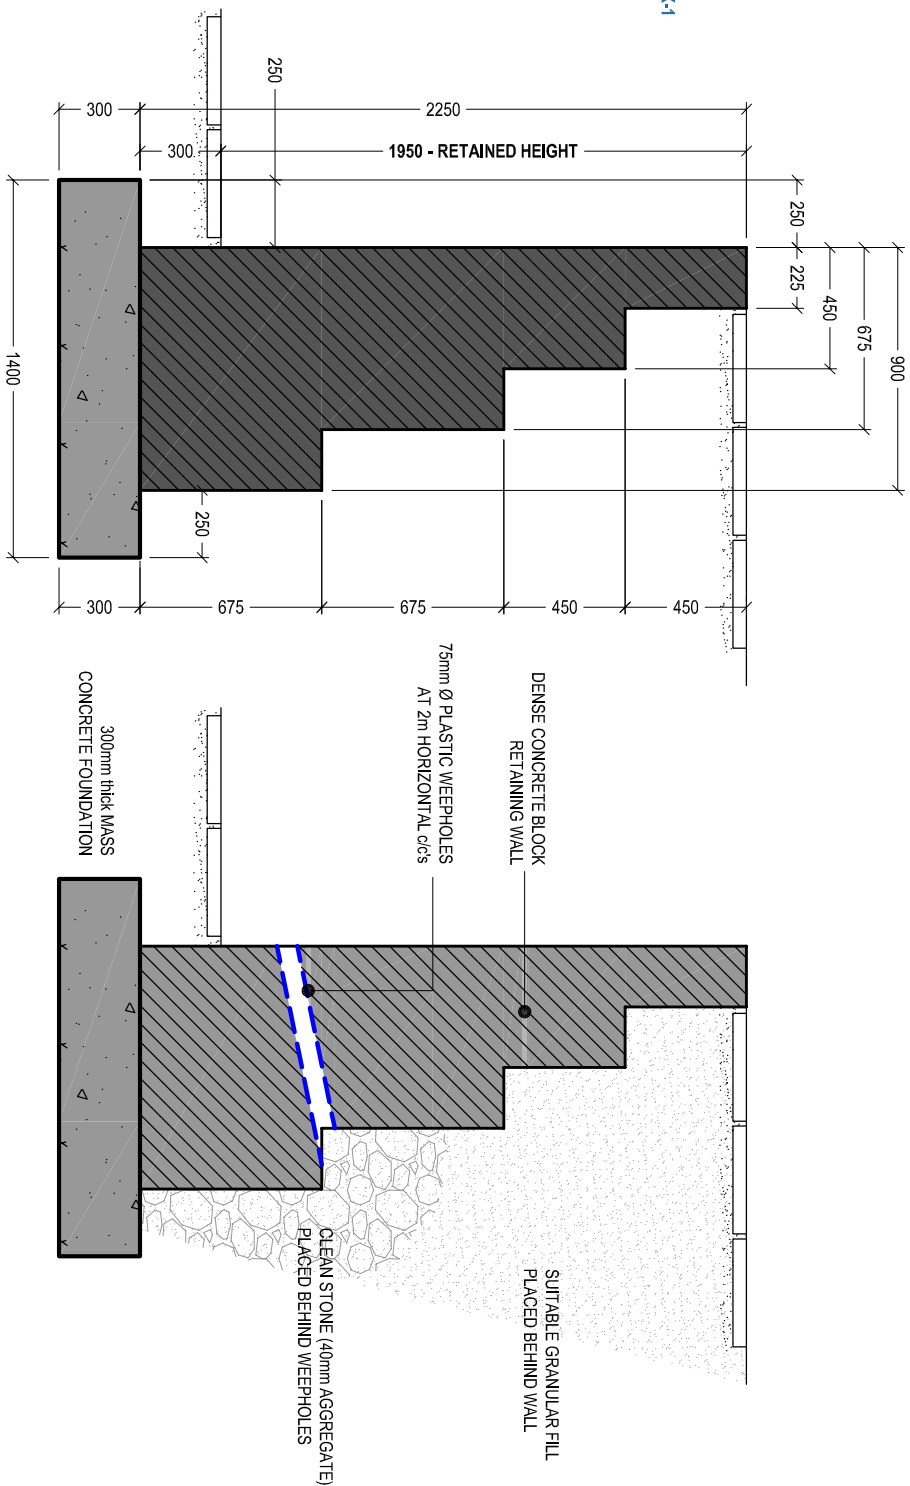
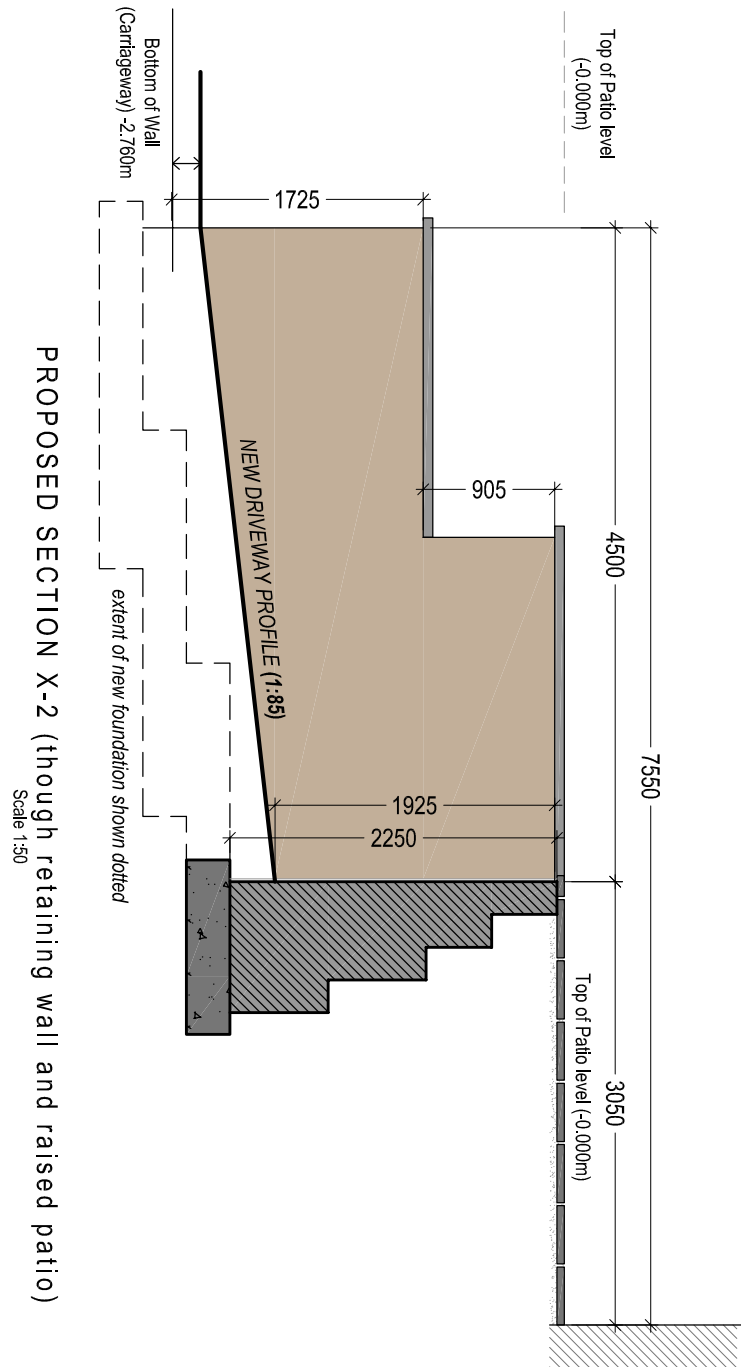
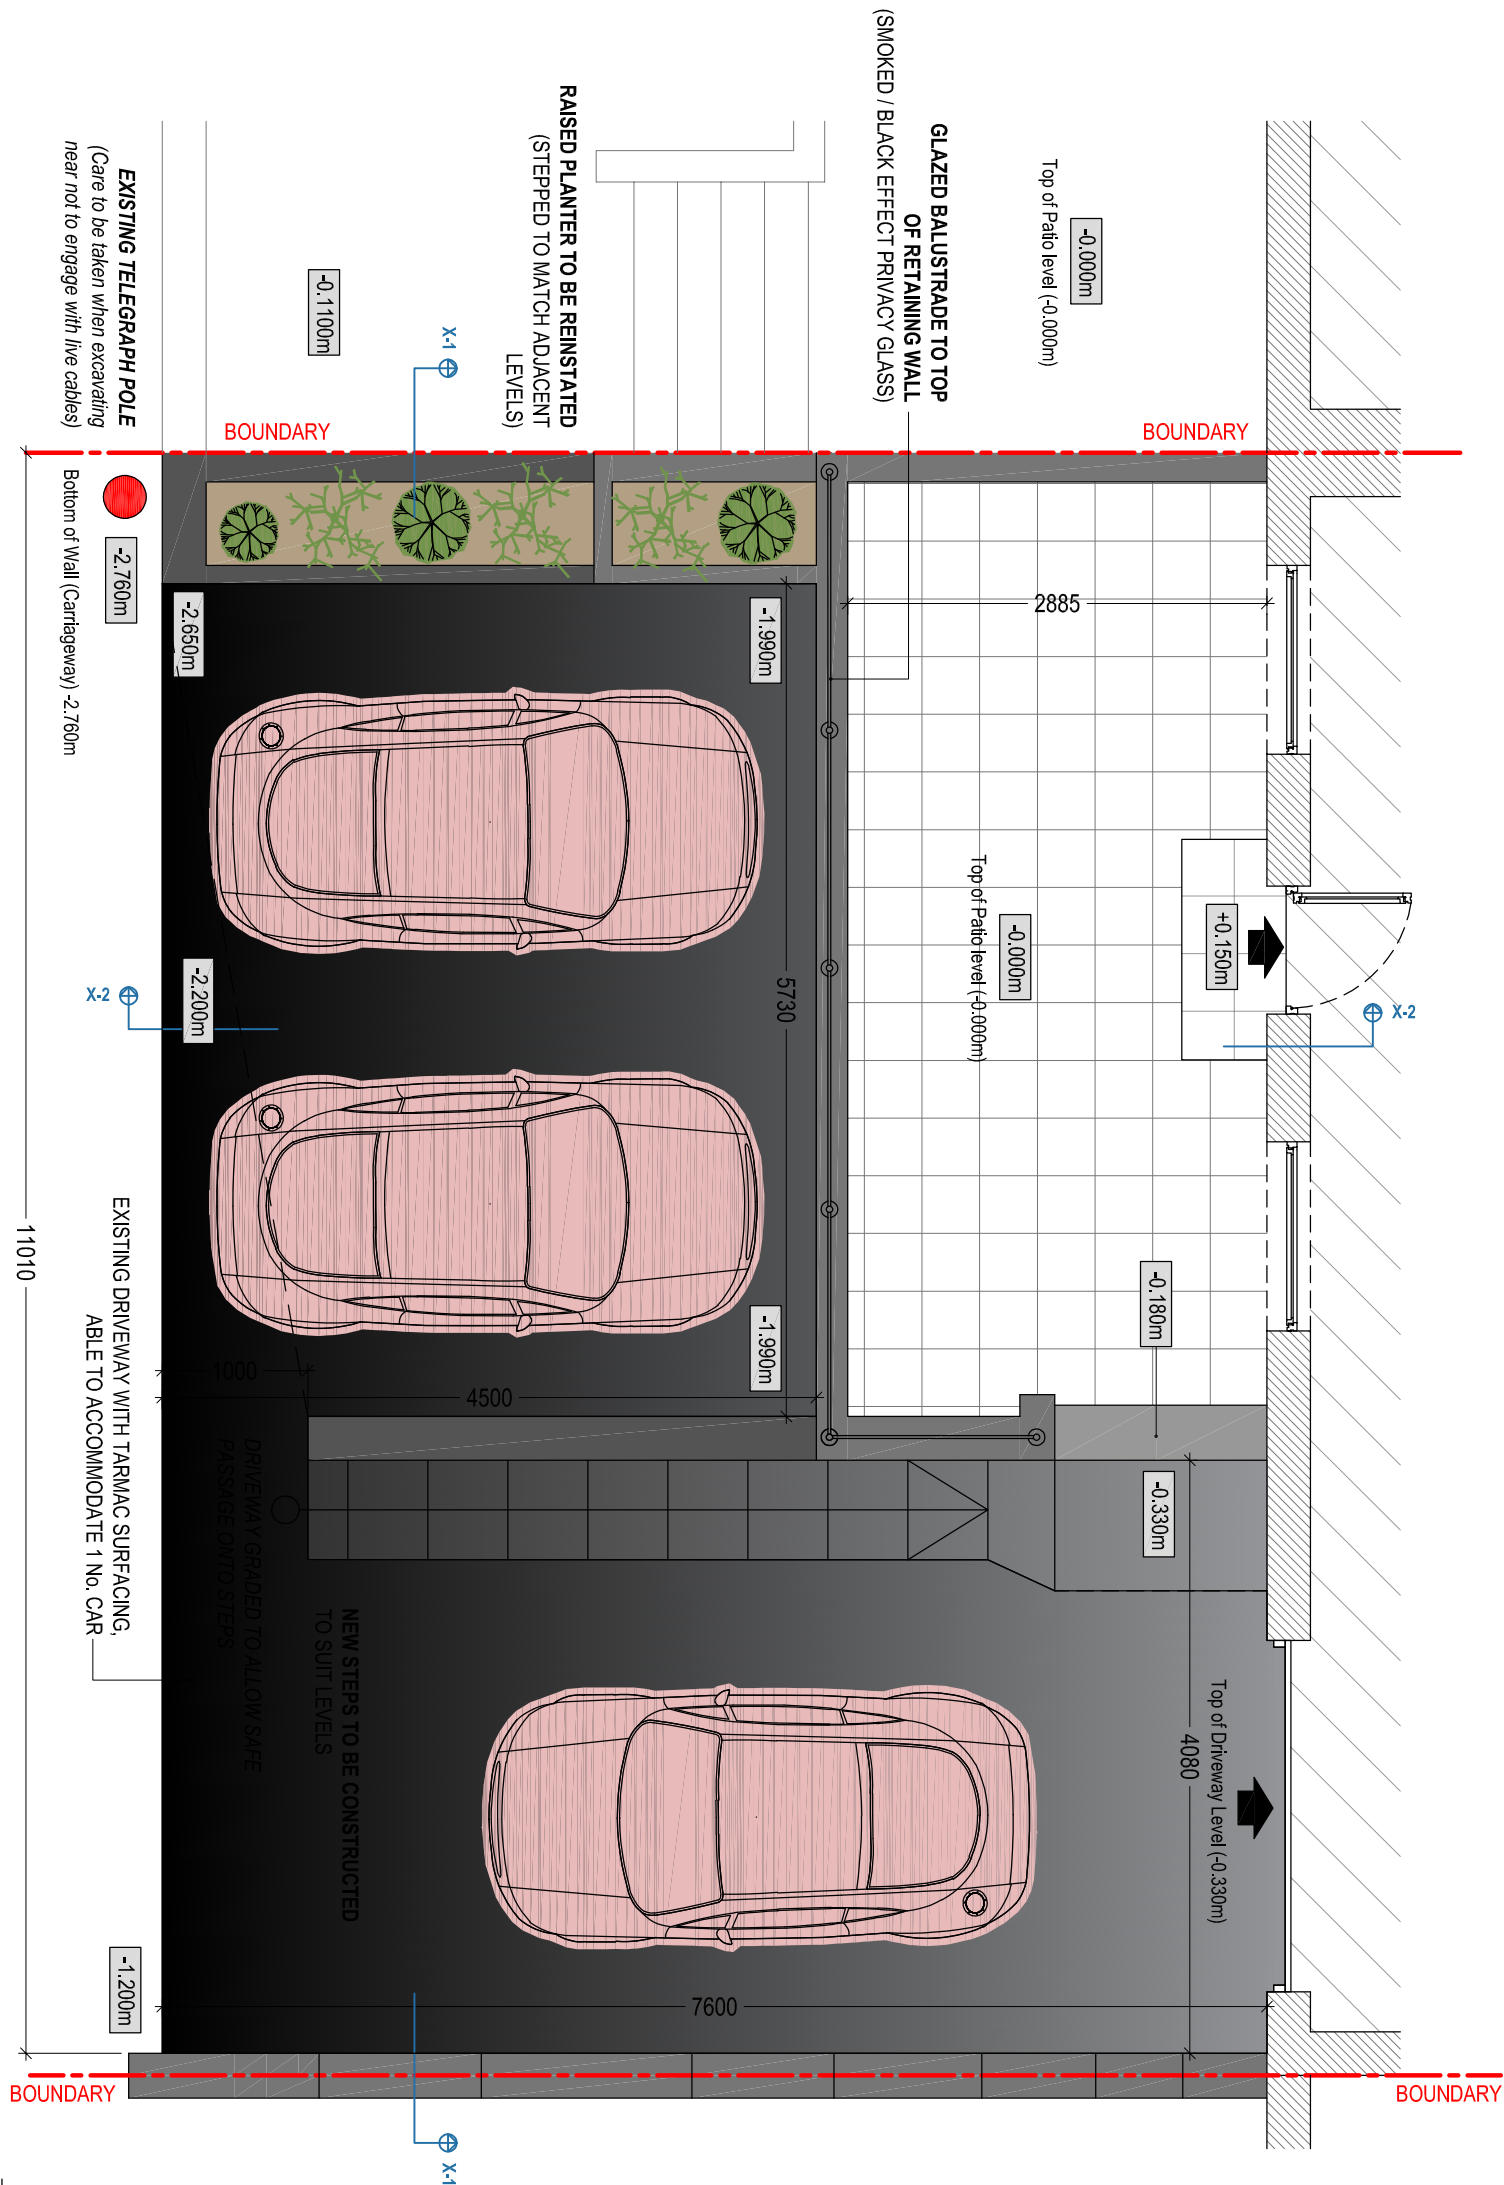
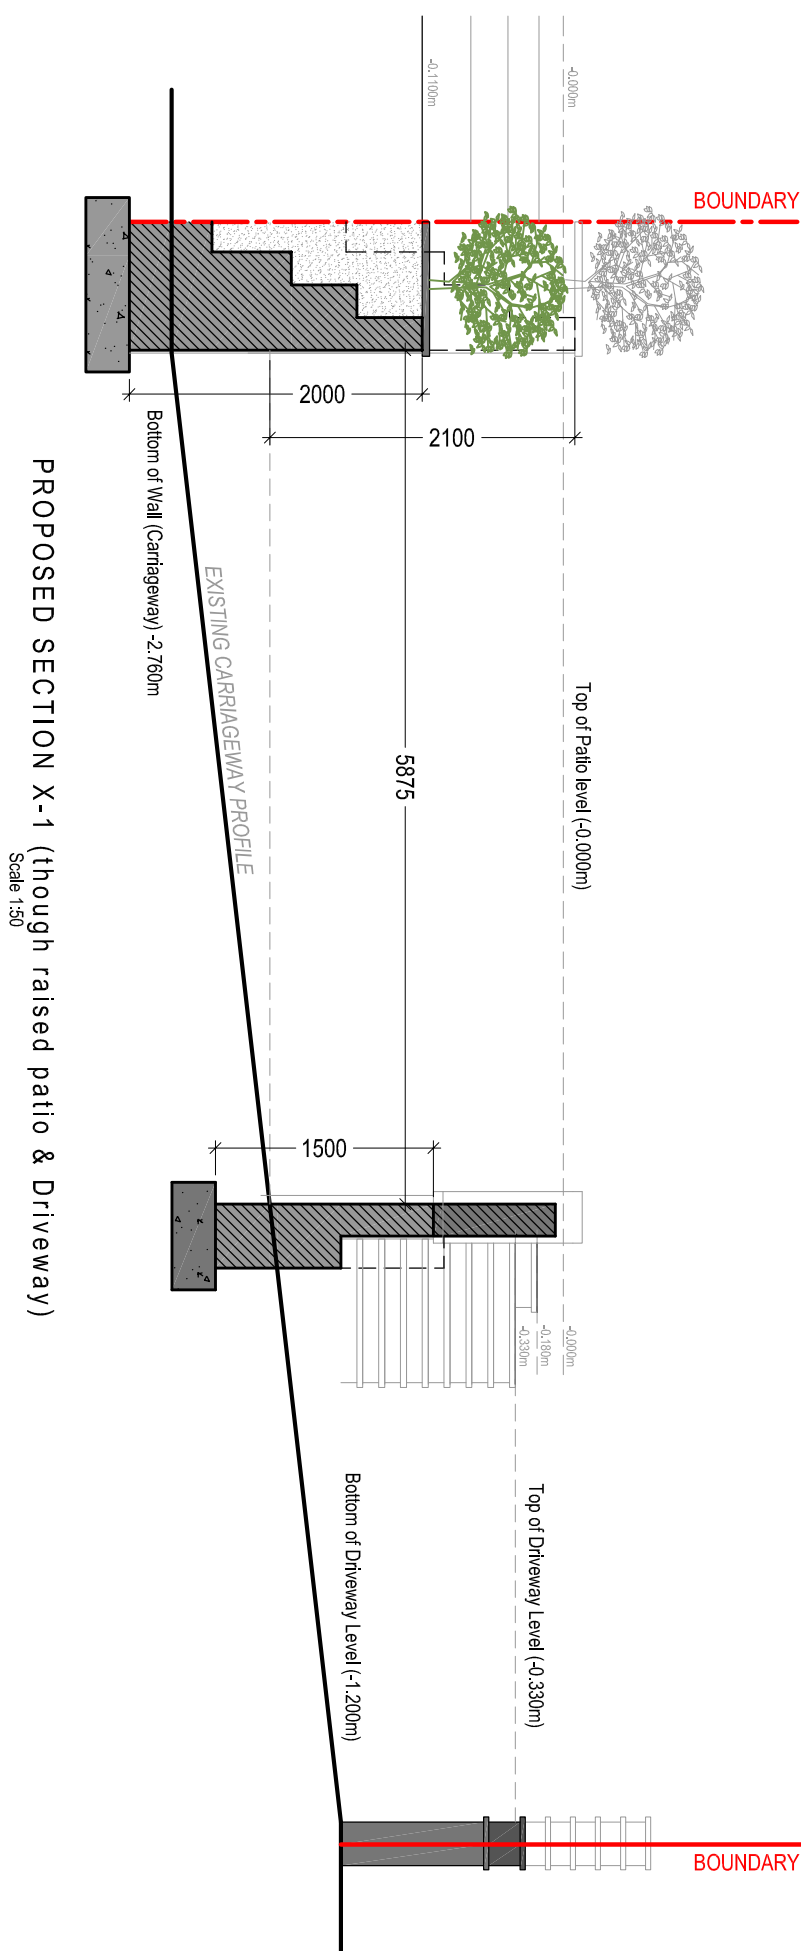


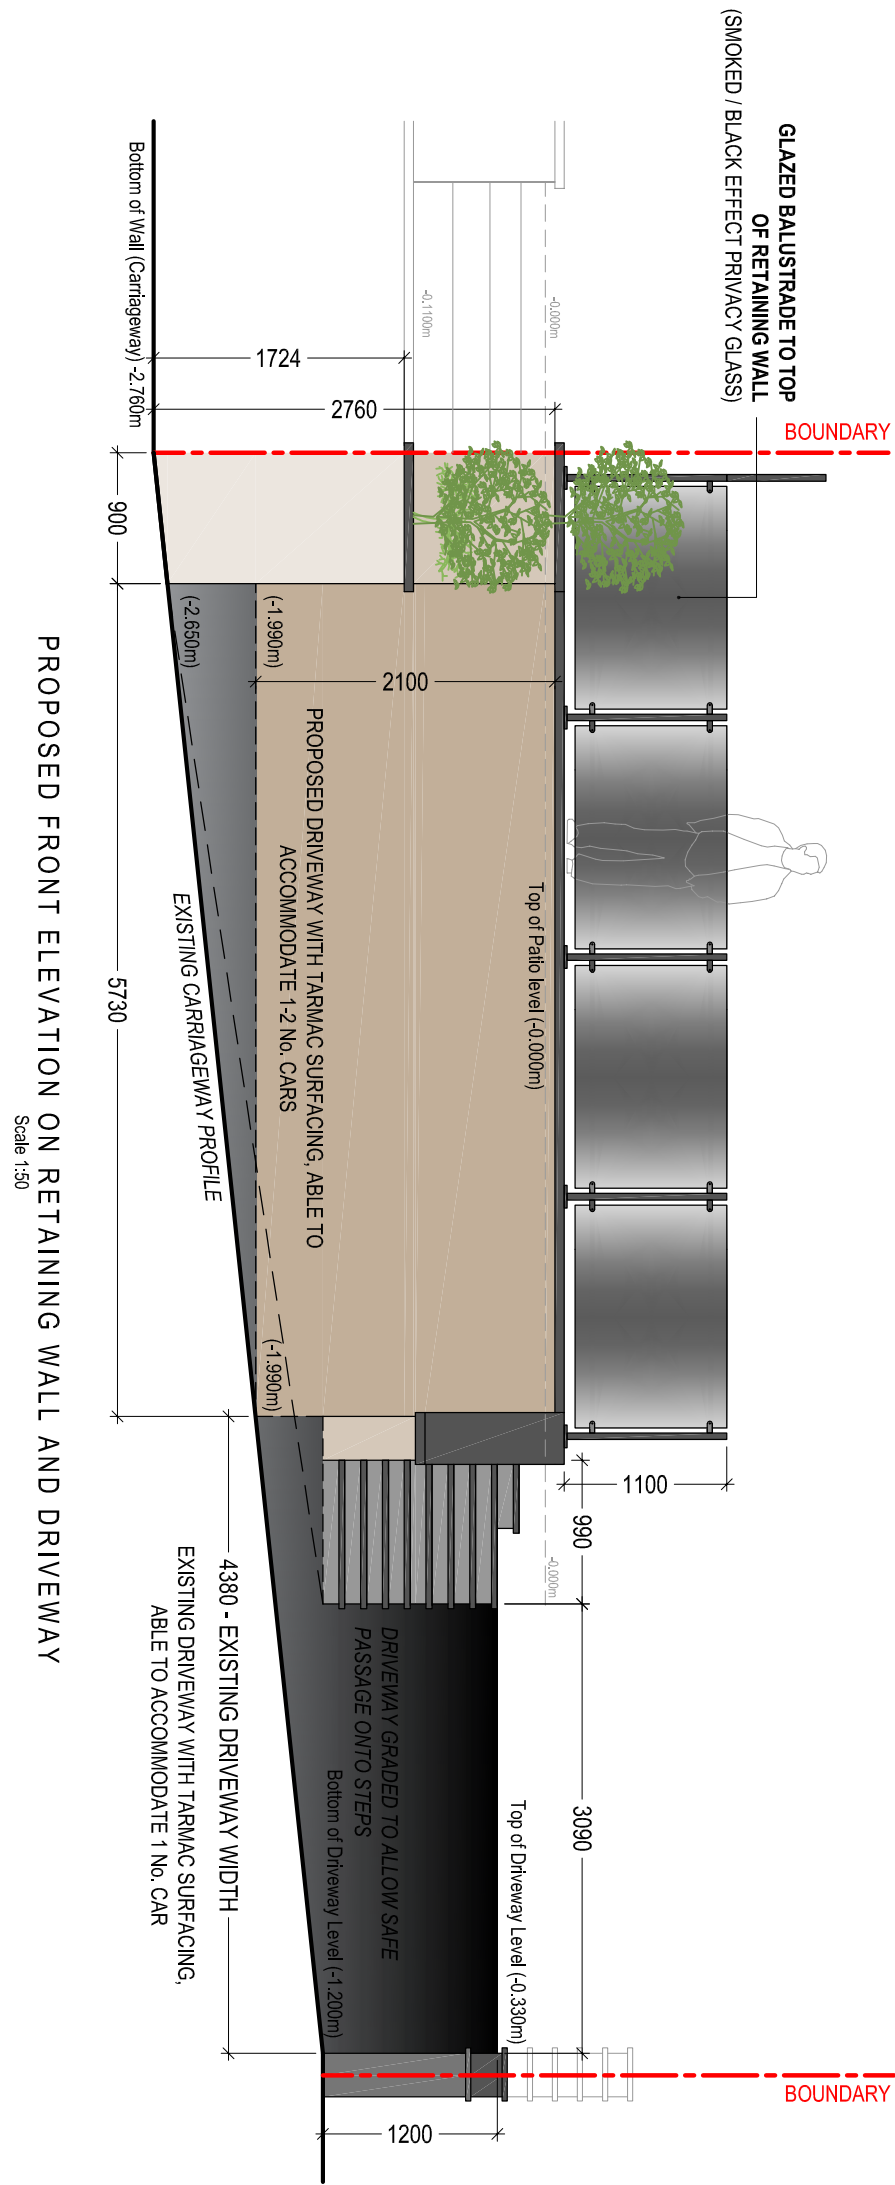

BUILDING REGULATIONS

Drawing Title:	PROPOSED PLANS AND SECTIONS
Drawing No:	CPD-003
Date:	10-01-2024
Scale(s):	1:25
Revised:	Paper Size: A2

Project Title:

PROVISION OF OFF-STREET PARKING AREA (inc. construction of Retaining Walls)

Client:

Mr & Mrs. J. Melvin
73 Dyffryn Road
Ailwen



Cwm Planning & Design Ltd.
(architectural and draughting services)