


Superseded

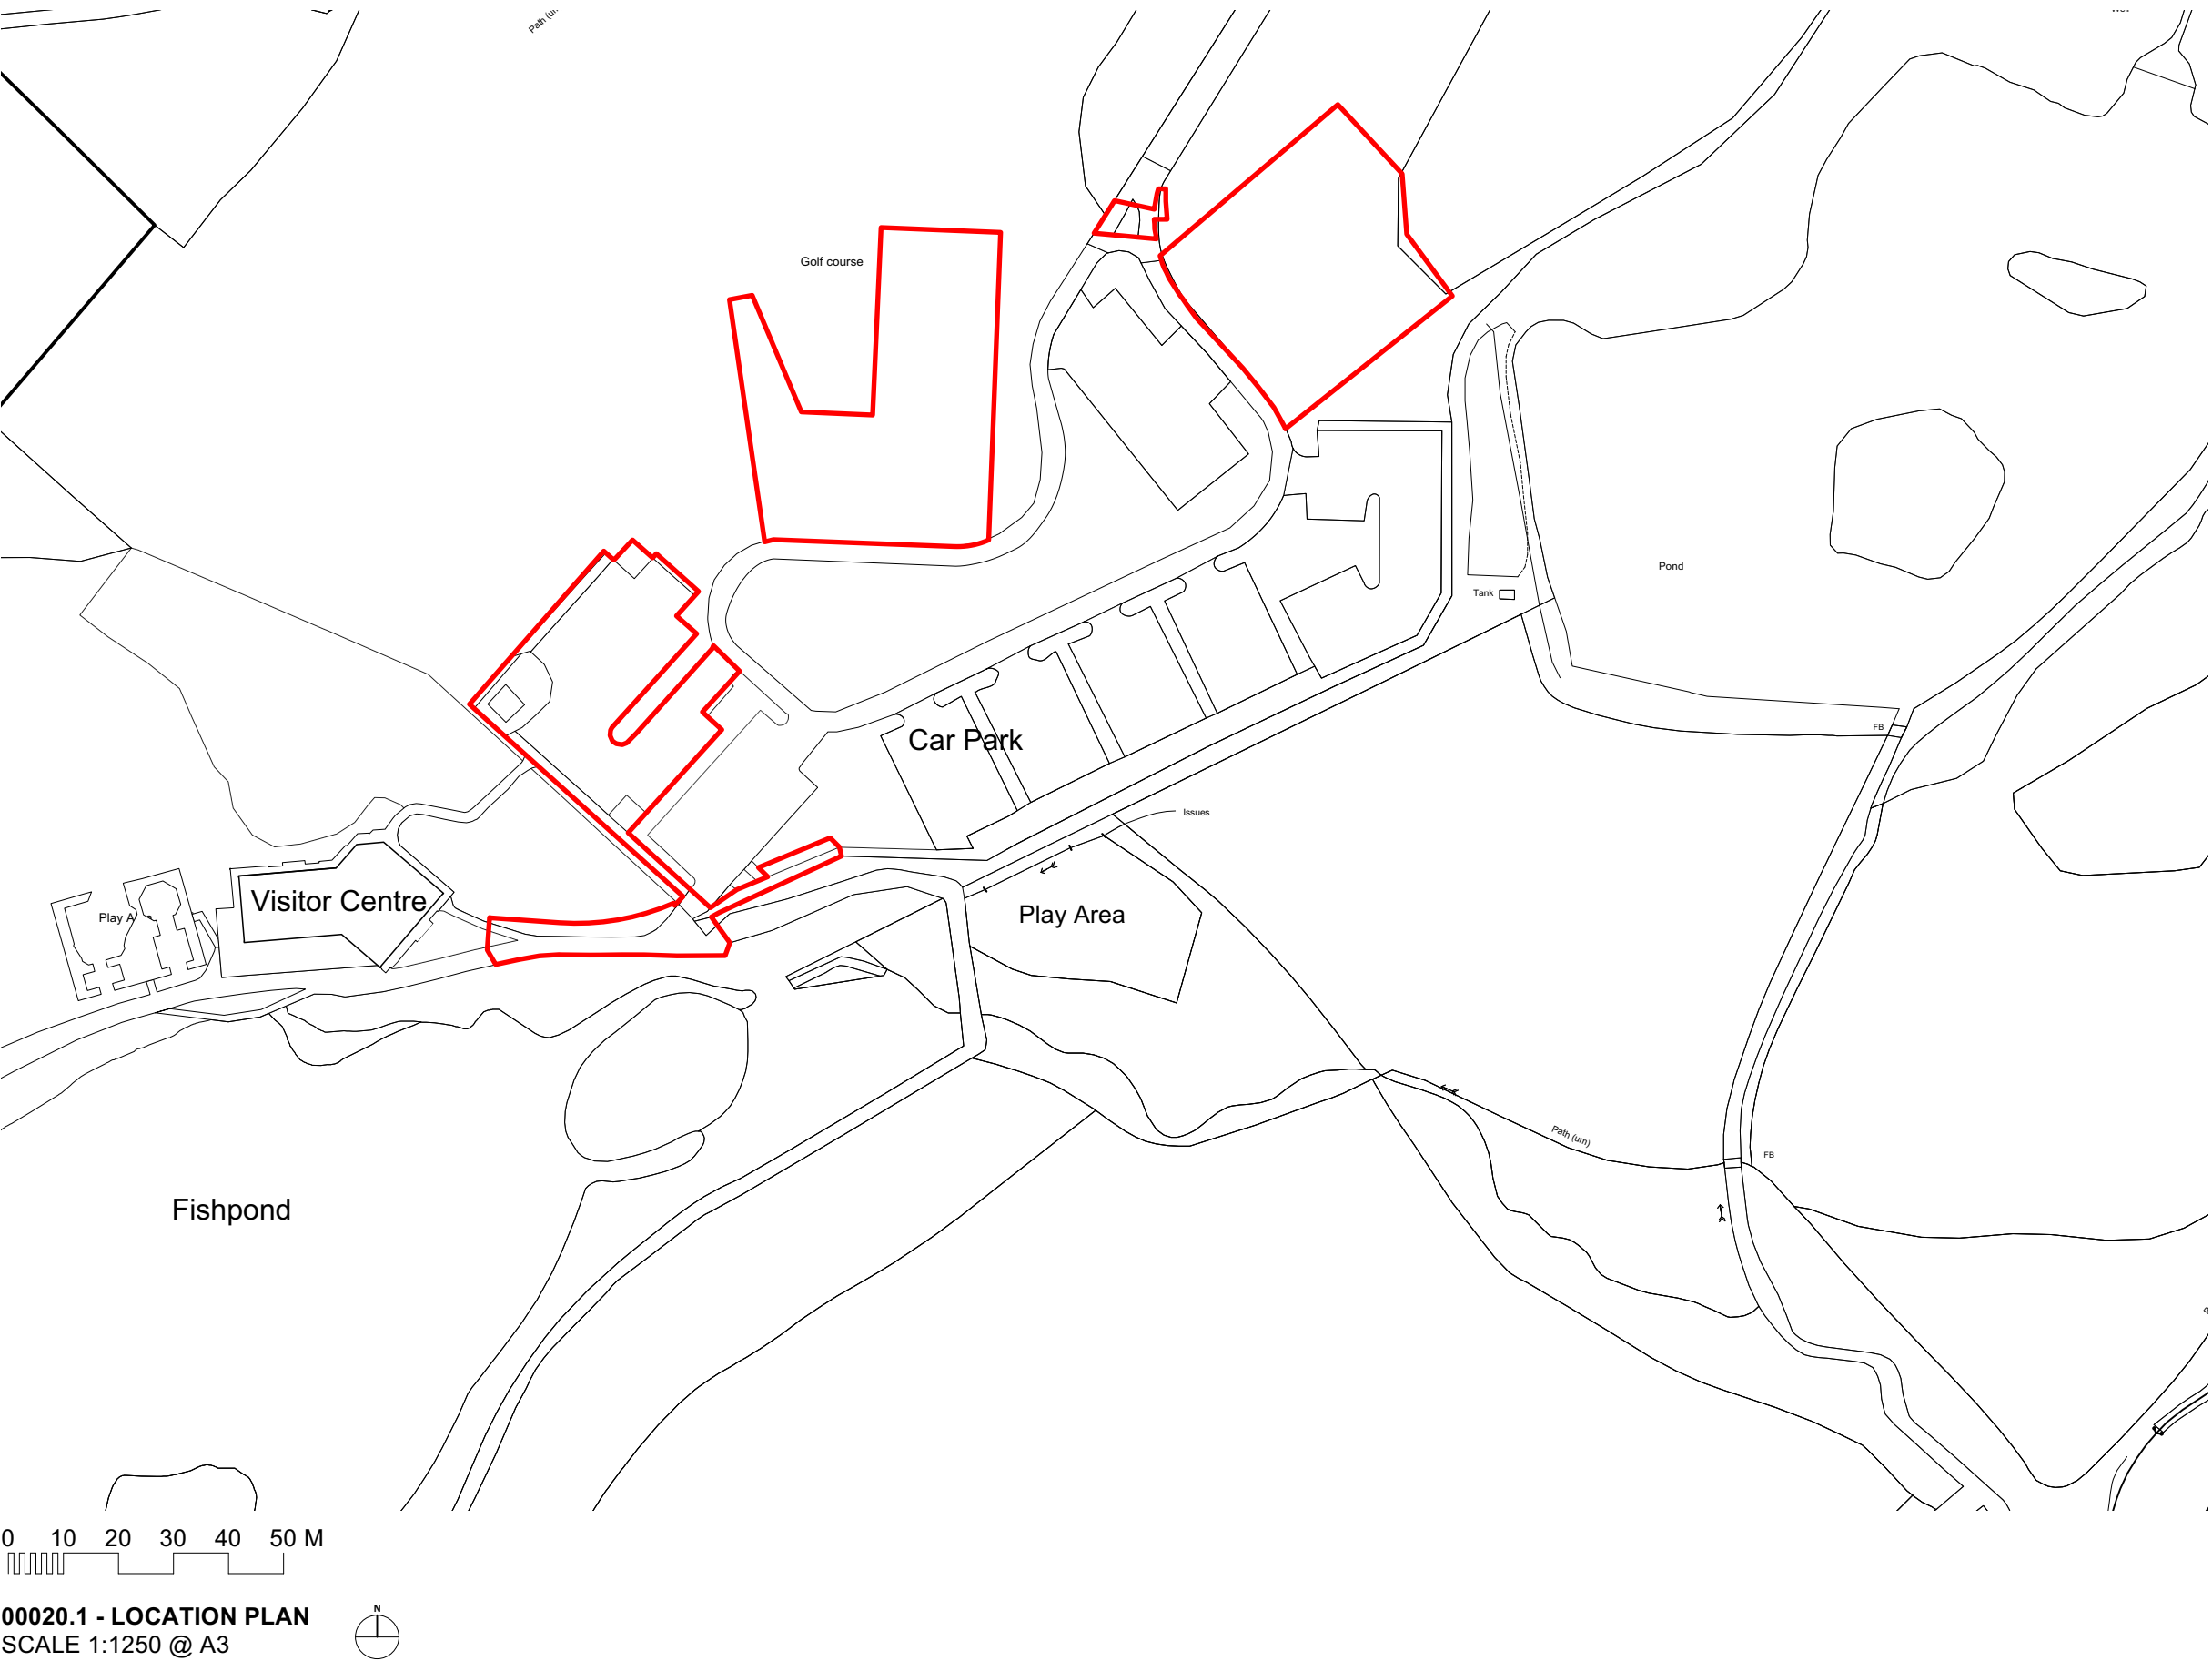

Groll Park is a Grade II* registered parkland. As a consequence of this designation it is statutorily protected. Extreme care should therefore be taken not to cause any unspecified damage to any fabric or part of structures and landscape on or within the site when undertaking any construction works.

General Notes
Responsibility is not accepted for errors made by others scaling from this drawing.

All construction information should be taken from figured dimensions only. Dimensions are in millimetres unless otherwise stated.

All dimensions and conditions are to be checked on site prior to preparing drawings or commencing any work.

Any variations or supplementary drawings are to be approved by The Architect.

All details are to be read in strict accordance with GA drawings and construction notes

All steelwork sizes, padstones, blockwork strengths and associated structural design to be in accordance with structural engineers design and requirements. Hiraeth Architecture accepts no liability to any discrepancies in the structural design indicated on these drawings. Any structural related queries should be directed to the project engineer immediately.

SERIES		PLANNING	
SUITABILITY		S2 - ISSUED FOR INFORMATION	
REV	DATE	NOTE	
P2	24/11/2023	Redline review and updated to include barrier	
P3	22/01/2024	Redline boundary to include main carpark improvement works	
P4	25/01/2024	Redline boundaries updated	

Hiraeth.

Job number

Zone

2080 05

Neath Port Talbot CBC
GNOLL PARK

Location Plan
Main Car Park

Scale 1:1250 @ A3

Date10/23

02920 025814 | office@hiraetharchitecture.co.uk
The Maltings | East Tyndall St | Cardiff | CF24 5EA

UPRN	Zone	Originator	Role	Type	Sht number	S Code	Rev
2080	05	HIR	A	DR	00020	S2	P4