


GELLI DERW

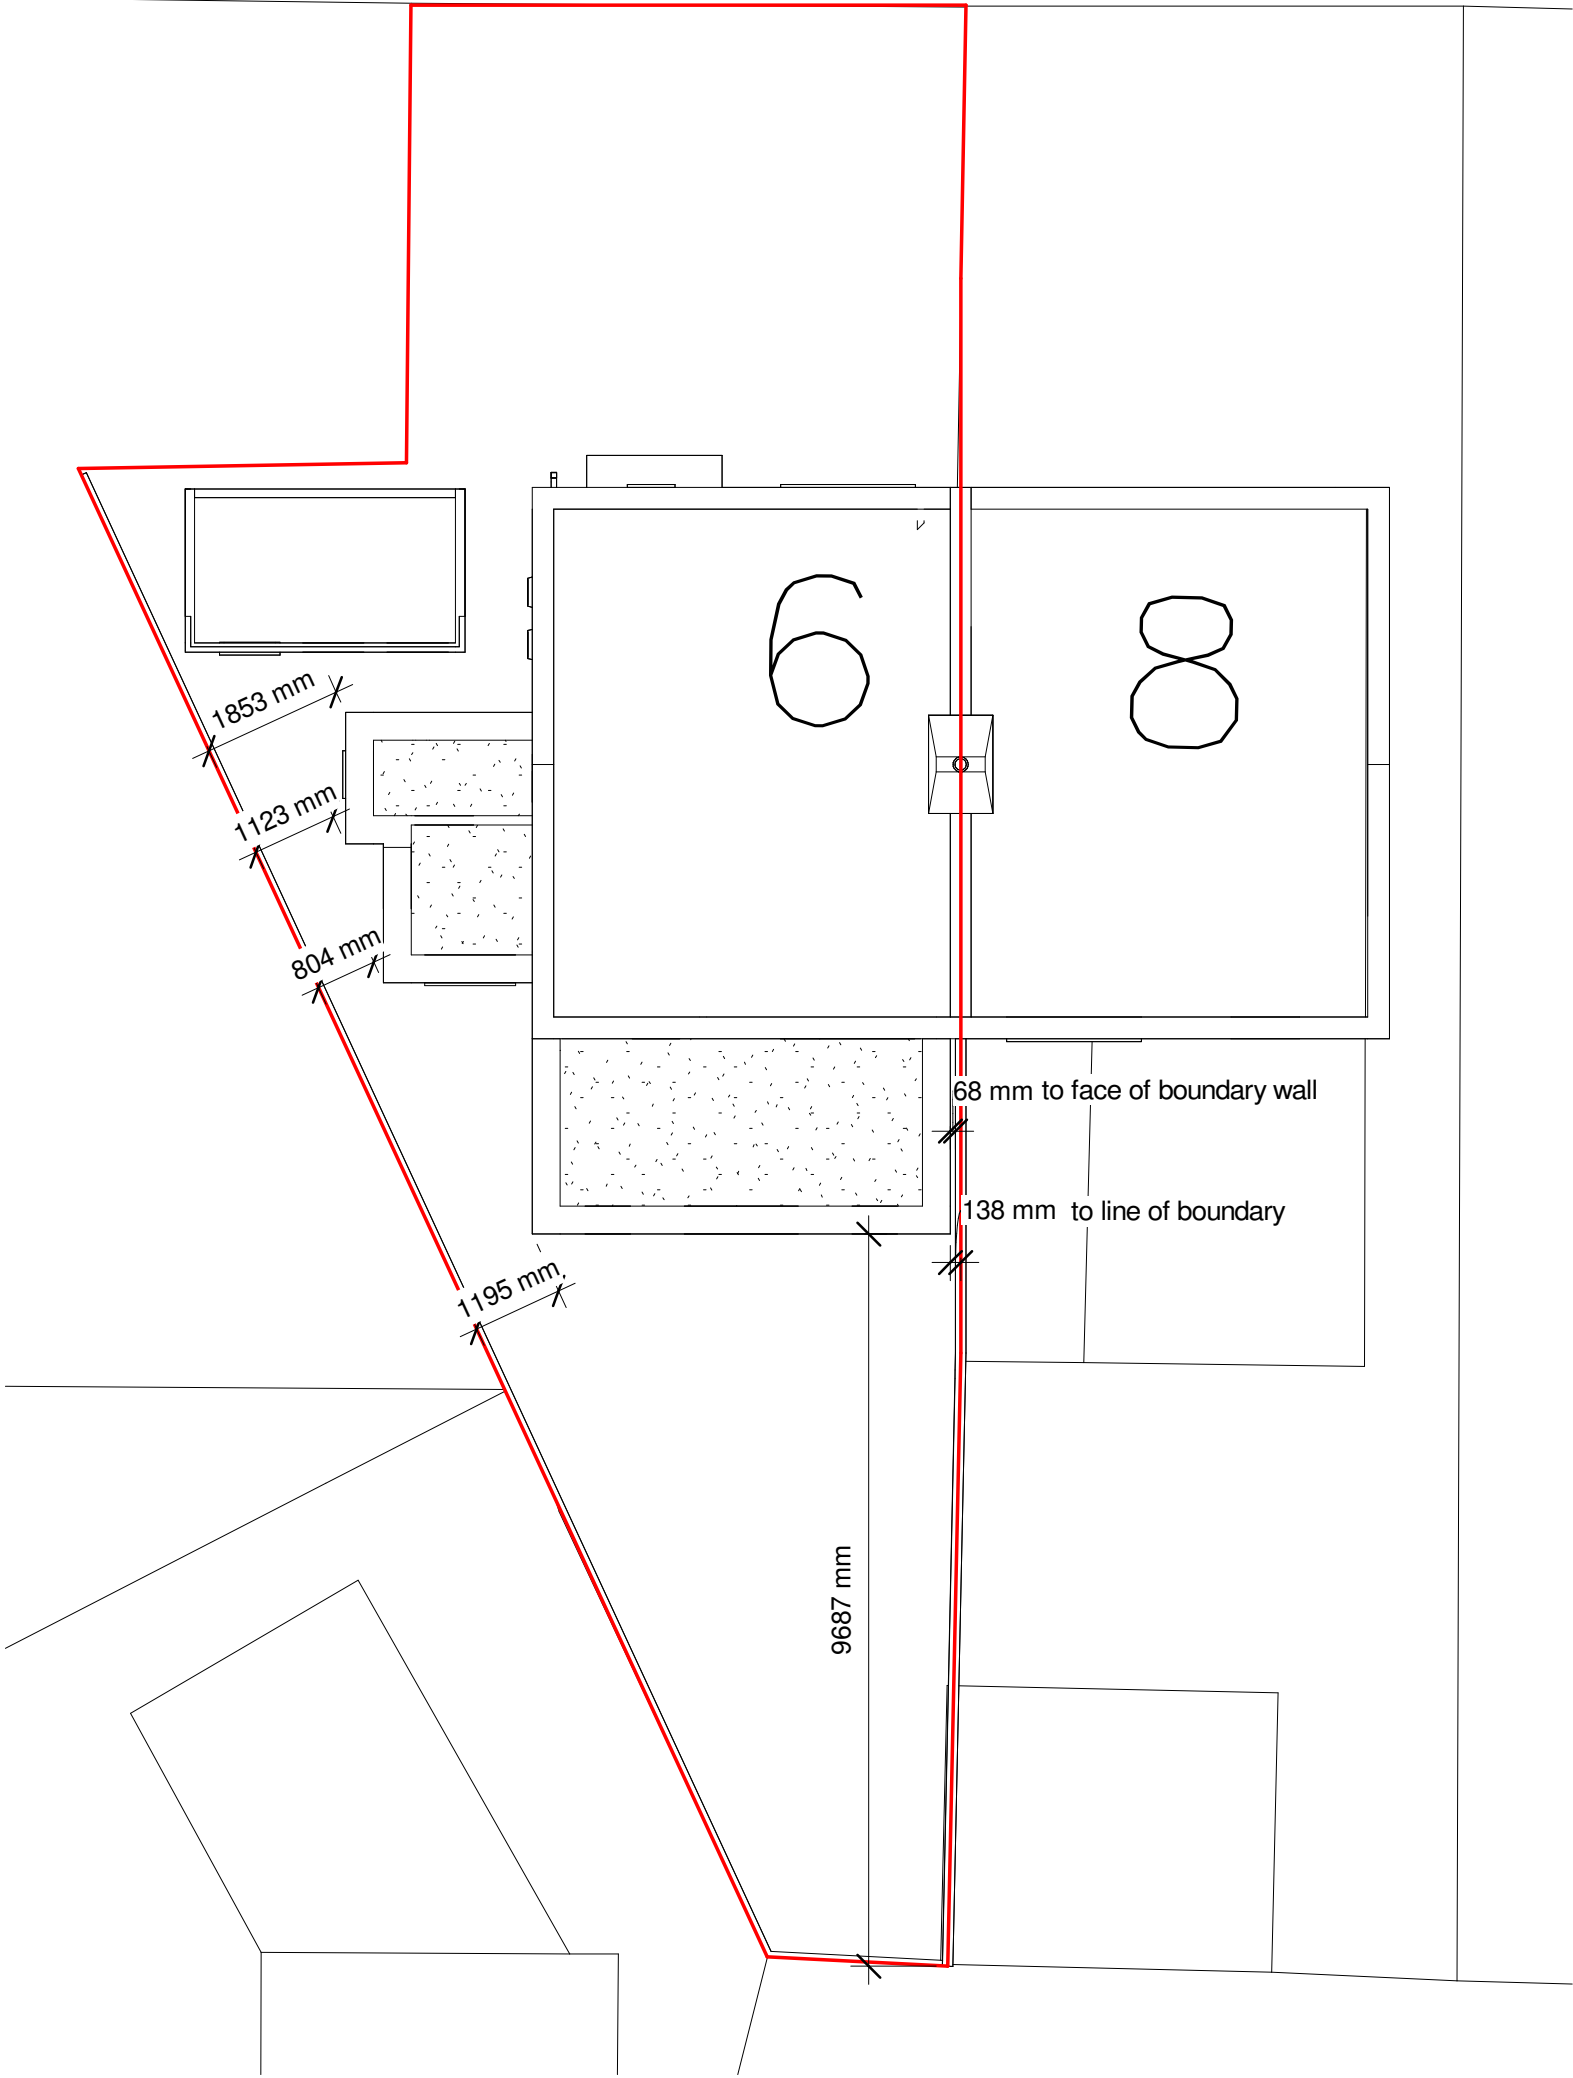

1

03 Block Plan

1 : 100

A3

Job	Description		
	6 Gelli Derw, Pontardawe Swansea.		
	Scale	as shown	Approved
	Date	Feb 2024	Job No.
Drawn By		dp	Dwg. No.
		23 - 21	23 - 21/05
		Figured dimensions must be taken, not scaled dimensions. All discrepancies in this drawing must be reported immediately to the Contract Administrator	
		Contractor must check all dimensions on site.	

dparchitecture
56 Walter Road Swansea SA1 5PY
tel: 01792 466554 mob: 0777 585 3754
e-mail david@dparchitecture.co.uk