


GROUND FLOOR

Scale 1:100

LANE

EXISTING LAYOUT

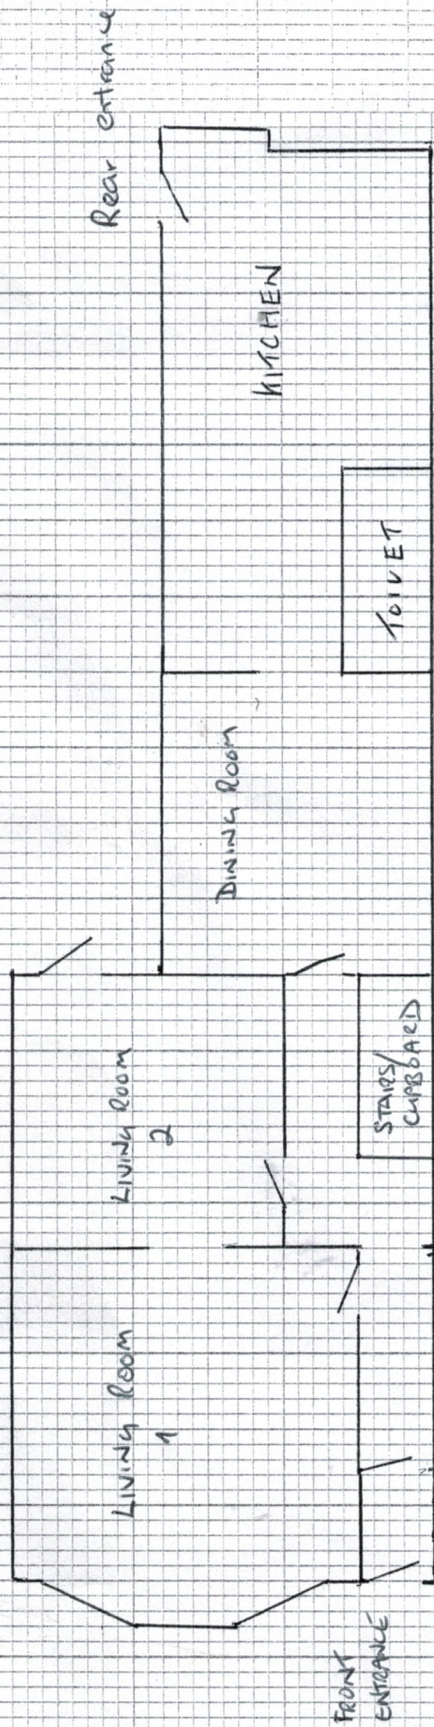

PROPOSED LAYOUT

GROUND FLOOR

SCALE

1:100

LANE

