


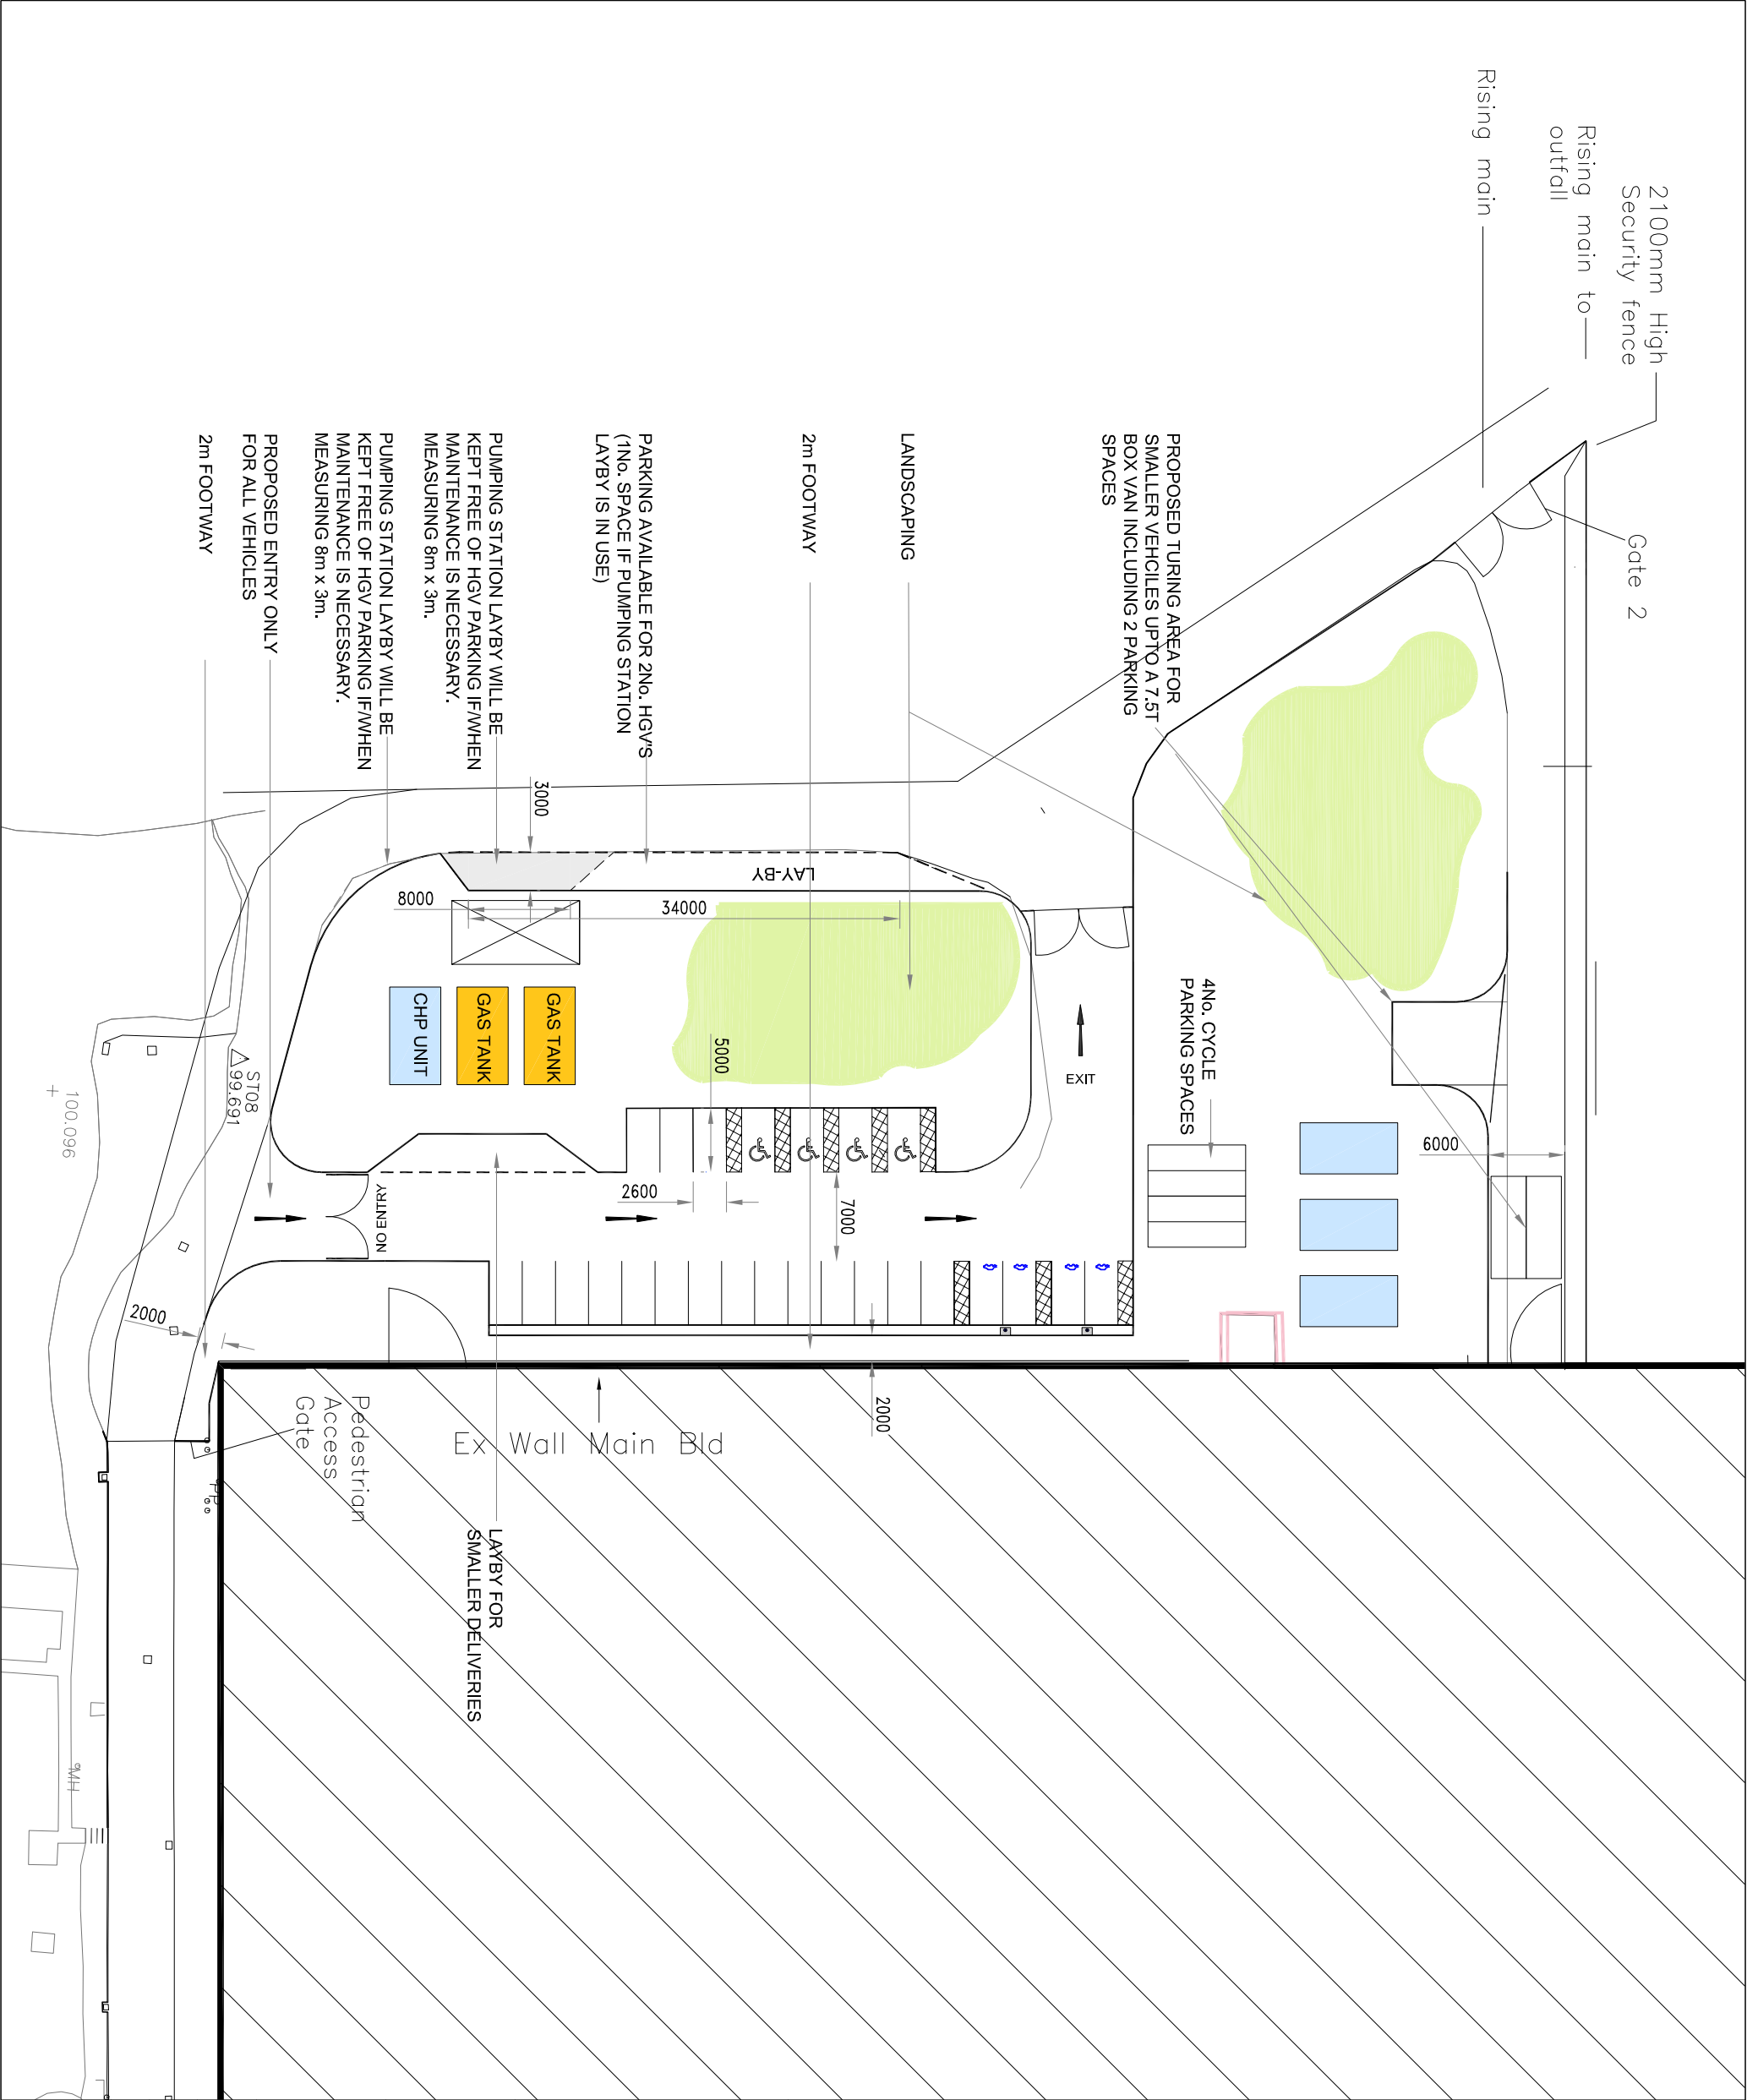

NOTES:

- CAR PARK CIRCULATION TO BE ONE WAY
- NO TURNING HEAD REQUIRED WITH ONE WAY CIRCULATION
- FIT FOR PURPOSE FOR THE ENTRY/ EXIT OF A HGV

CAR PARKING SPACES:

4NO. DISABLED;
4NO. EVC; and
17NO. GENERAL

SERVICING VEHICLES:

2NO. SPACES (7.5T BOX VAN)
2NO. SPACES (HGV)

CYCLE PARKING:

4NO. SPACES

REV	DATE	REVISION DETAILS	BY



2nd & 3rd Floors | Northgate House | Upper Borough Walls | Bath | BA1 1RG
TELEPHONE : 0117 937 4077

PROJECT TITLE
PROPOSED SHRIMP FARM
NEATH

DRAWING TITLE
PROPOSED CAR PARKING
LAYOUT

CLIENT / ARCHITECT

STATUS

SCALE
1:500
DRAWN
AT A3
DJA
CHECKED
RVW
APPROVED
RVW

DRG SIZE DATE
A3 21.2.24
DRAWING NUMBER
SK01

REV

C