



2nd & 3rd Floors | Northgate House | Upper Borough Walls | Bath | BA1 1RG
TELEPHONE : 0117 937 4077

PROJECT TITLE **PROPOSED SHRIMP FARM
NEATH**

DRAWING TITLE **SWEPT PATH ANALYSIS - 7.5T BOX VAN**

DATE 21.2.24

SCALE 1:250 AT A4

STATUS

DRAWN DJA

CHECKED RW

APPROVED RW

DRG SIZE




A4

DRAWING NUMBER

SK05

REV

B

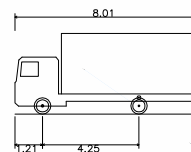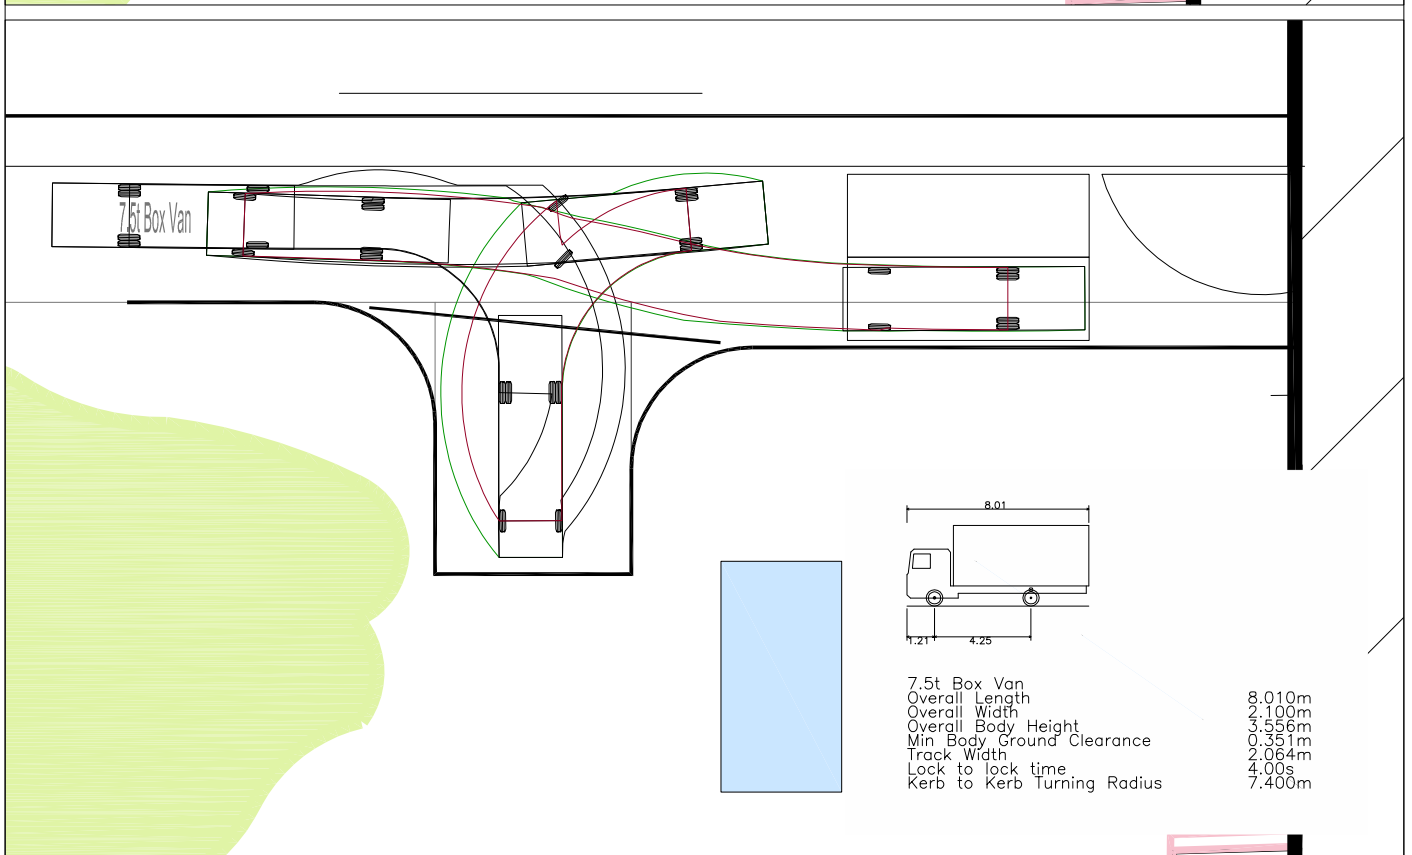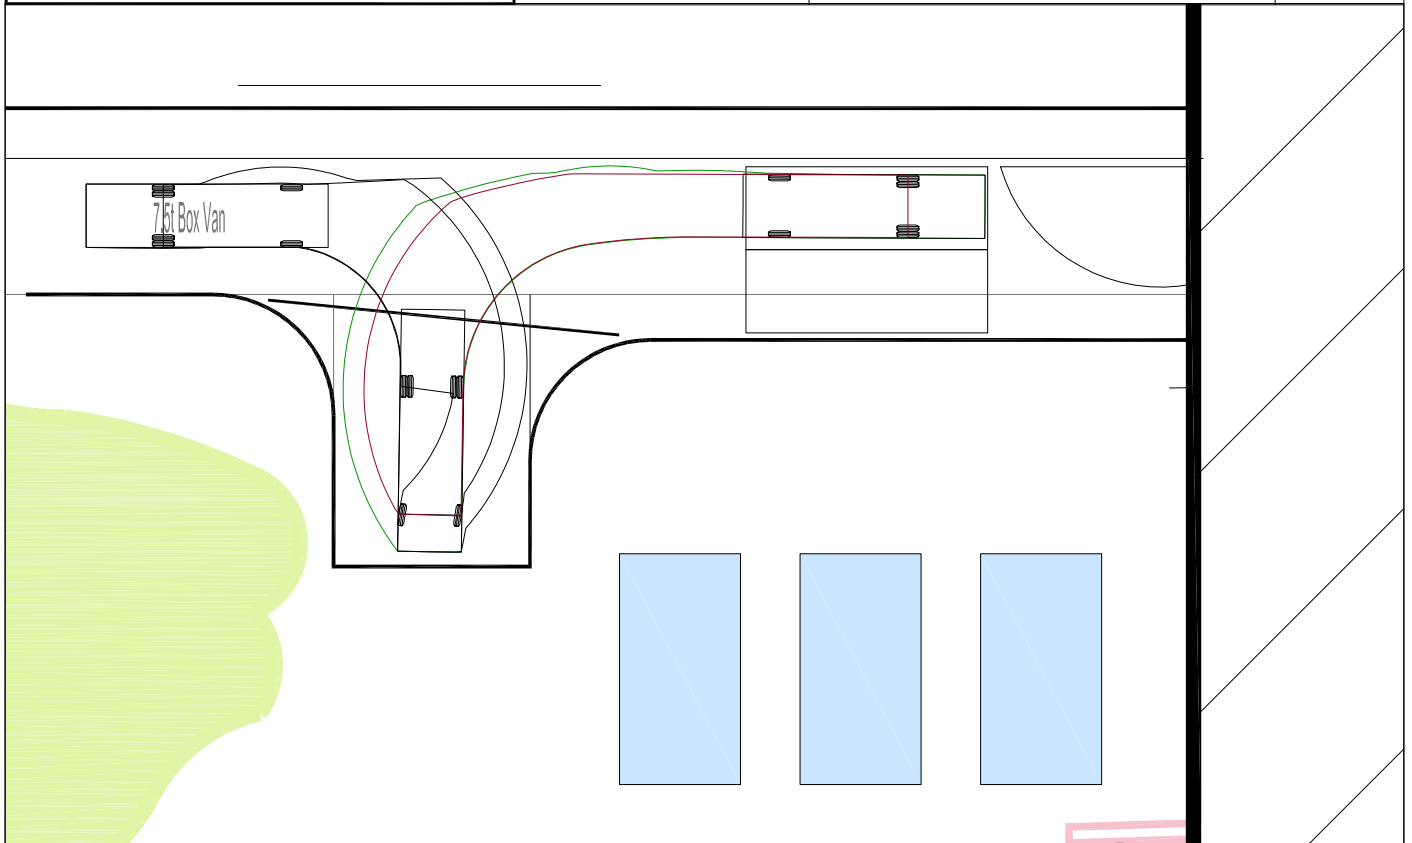

7.5t Box Van
Overall Length 8.010m
Overall Width 2.100m
Overall Body Height 3.556m
Min. Body Ground Clearance 0.351m
Track Width 2.064m
Lock to lock time 4.00s
Kerb to Kerb Turning Radius 7.400m