


A3

ORIGINAL
PLOT SIZE

COPYRIGHT RESERVED

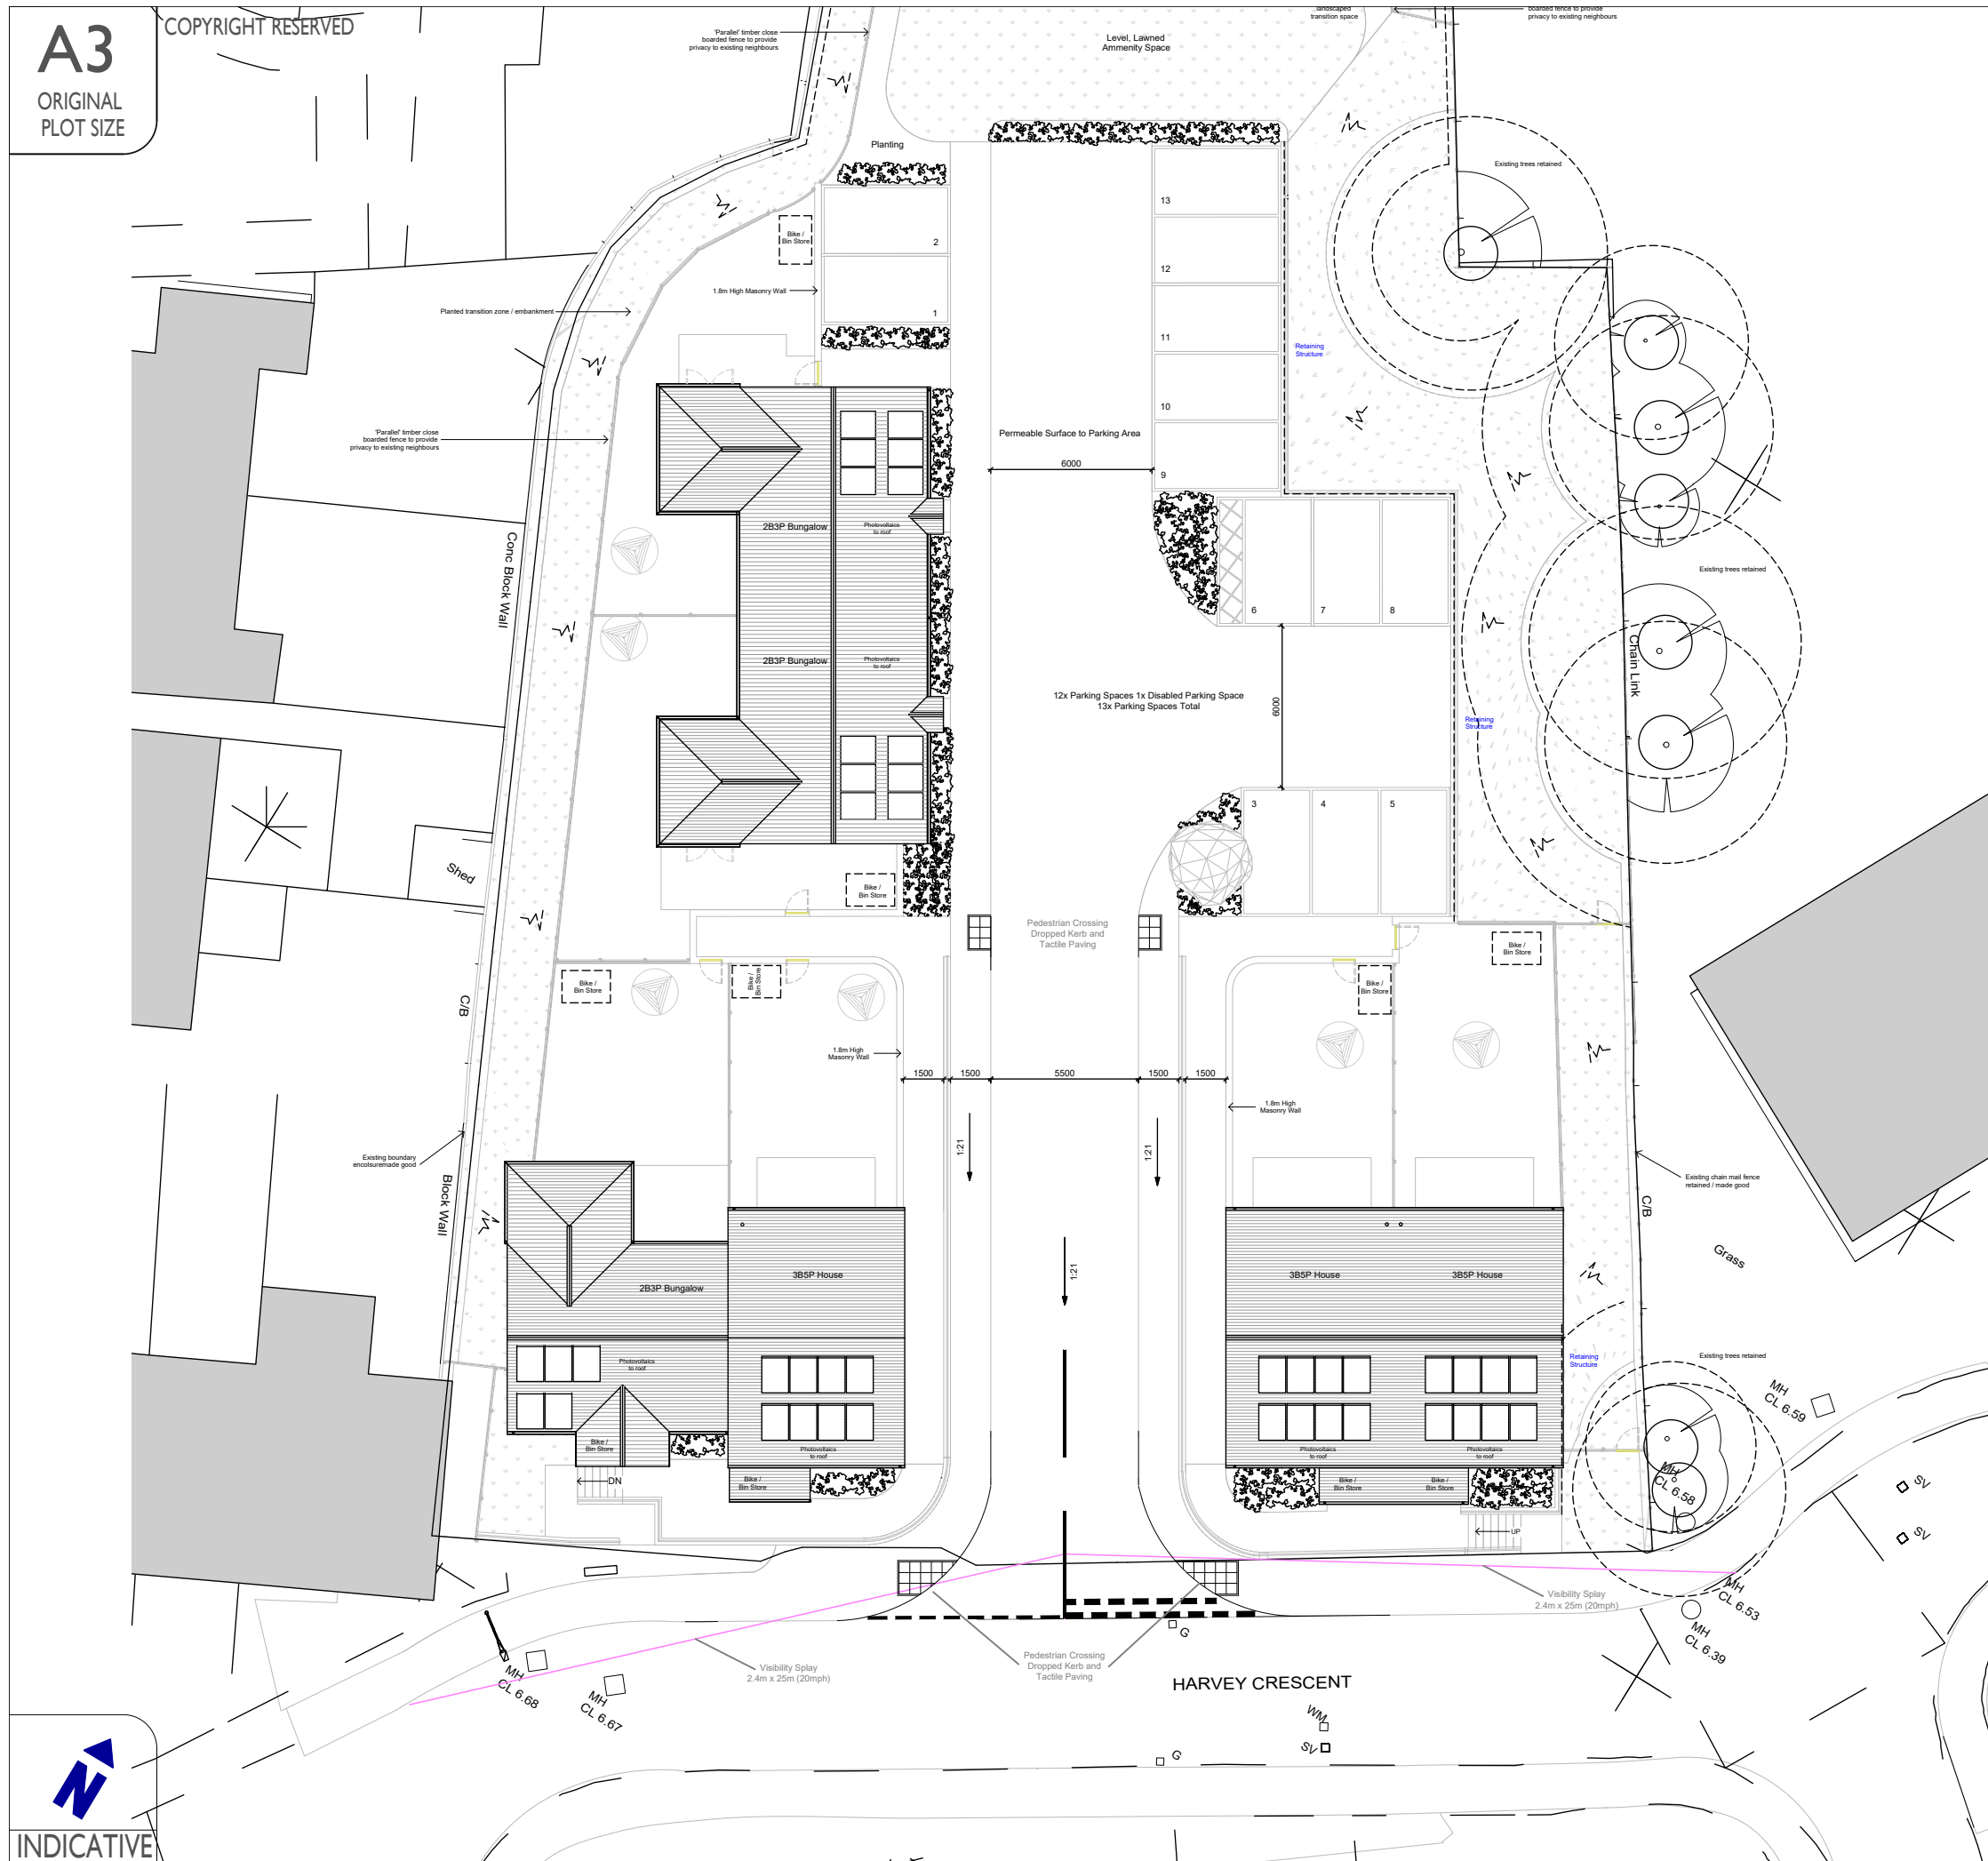

NOTES:

Reproduced from Ordnance Survey Superplan Data with the permission of The Controller of Her Majesty's Stationery Office. Crown Copyright - Licence No. AL100034021

This drawing is based on [Company's Name] Drawing No:

Rev	Date	Details	Drawn by	Checked by

CORUN

Transport and Highway Engineering

Corun Associates Ltd
Swansea

E swansea@corun.uk.com
W www.corun.uk.com

CLIENT:

COASTAL HOUSING

PROJECT:

**HARVEY CRESCENT
PORT TALBOT**

TITLE:

**VISIBILITY SPLAY
AND ACCESS DESIGN**

STATUS:

PRELIMINARY

SCALE:	DATE:	DRAWN:	CHECKED:
1:250	19.01.24	MA	MA

JOB NO:	DRAWING NO:	REVISION:
23-00818	VS01	-