



THIS WORKING DRAWING IS TO BE
READ IN CONJUNCTION WITH COASTAL
& PENNANT HOUSING CONSTRUCTION
NOTES & SPECIFICATIONS.

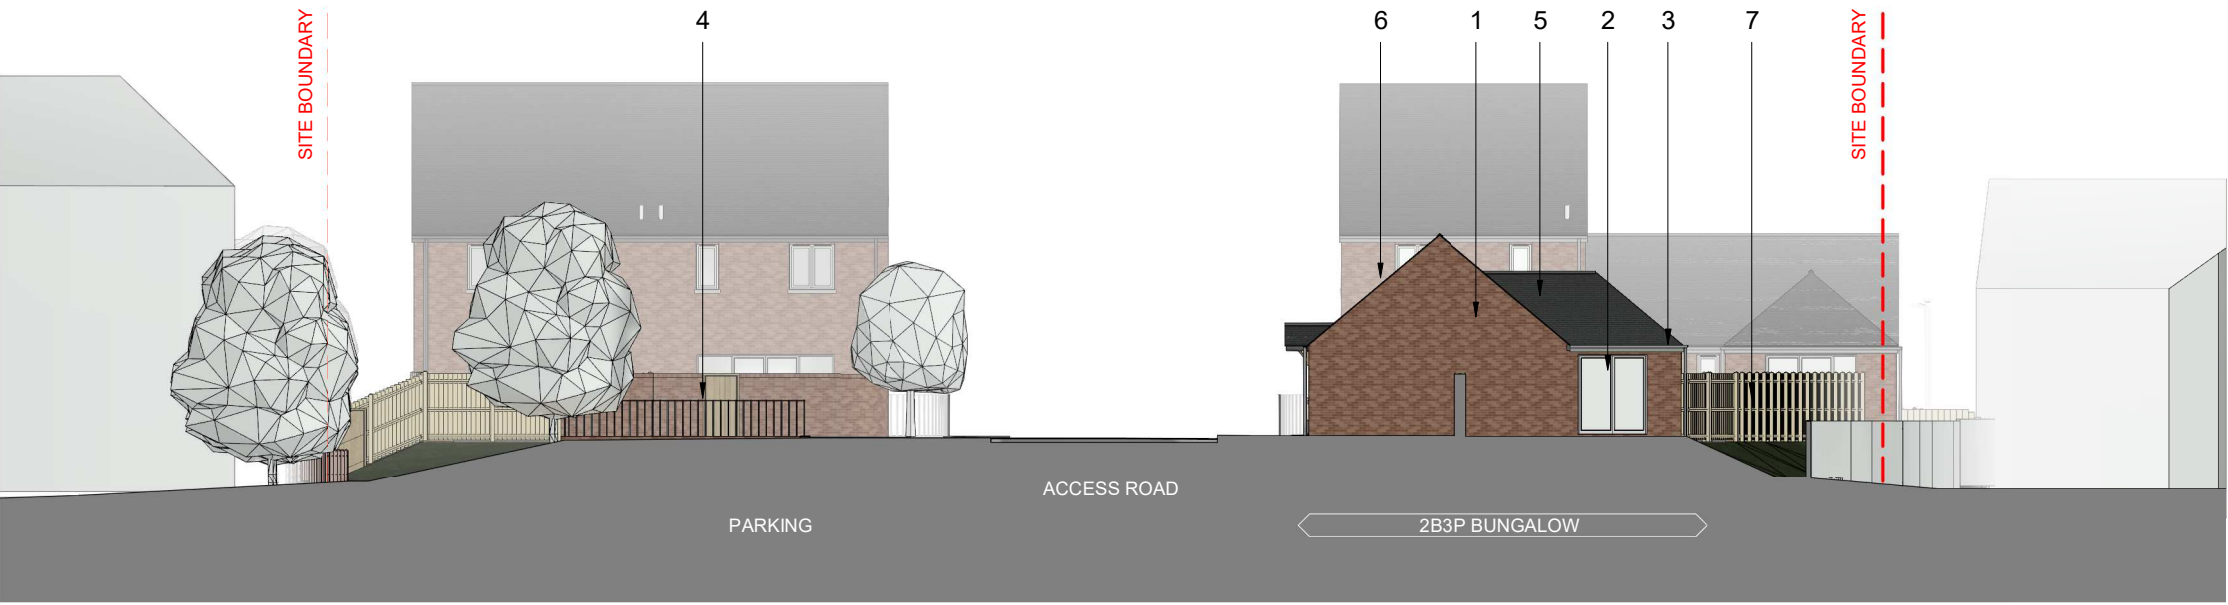


2B3P Bungalow - Front Section (A)
1 : 200



2B3P Bungalow - Rear Section (B)
1 : 200

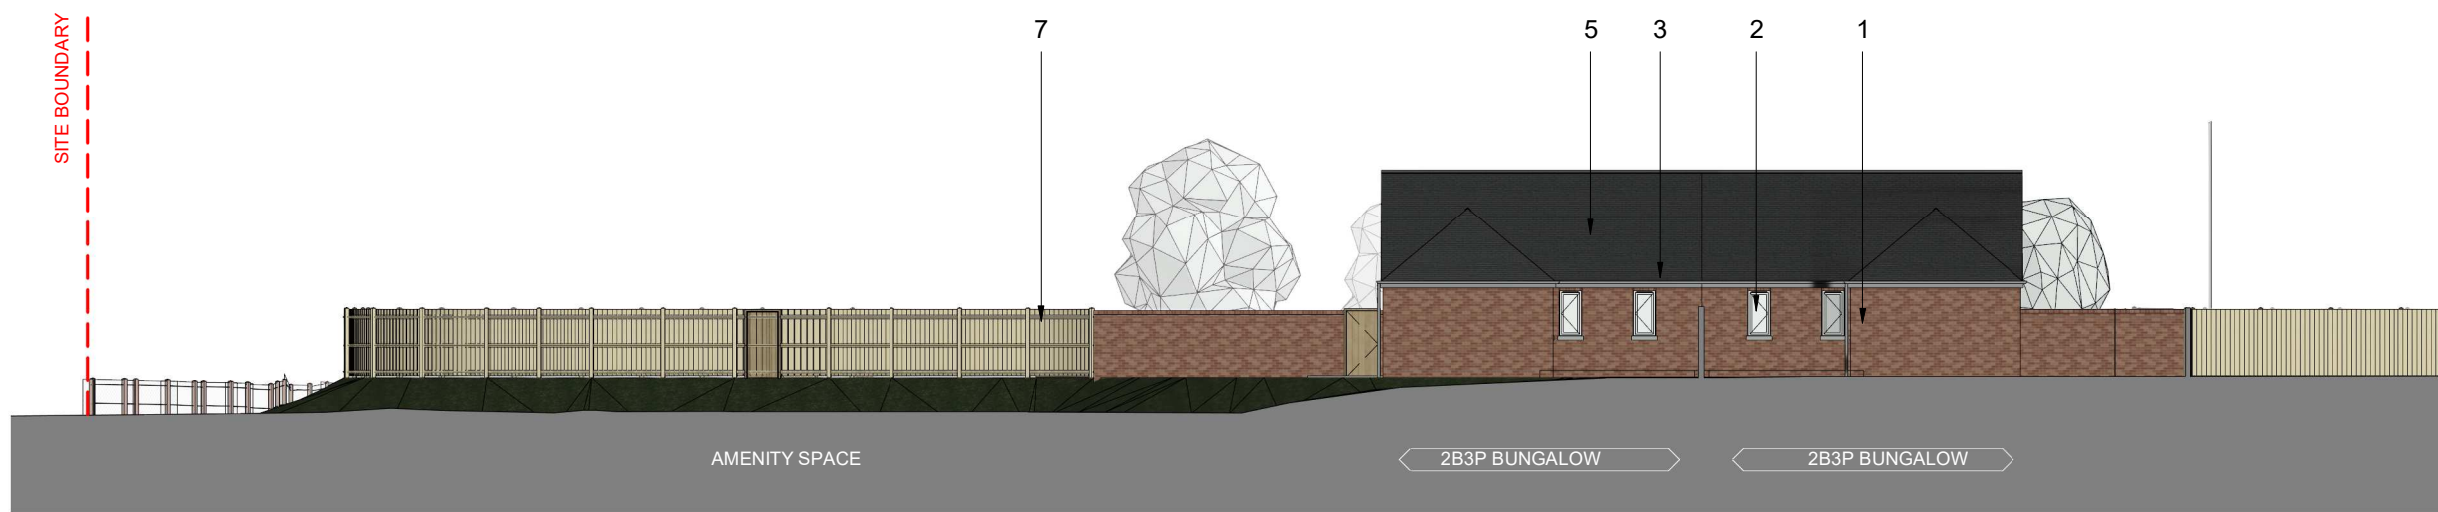


2B3P Bungalow - Side 01 Section (C)
1 : 200

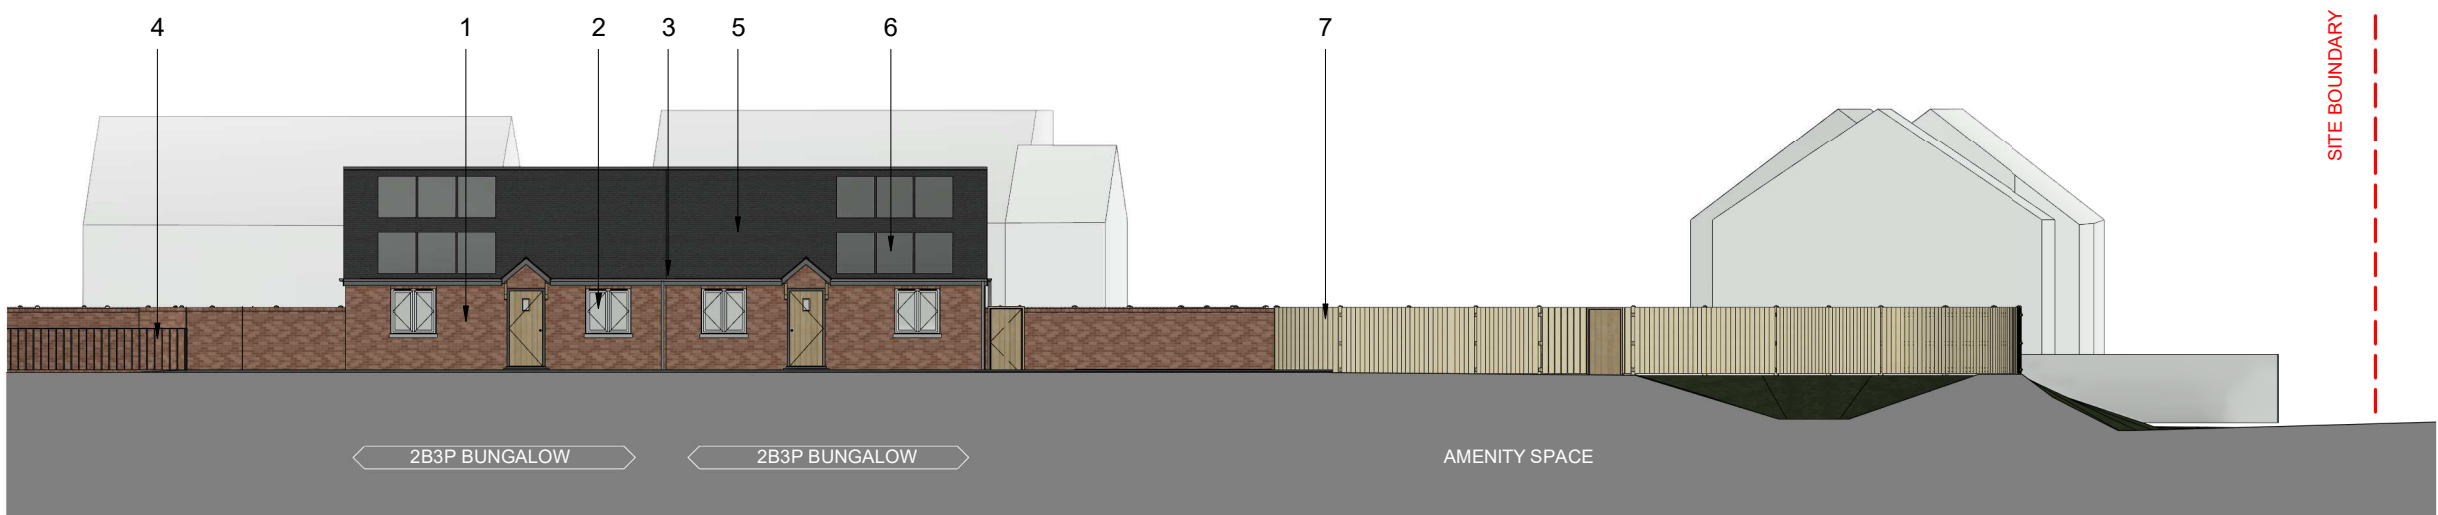


2B3P Bungalow - Side 02 Section (D)
1 : 200

Material Key:

- 1: Facing masonry - Brickwork
- 2: uPVC double glazed windows/doors
- 3: uPVC rainwater goods
- 4: Metal balustrade guarding 1100mm high (min)
- 5: Slate effect grey roof tiles
- 6: Photovoltaic pannels (roof mounted)
- 7: Timber fencing

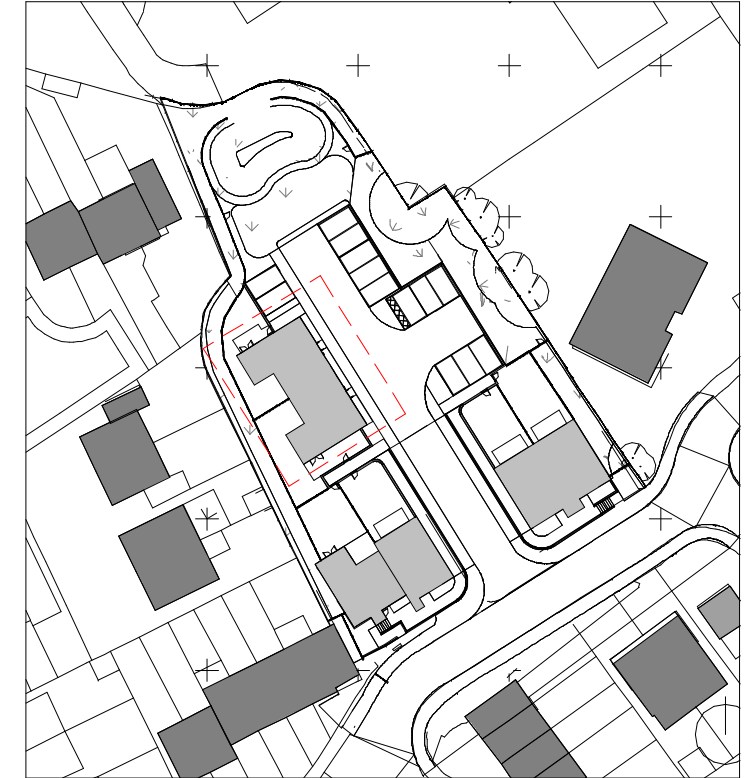

Site Plan Key - 2B3P Bungalows
1 : 1000

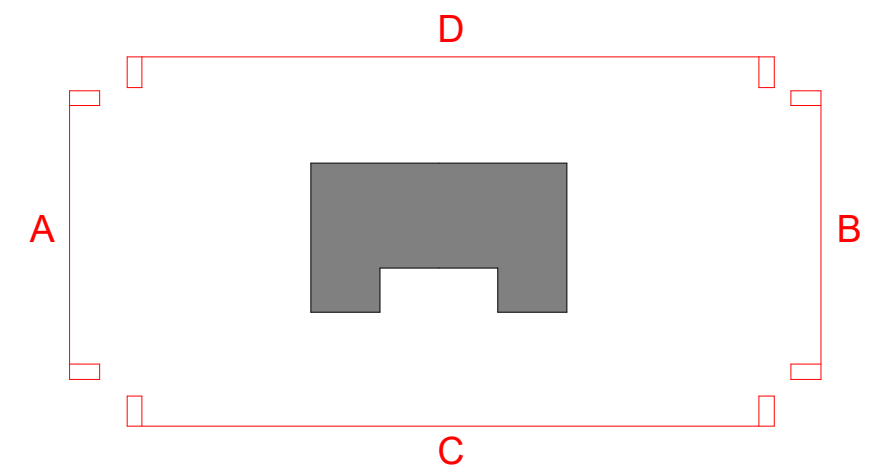

P03	S0	11.12.23	CK	Parking amended to address Highways comments
P02	S0	01.11.23	CK	Layout amended to address highways comments
P01	S0	12.07.23	CK	Bungalow set back into site with stair to front walkway repositioned.
Rev	Status	Date	Check	Description

HolderMathiasarchitects

T +44 (0) 20 7287 0735
www.holdermathias.com
London Cardiff Munich

Project
Harvey Crescent
Port Talbot
Coastal Housing Association
Title
2B3P Bungalow Sections
Job No
4653
Scale at A2
As indicated
Classification
S0
Status Revision
P03

Project - Originator - Functional Breakdown - Spatial Breakdown - Form - Discipline - Number
HCCH-HMA-ZZ-ZZ-D-A-00320

ISO 14001 : 2015 ISO 9001 : 2015 RIBA Chartered Practice
Please consider the environment before printing this document
Refer to dimensions where provided - do not scale from this drawing

