





WDQR_2B3P Bungalow_Type 01
1 : 50

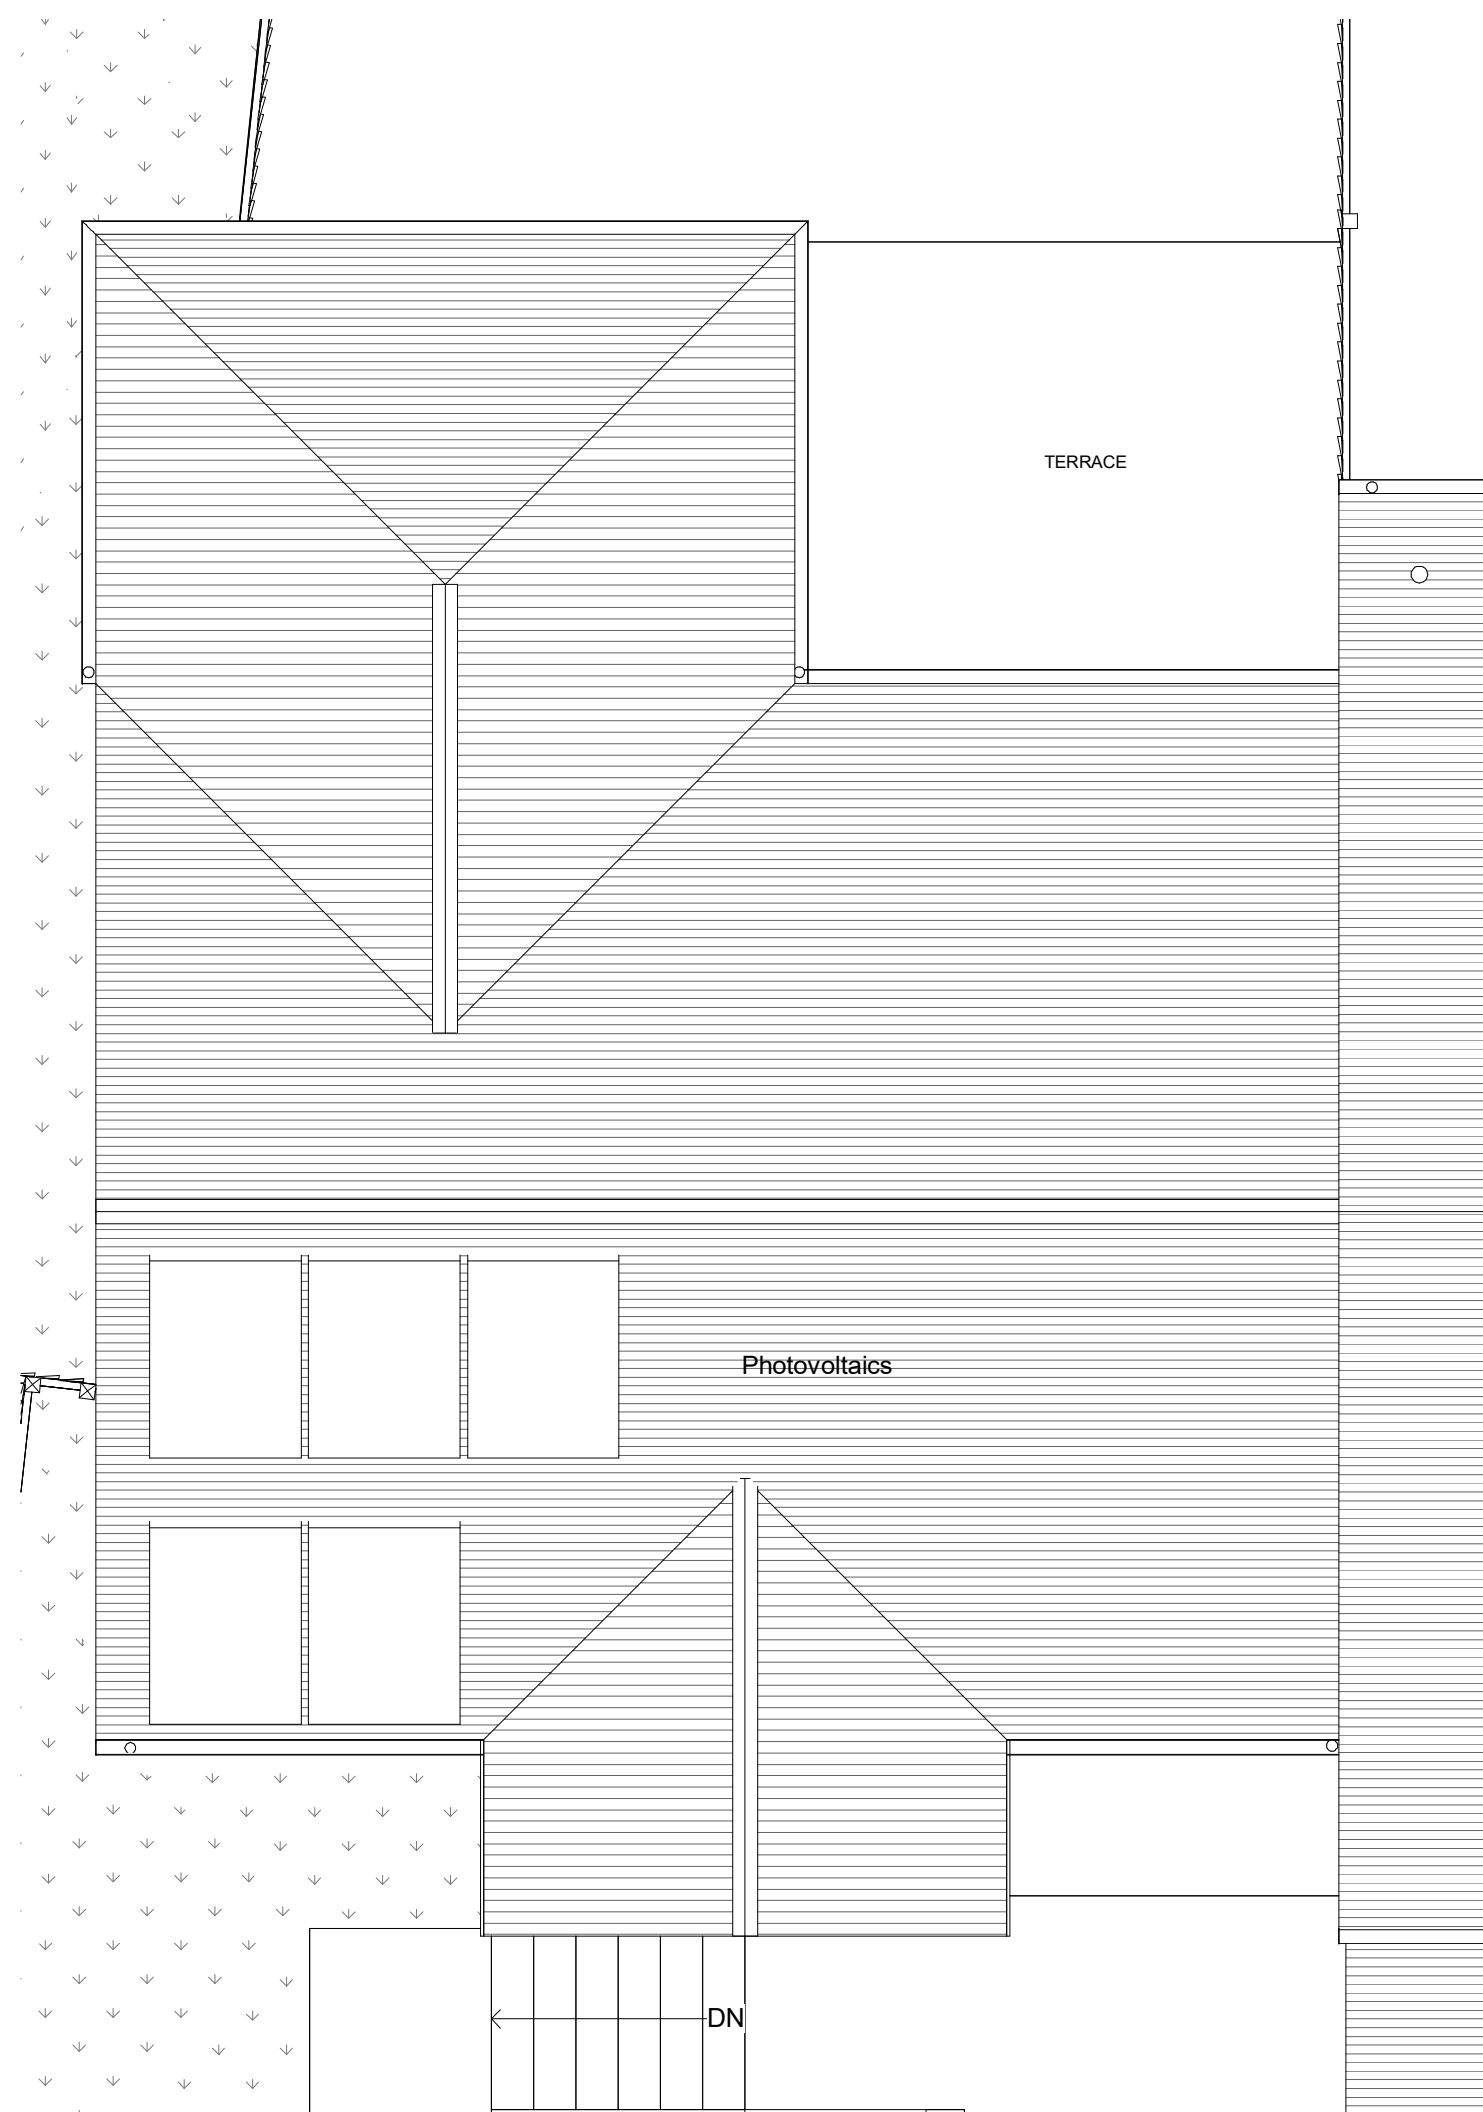

WDQR_2B3P Bungalow_Type 01 Roof
1 : 50

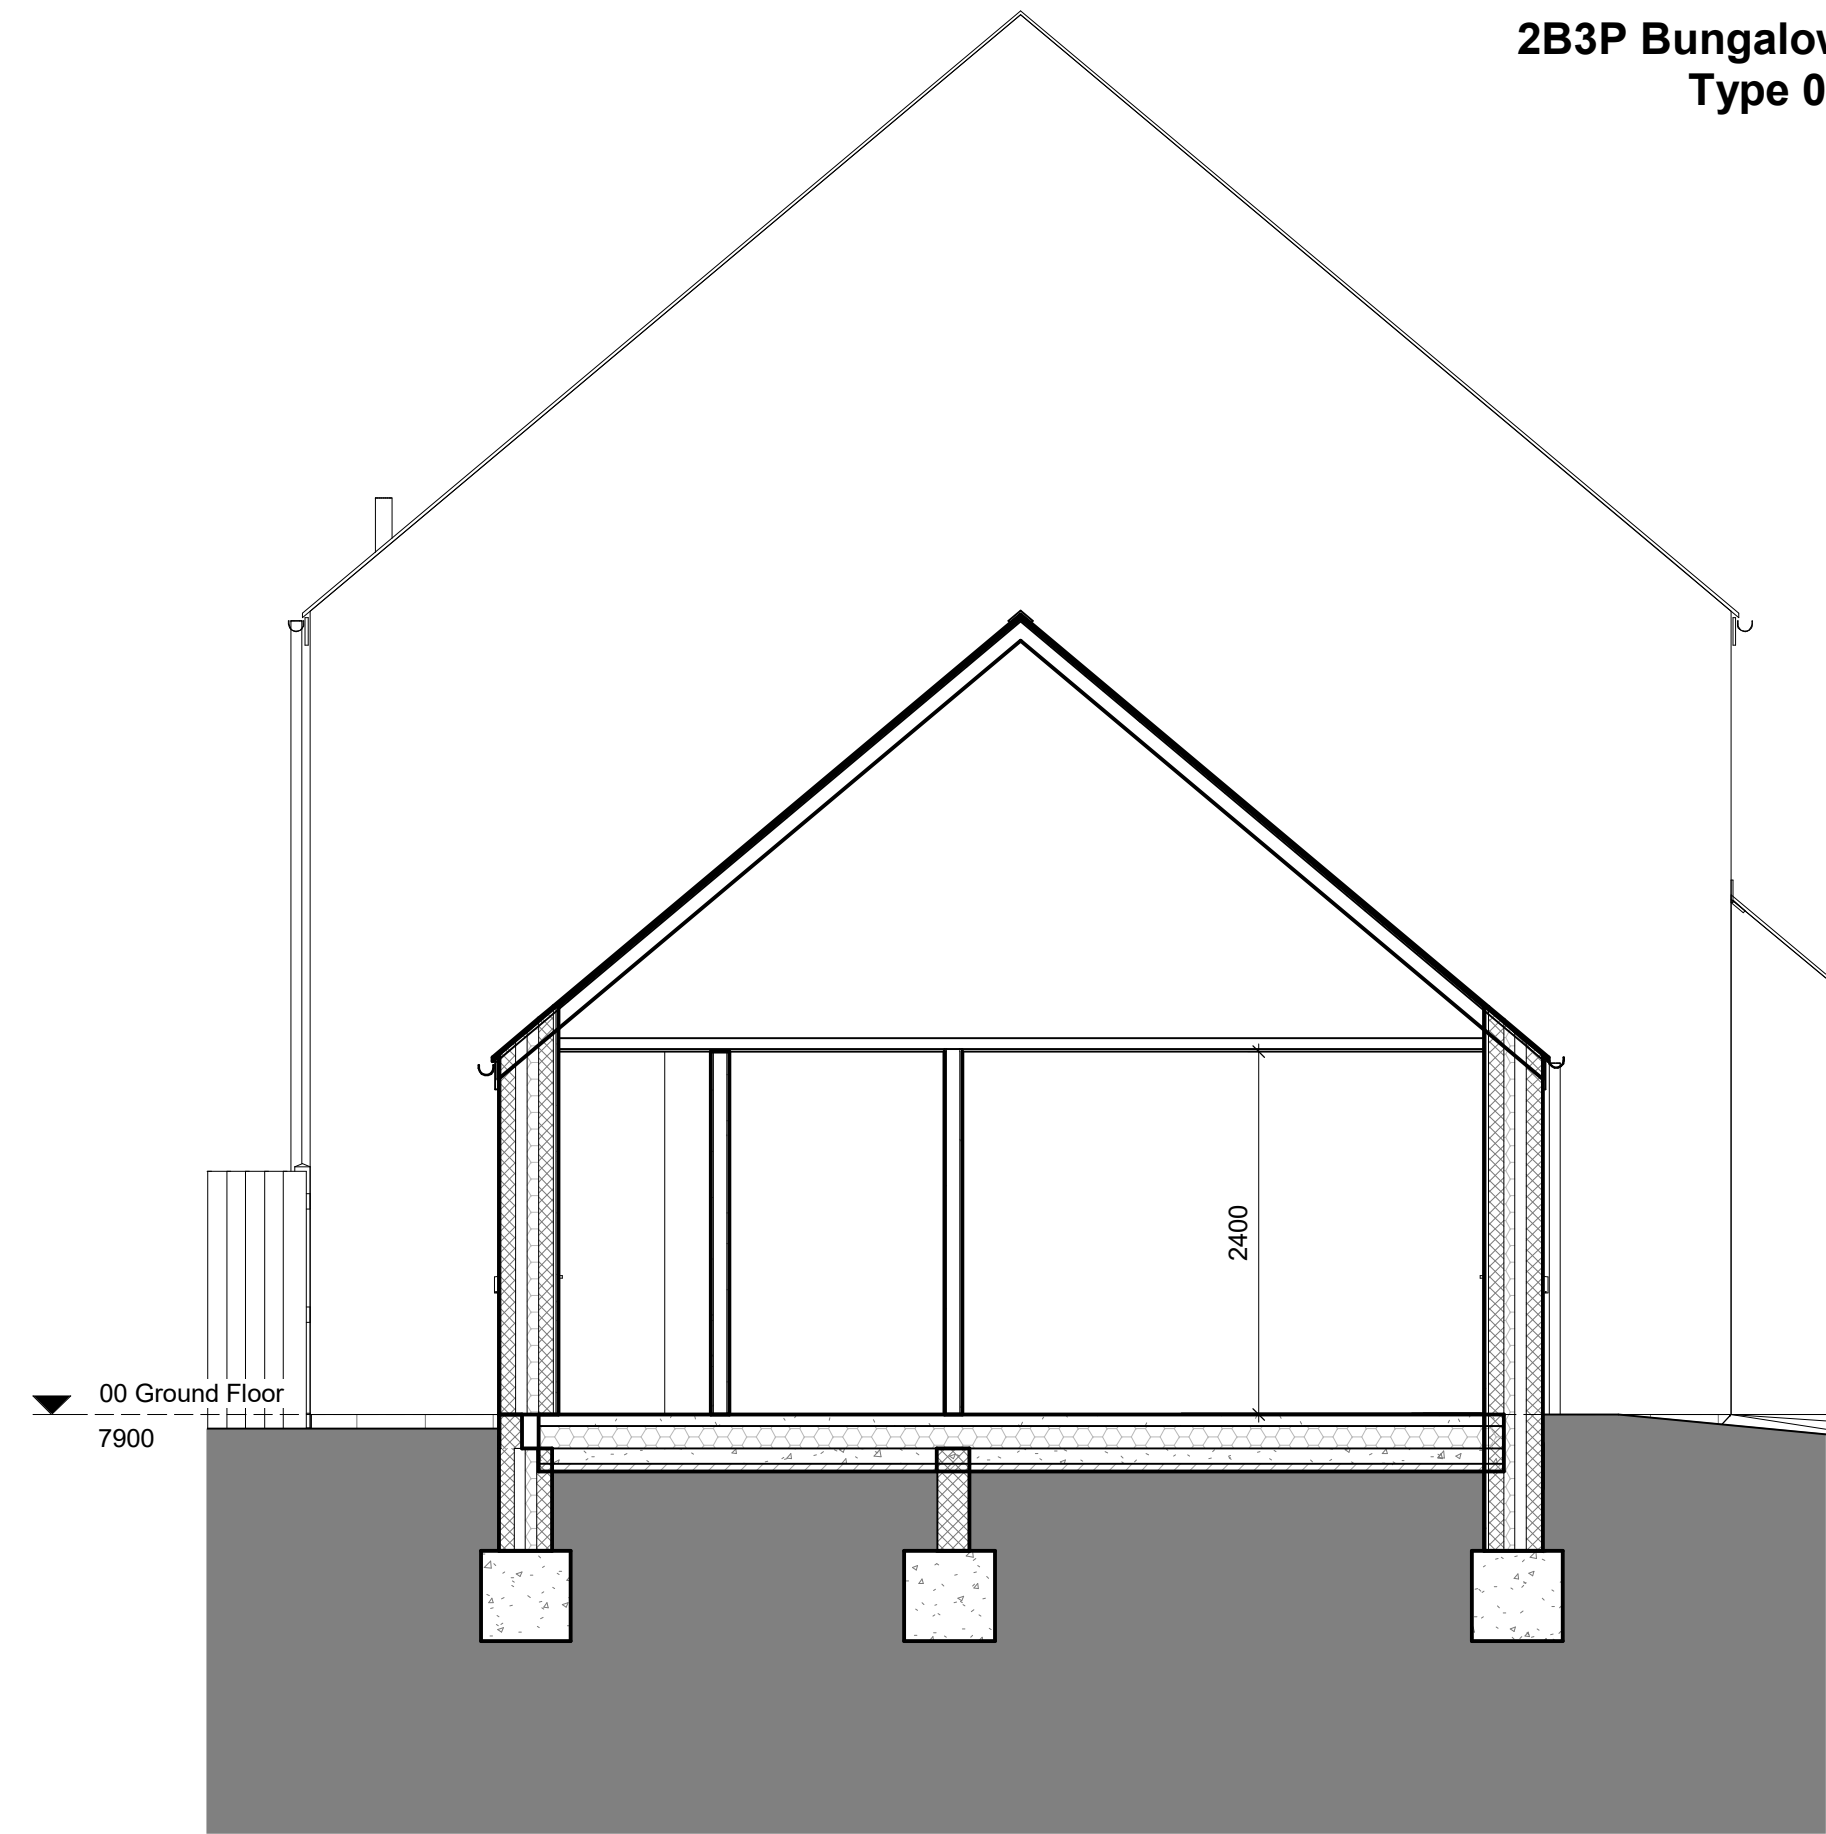


WDQR_Bungalow Type 01_Section
1 : 50



WDQR_2B3P Bungalow Type 01_Front Elevation
1 : 50



WDQR_2B3P Bungalow Type 01_Rear Elevation
1 : 50

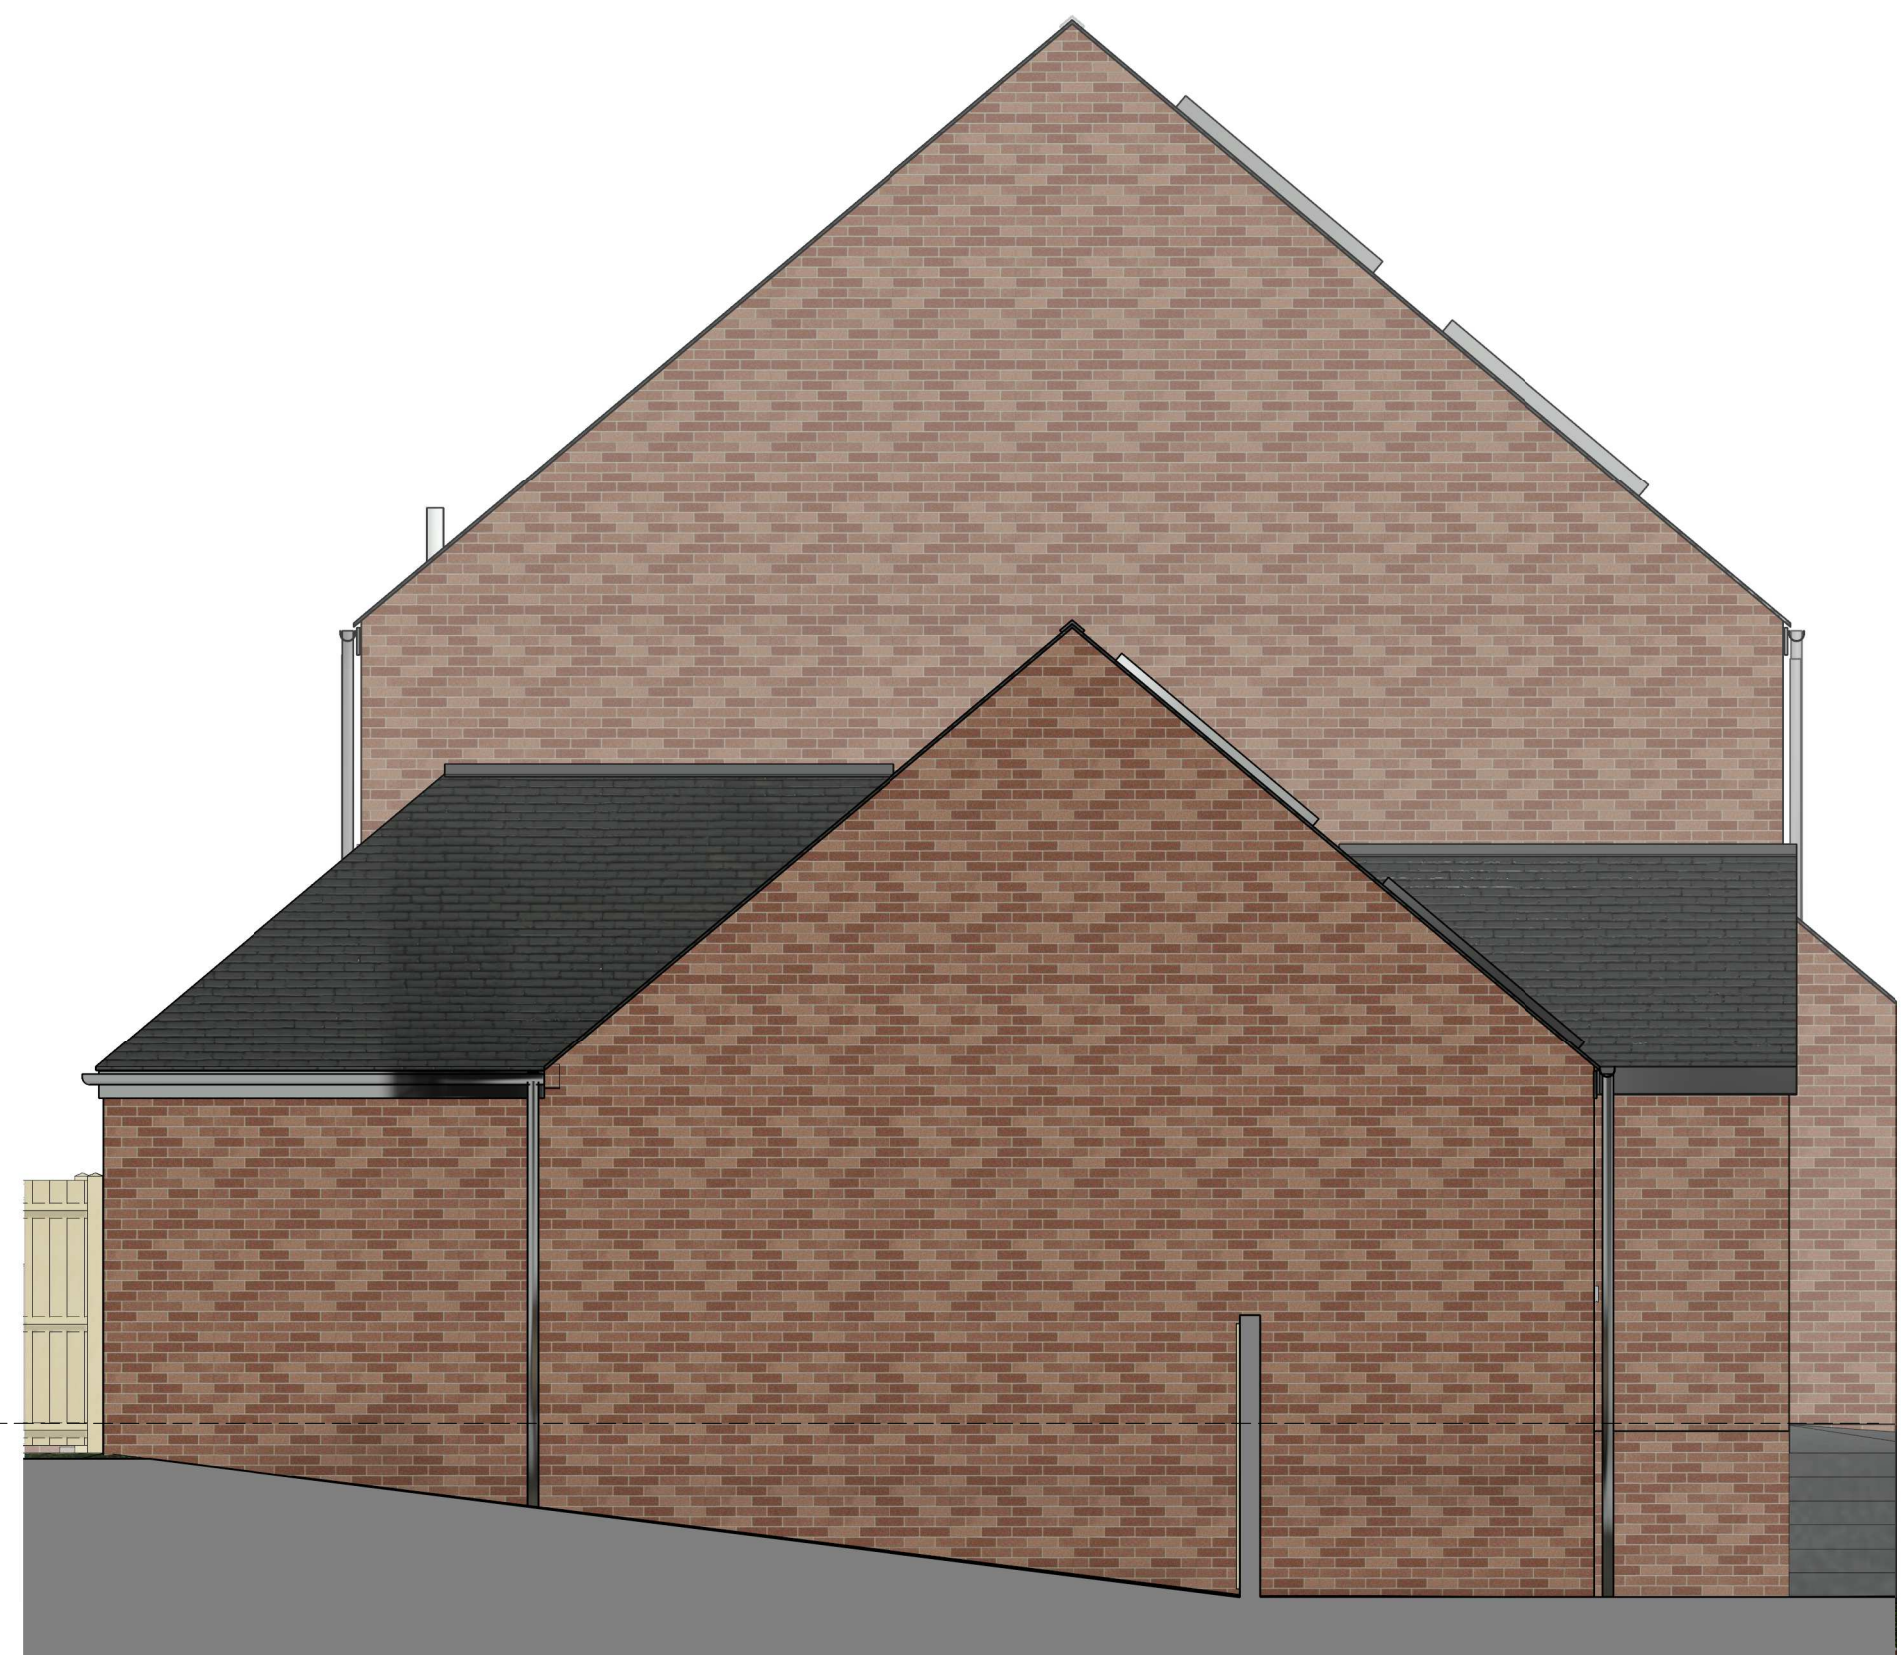

WDQR_2B3P Bungalow Type 01_Side Elevation
1 : 50

2B3P Bungalow Type 01

THIS WORKING DRAWING IS TO BE
READ IN CONJUNCTION WITH COASTAL
& PENNANT HOUSING CONSTRUCTION
NOTES & SPECIFICATIONS.

Areas

Ground Floor: 59.0m²

TOTAL: 59.0m²
635.0sqft

WDQR 2021 Target GIA - 58.0m²

WDQR21 Storage - 2.0m²
Additional M&E Storage - 0.5m²

WDQR21 Requirement - 2.0m²

Rev. Status Date Check Description

HolderMathiasarchitects

T +44 (0) 20 7287 0735
www.holdermathias.com
London Cardiff Munch

Project
Harvey Crescent
Port Talbot
Coastal Housing Association

Title
WDQR_2B3P Bungalow_Type 01

Job No. Scale at A1 Classification Status Revision
4653 As indicated

Project Code - Originator - Functional Breakdown - Spatial Breakdown - Form - Discipline - Number

HCCH-HMA-ZZ-ZZ-D-A-80010

ISO 14001 : 2015 ISO 9001 : 2015 RIBA Chartered Practice
Please consider the environment before printing this document.
Refer to dimensions where provided - do not scale from this drawing

