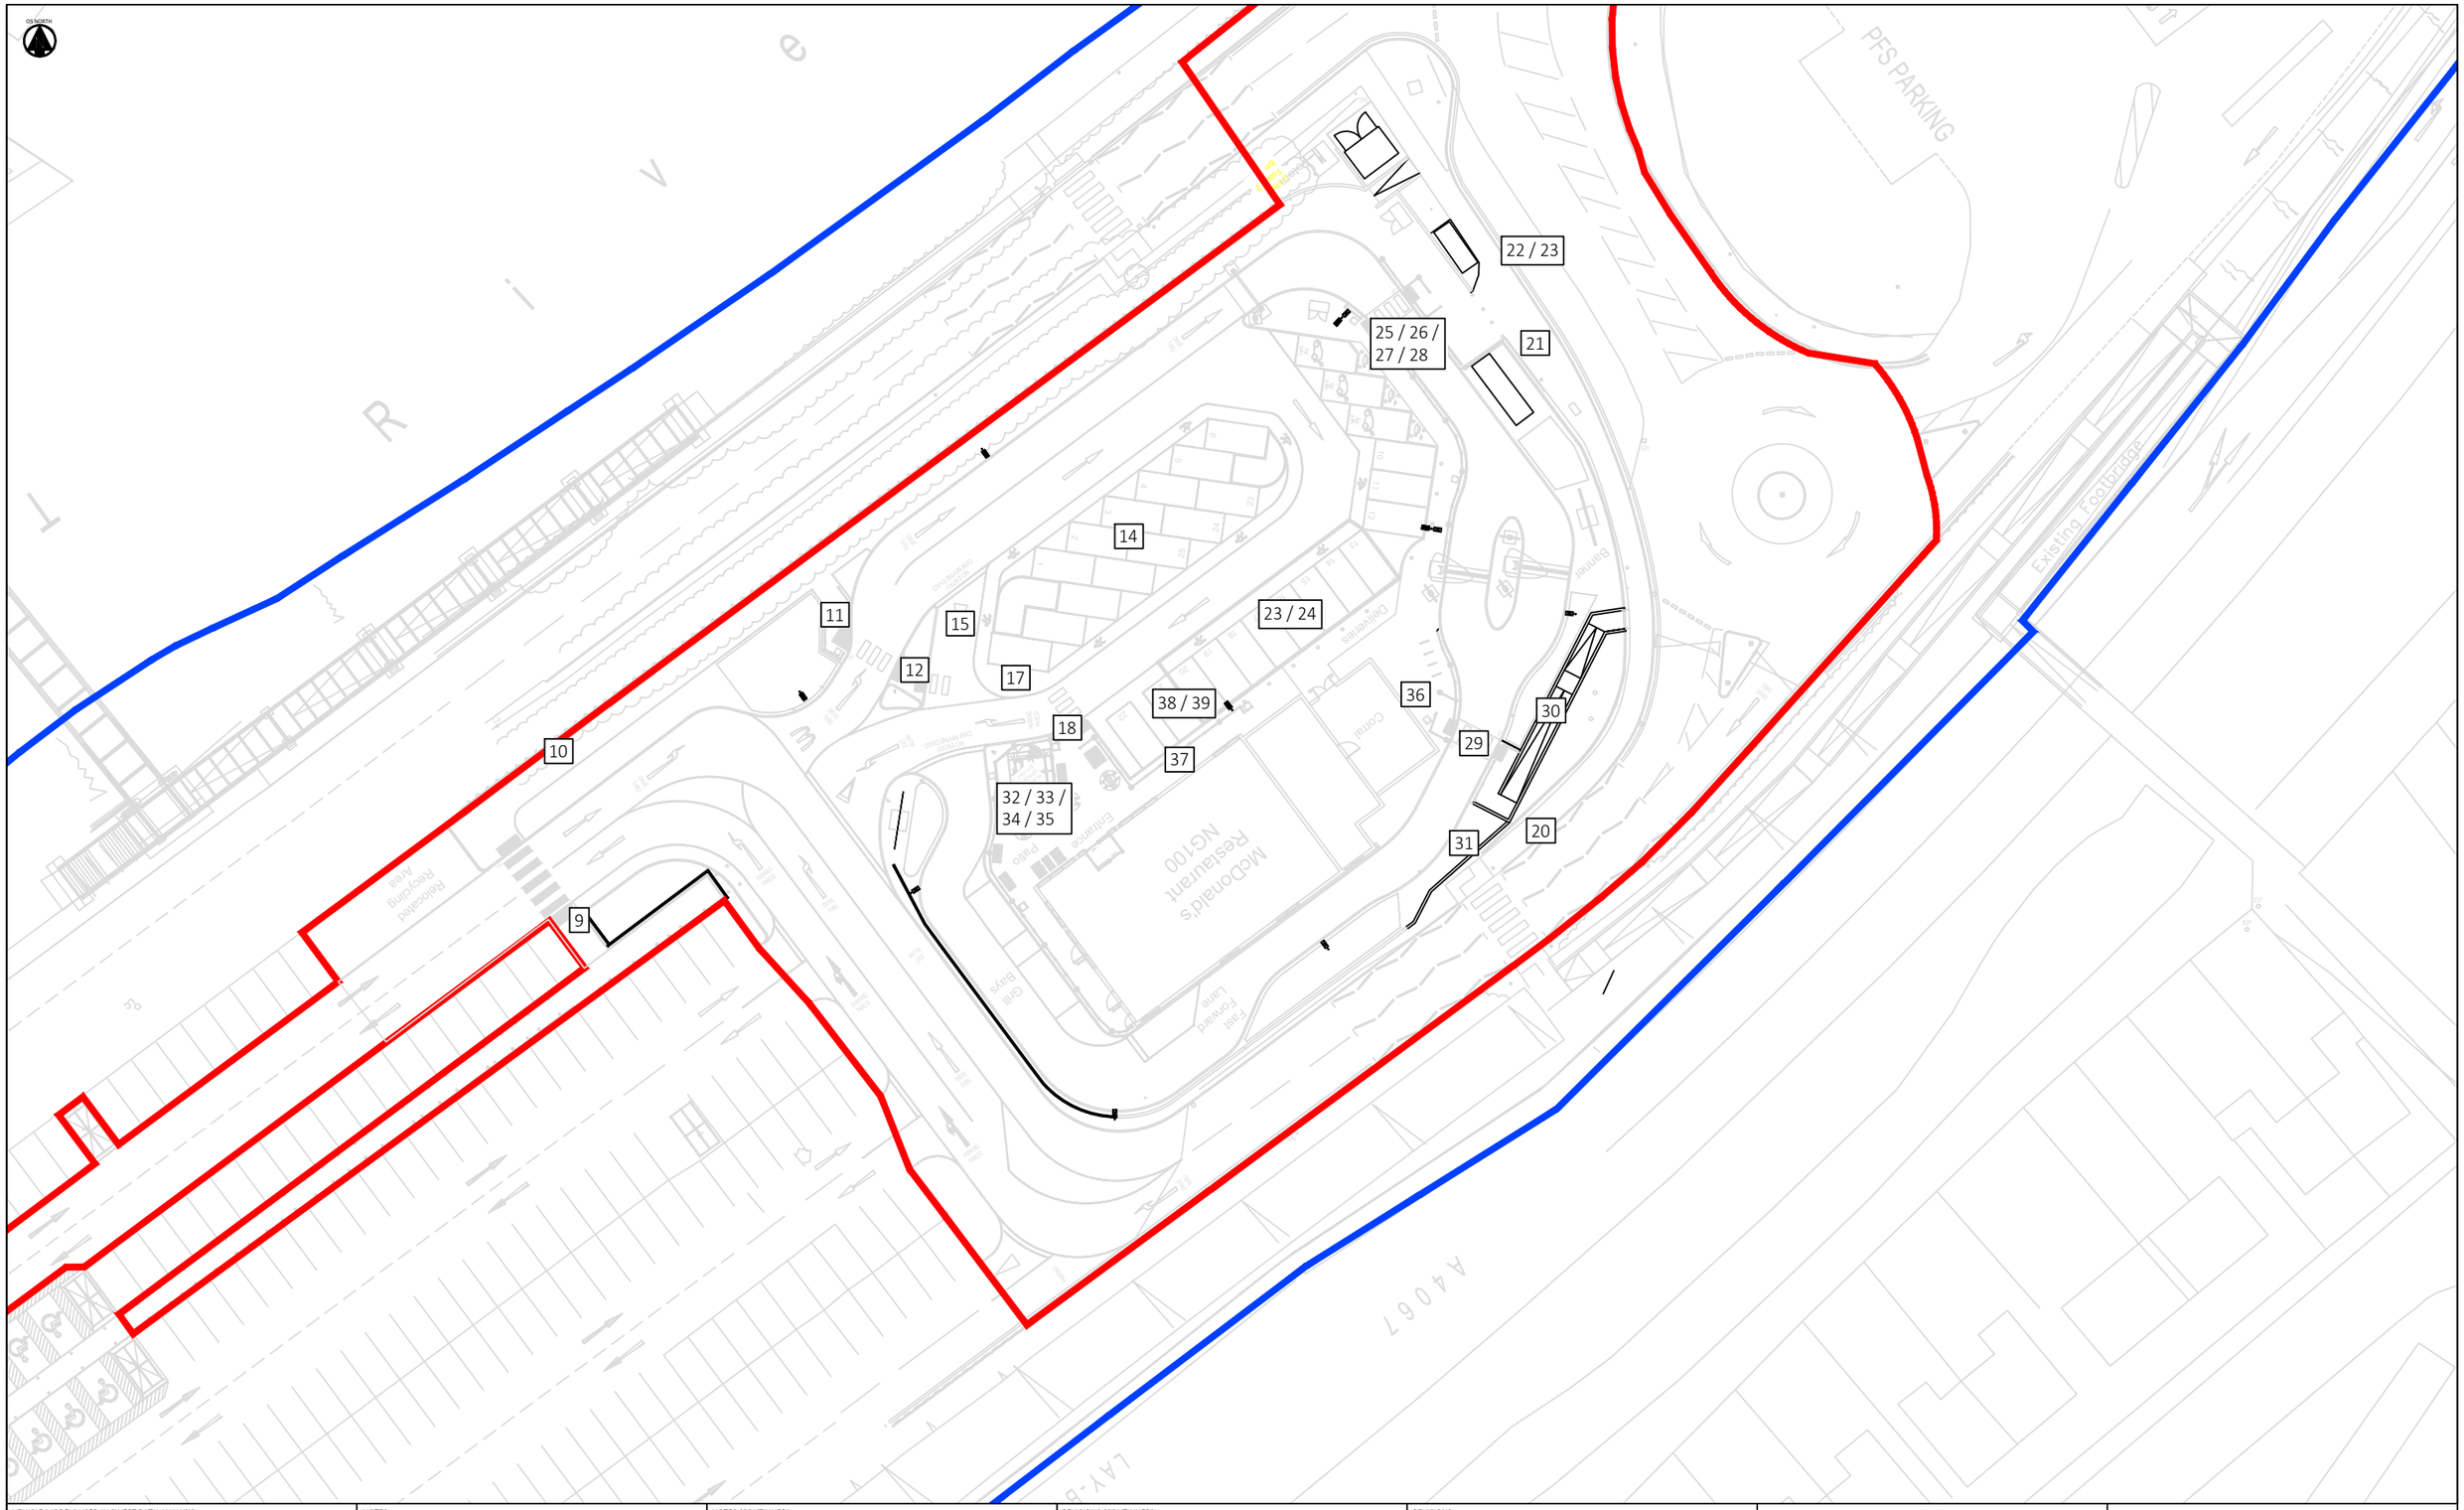



VEHICLE MODELS USED IN SWEPT PATH ANALYSIS

NOTES

NOTES *(CONTINUED)*

REVISIONS *(CONTINUED)*

REVISIONS

| | | | | | | | |
|---|---|---|---|---|---|---|---|
| P01 | FIRST ISSUE | | | | | | |
| | DRAWN BY R.OSBORNE | 15/02/24 | CHECKED BY B.SMITH-LAING | 15/02/24 | APPROVED BY B.SMITH-LAING | 15/02/24 | |

Hydrock
MERCHANTS' HOUSE NORTH
WAPPING ROAD
BRISTOL
BS1 4RW
t: (0117) 9459 225
e: bristol@hydrock.com

CLIENT
MCDONALDS RESTAURANTS LTD

PROJECT
MCDONALDS PONTARDAWE

COMMENTS RESPONSE LOCATION KEY

HYDROCK PROJECT NO.
15297

SCALE @ A3
1:500

STATUS DESCRIPTION
FOR PLANNING

STATUS
S4

DRAWING NO. (PROJECT CODE-ORGINATOR-ZONE-LEVEL-TYPE-ROLE-NUMBER)
15297-HYD-XX-XX-DR-TP-0101

REVISION
P01