



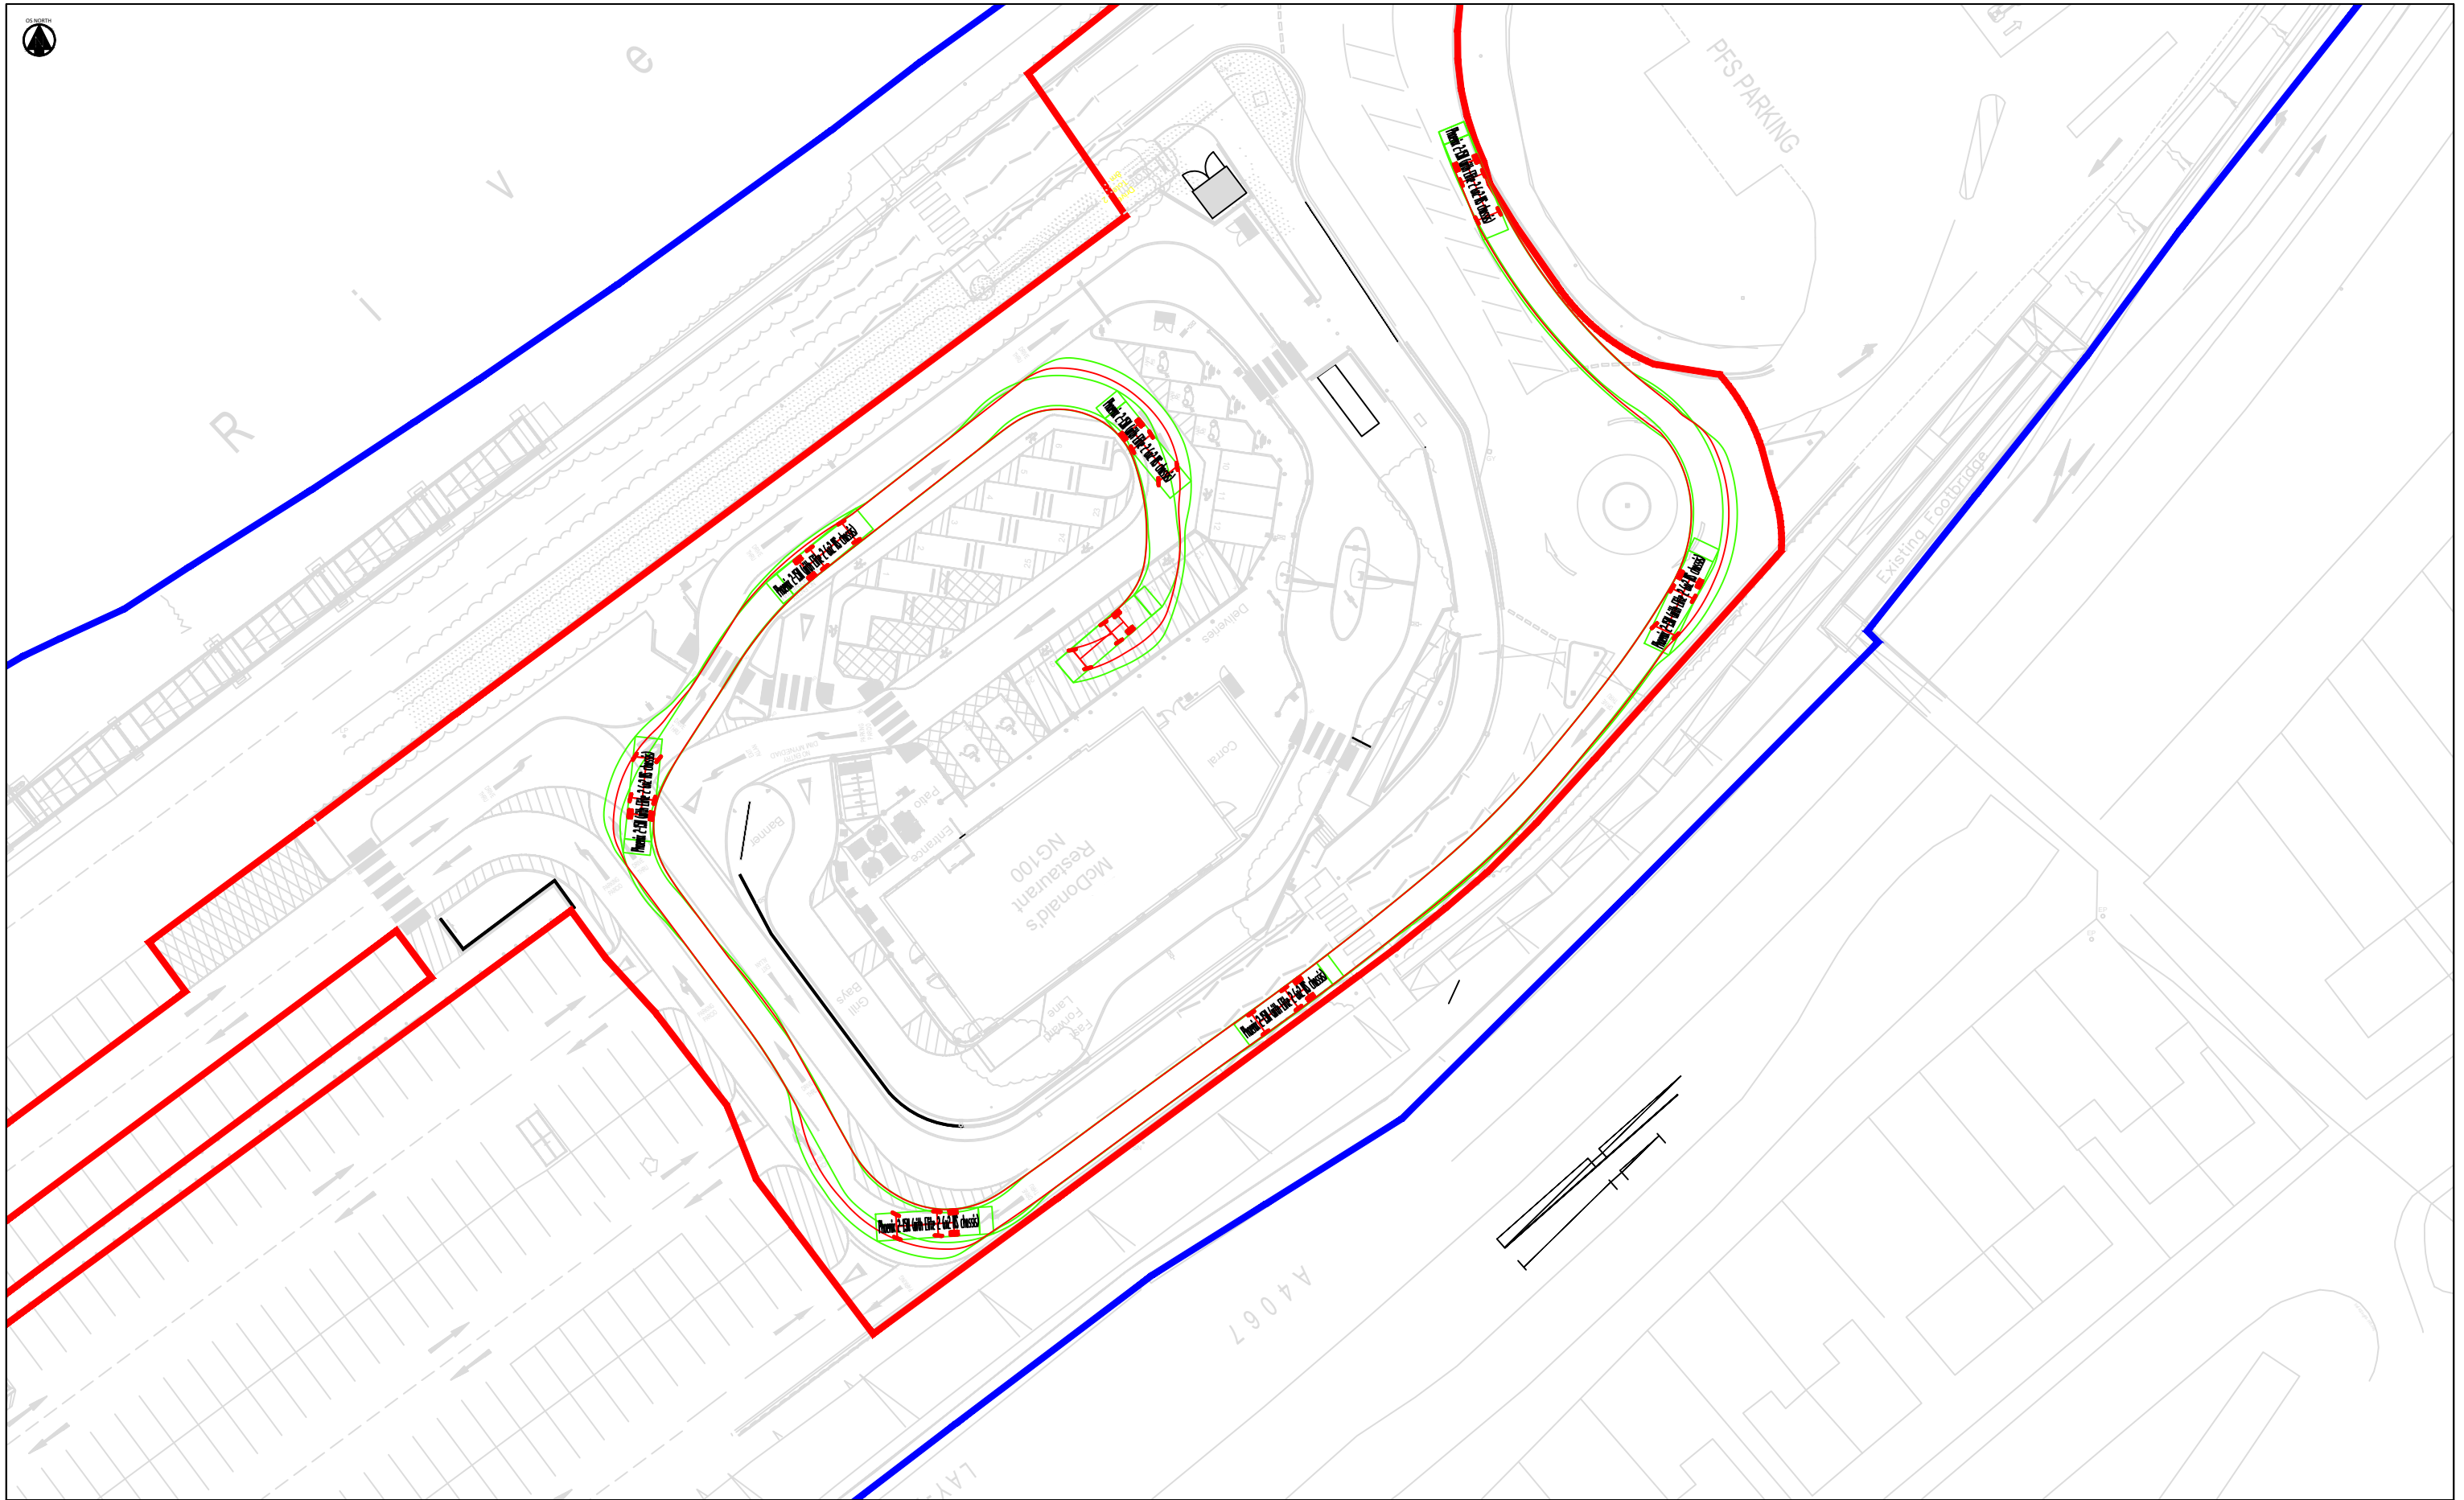

NOTES

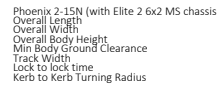

REVISIONS (CONTINUED)

P06

P06	SITE LAYOUT UPDATED				
	DESIGNED BY R.OSBORNE	15/02/24	DESIGNED BY B.SMITH-LAING	15/02/24	DESIGNED BY B.SMITH-LAING
P05	SITE LAYOUT UPDATED				
	DESIGNED BY R.OSBORNE	08/03/23	DESIGNED BY L.KEENAN	08/03/23	DESIGNED BY L.KEENAN
P04	SITE LAYOUT UPDATED				
	DESIGNED BY R.OSBORNE	14/12/22	DESIGNED BY L.KEENAN	14/12/22	DESIGNED BY L.KEENAN
P03	SITE LAYOUT UPDATED				
	DESIGNED BY R.OSBORNE	12/07/22	DESIGNED BY A.CHAPLETON	12/07/22	DESIGNED BY R.MCMUGH

 **MERCHANTS' HOUSE NORTH**
WAPPING ROAD
BRISTOL
BS1 4RW
t: (0117) 9459 225
e: bristol@hydrock.com

CLIENT
MCDONALDS RESTAURANTS

PROJECT
MCDONALDS PONTARDAWE

SWEPT PATH ANALYSIS OF REFUSE COLLECTION VEHICLE - ENTRY MANOEUVRE

HYDROCK PROJECT NO.
15297

SCALE @ A3
1:500

STATUS DESCRIPTION FOR PLANNING

DRAWING NO. (PROJECT CODE-ORIGINATOR-ZONE-LEVEL-TYPE-ROLE-NUMBER)

15297-HYD-XX-XX-DR-TP-0303

STATUS	
4	

06