
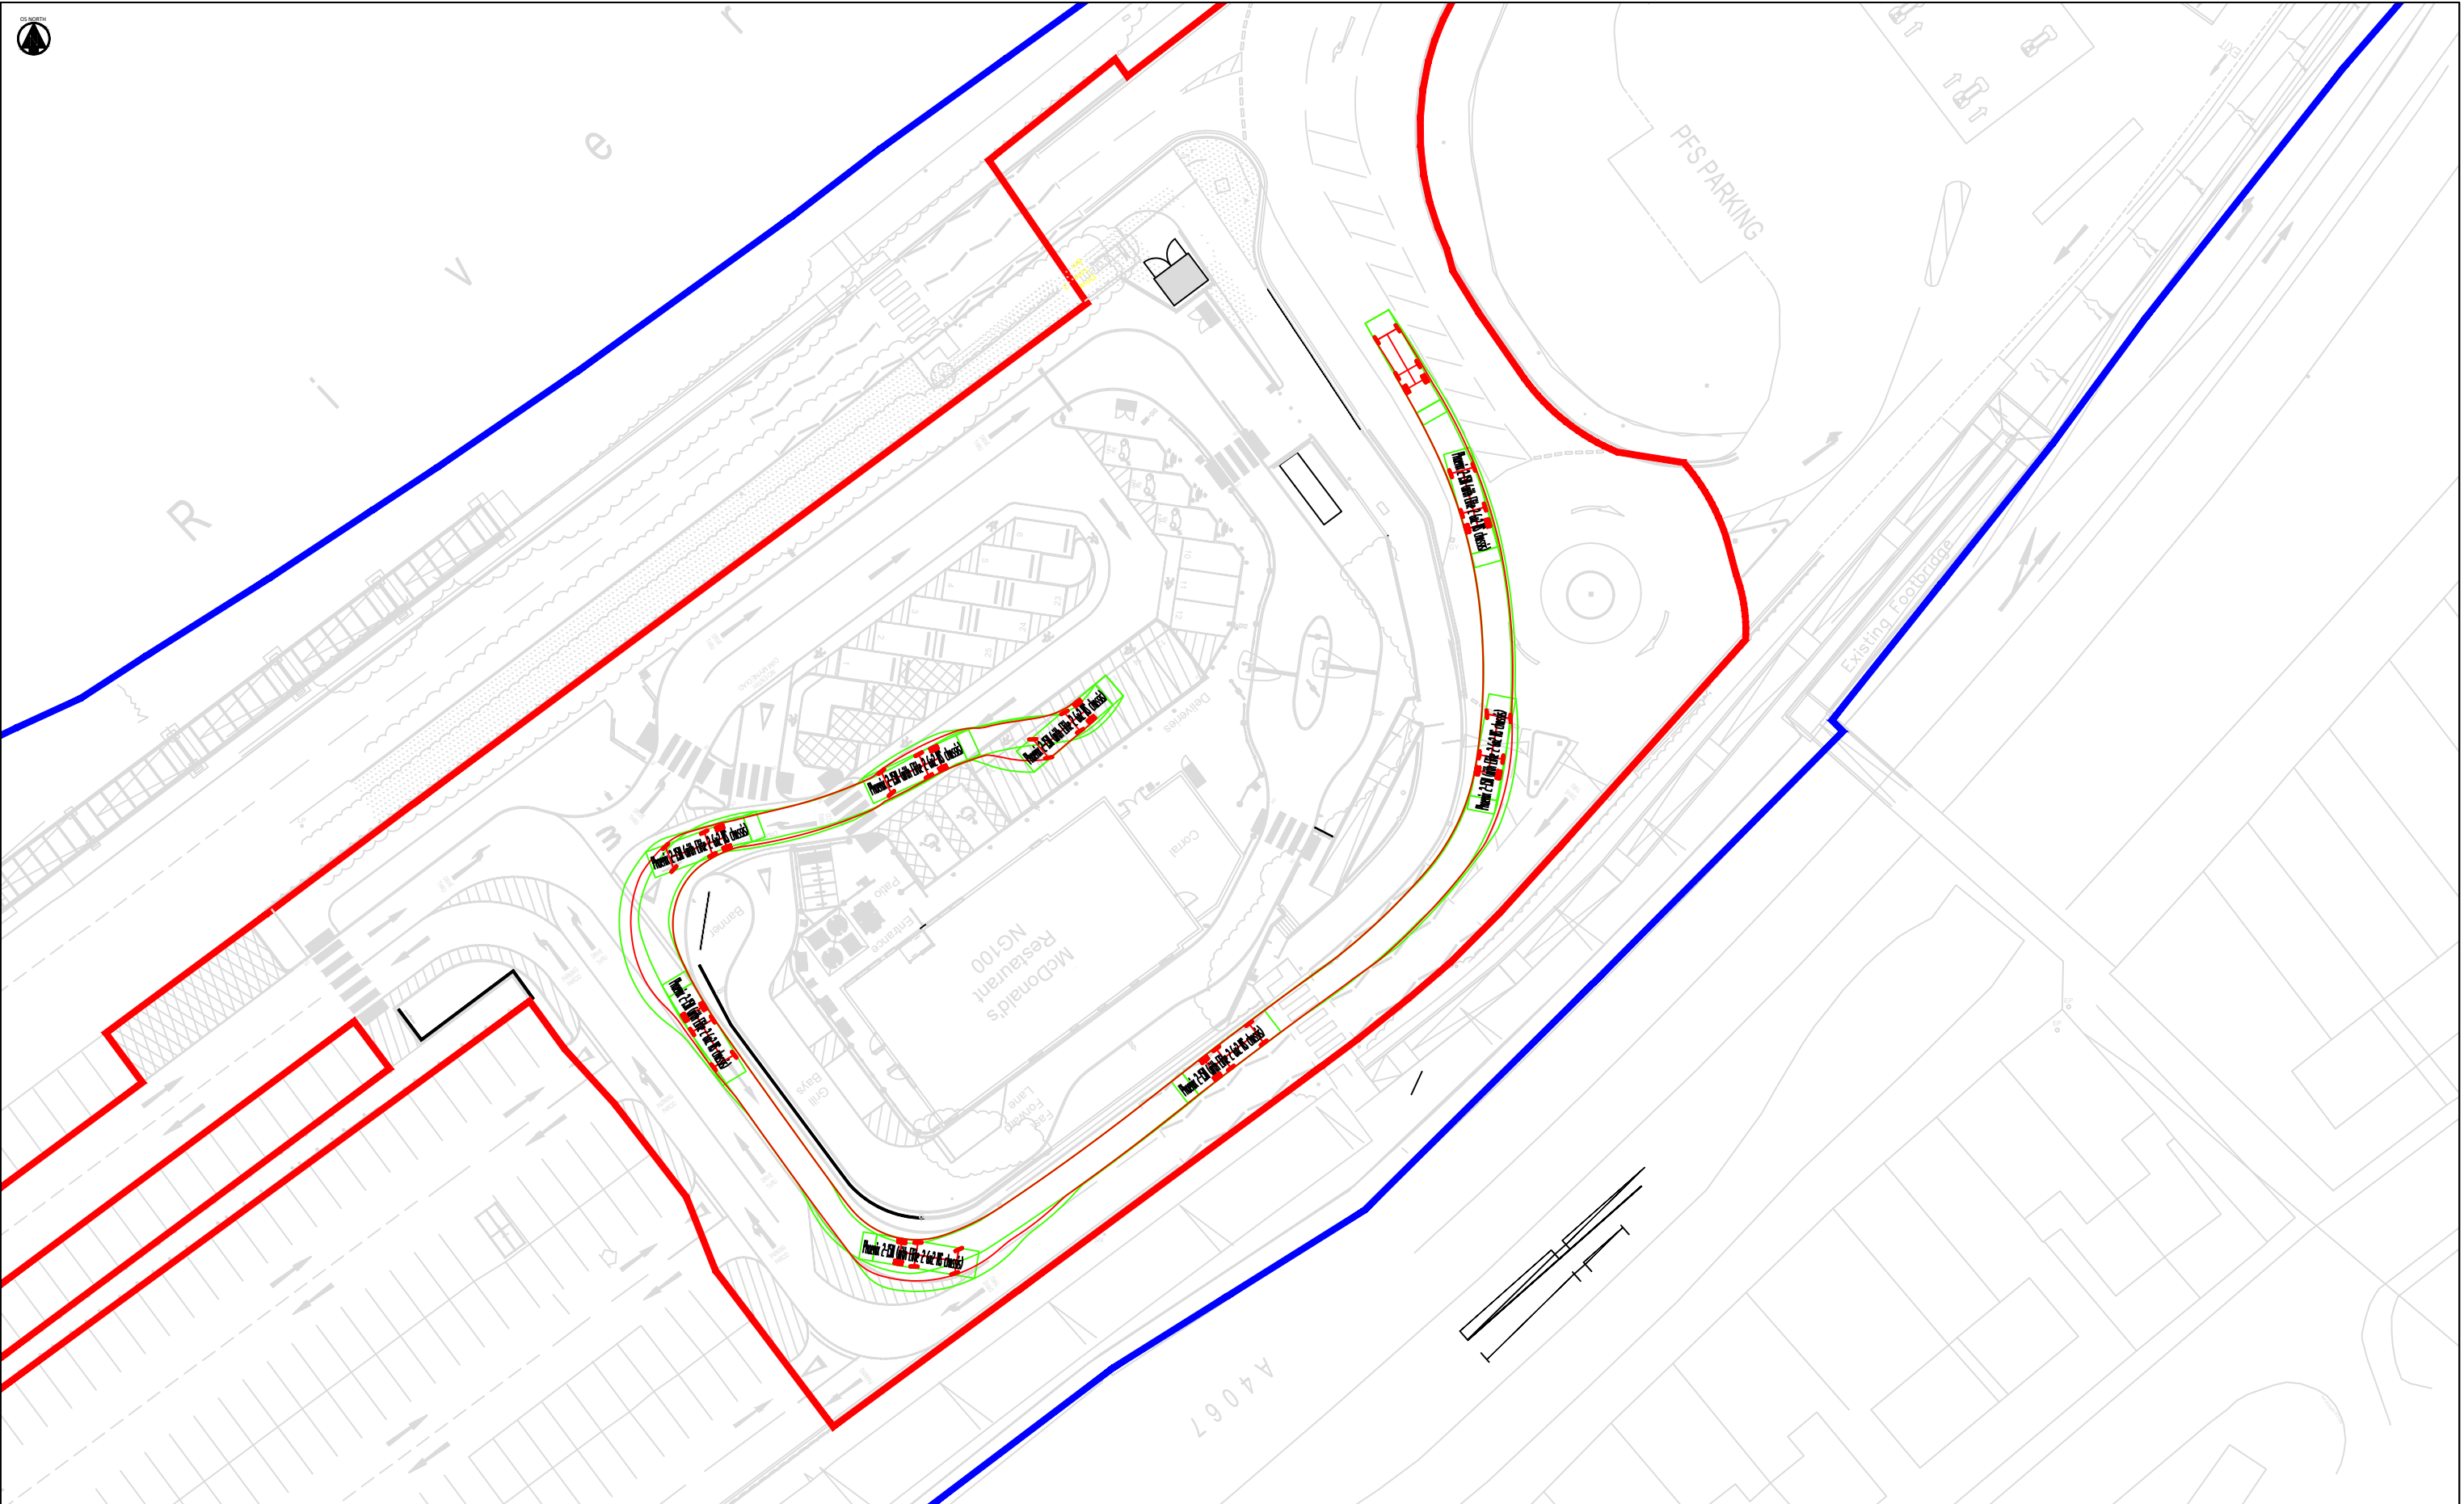


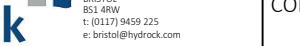

VEHICLE MODELS USED IN SWEEP PATH ANALYSIS  Phoenix 2-15N (with Elite 2 6x2 MS chassis) Overall Length 9.595m Overall Width 2.230m Overall Body Height 3.699m Min Body Ground Clearance 0.251m Track Width 2.200m Lock to lock time 4.00s Kerb to Kerb Turning Radius 9.300m	NOTES	NOTES (CONTINUED)	REVISIONS (CONTINUED)	REVISIONS <table><tr><td rowspan="2">P06</td><td colspan="5">SITE LAYOUT UPDATED</td></tr><tr><td>ISSUED BY: R.OSBORNE</td><td>15/02/24</td><td>DESIGNED BY: B.SMITH-LAING</td><td>15/02/24</td><td>APPROVED BY: B.SMITH-LAING 15/02/24</td></tr><tr><td rowspan="2">P05</td><td colspan="5">SITE LAYOUT UPDATED</td></tr><tr><td>ISSUED BY: R.OSBORNE</td><td>08/03/23</td><td>DESIGNED BY: L.KEENAN</td><td>08/03/23</td><td>APPROVED BY: L.KEENAN 08/03/23</td></tr><tr><td rowspan="2">P04</td><td colspan="5">SITE LAYOUT UPDATED</td></tr><tr><td>ISSUED BY: R.OSBORNE</td><td>14/12/22</td><td>DESIGNED BY: L.KEENAN</td><td>14/12/22</td><td>APPROVED BY: L.KEENAN 14/12/22</td></tr><tr><td rowspan="2">P03</td><td colspan="5">SITE LAYOUT UPDATED</td></tr><tr><td>ISSUED BY: R.OSBORNE</td><td>12/07/22</td><td>DESIGNED BY: A.CHAPLETON</td><td>12/07/22</td><td>APPROVED BY: R.MCHUGH 12/07/22</td></tr></table>  MERCHANTS' HOUSE NORTH WAPPING ROAD BRISTOL BS1 4RW t: (0117) 9459 225 e: bristol@hydrock.com <table><tr><td colspan="2">CLIENT</td></tr><tr><td colspan="2">MCDONALDS RESTAURANTS</td></tr><tr><td colspan="2">PROJECT</td></tr><tr><td colspan="2">MCDONALDS PONTARDAWE</td></tr></table> SWEEP PATH ANALYSIS OF REFUSE COLLECTION VEHICLE - EXIT MANOEUVRE <table><tr><td colspan="2">HYDROCK PROJECT NO. 15297</td><td>SCALE @ A3 1:500</td></tr><tr><td colspan="2">STATUS DESCRIPTION FOR PLANNING</td><td>STATUS S4</td></tr><tr><td colspan="2">DRAWING NO. (PROJECT CODE-ORIGINATOR-ZONE-LEVEL-TYPE-ROLE-NUMBER) 15297-HYD-XX-XX-DR-TP-0304</td><td>REVISION P06</td></tr></table>	P06	SITE LAYOUT UPDATED					ISSUED BY: R.OSBORNE	15/02/24	DESIGNED BY: B.SMITH-LAING	15/02/24	APPROVED BY: B.SMITH-LAING 15/02/24	P05	SITE LAYOUT UPDATED					ISSUED BY: R.OSBORNE	08/03/23	DESIGNED BY: L.KEENAN	08/03/23	APPROVED BY: L.KEENAN 08/03/23	P04	SITE LAYOUT UPDATED					ISSUED BY: R.OSBORNE	14/12/22	DESIGNED BY: L.KEENAN	14/12/22	APPROVED BY: L.KEENAN 14/12/22	P03	SITE LAYOUT UPDATED					ISSUED BY: R.OSBORNE	12/07/22	DESIGNED BY: A.CHAPLETON	12/07/22	APPROVED BY: R.MCHUGH 12/07/22	CLIENT		MCDONALDS RESTAURANTS		PROJECT		MCDONALDS PONTARDAWE		HYDROCK PROJECT NO. 15297		SCALE @ A3 1:500	STATUS DESCRIPTION FOR PLANNING		STATUS S4	DRAWING NO. (PROJECT CODE-ORIGINATOR-ZONE-LEVEL-TYPE-ROLE-NUMBER) 15297-HYD-XX-XX-DR-TP-0304		REVISION P06
P06	SITE LAYOUT UPDATED	
	ISSUED BY: R.OSBORNE	15/02/24	DESIGNED BY: B.SMITH-LAING	15/02/24	APPROVED BY: B.SMITH-LAING 15/02/24	
P05	SITE LAYOUT UPDATED	
	ISSUED BY: R.OSBORNE	08/03/23	DESIGNED BY: L.KEENAN	08/03/23	APPROVED BY: L.KEENAN 08/03/23	
P04	SITE LAYOUT UPDATED	
	ISSUED BY: R.OSBORNE	14/12/22	DESIGNED BY: L.KEENAN	14/12/22	APPROVED BY: L.KEENAN 14/12/22	
P03	SITE LAYOUT UPDATED	
	ISSUED BY: R.OSBORNE	12/07/22	DESIGNED BY: A.CHAPLETON	12/07/22	APPROVED BY: R.MCHUGH 12/07/22	
CLIENT	
MCDONALDS RESTAURANTS	
PROJECT	
MCDONALDS PONTARDAWE	
HYDROCK PROJECT NO. 15297		SCALE @ A3 1:500	
STATUS DESCRIPTION FOR PLANNING		STATUS S4	
DRAWING NO. (PROJECT CODE-ORIGINATOR-ZONE-LEVEL-TYPE-ROLE-NUMBER) 15297-HYD-XX-XX-DR-TP-0304		REVISION P06	