


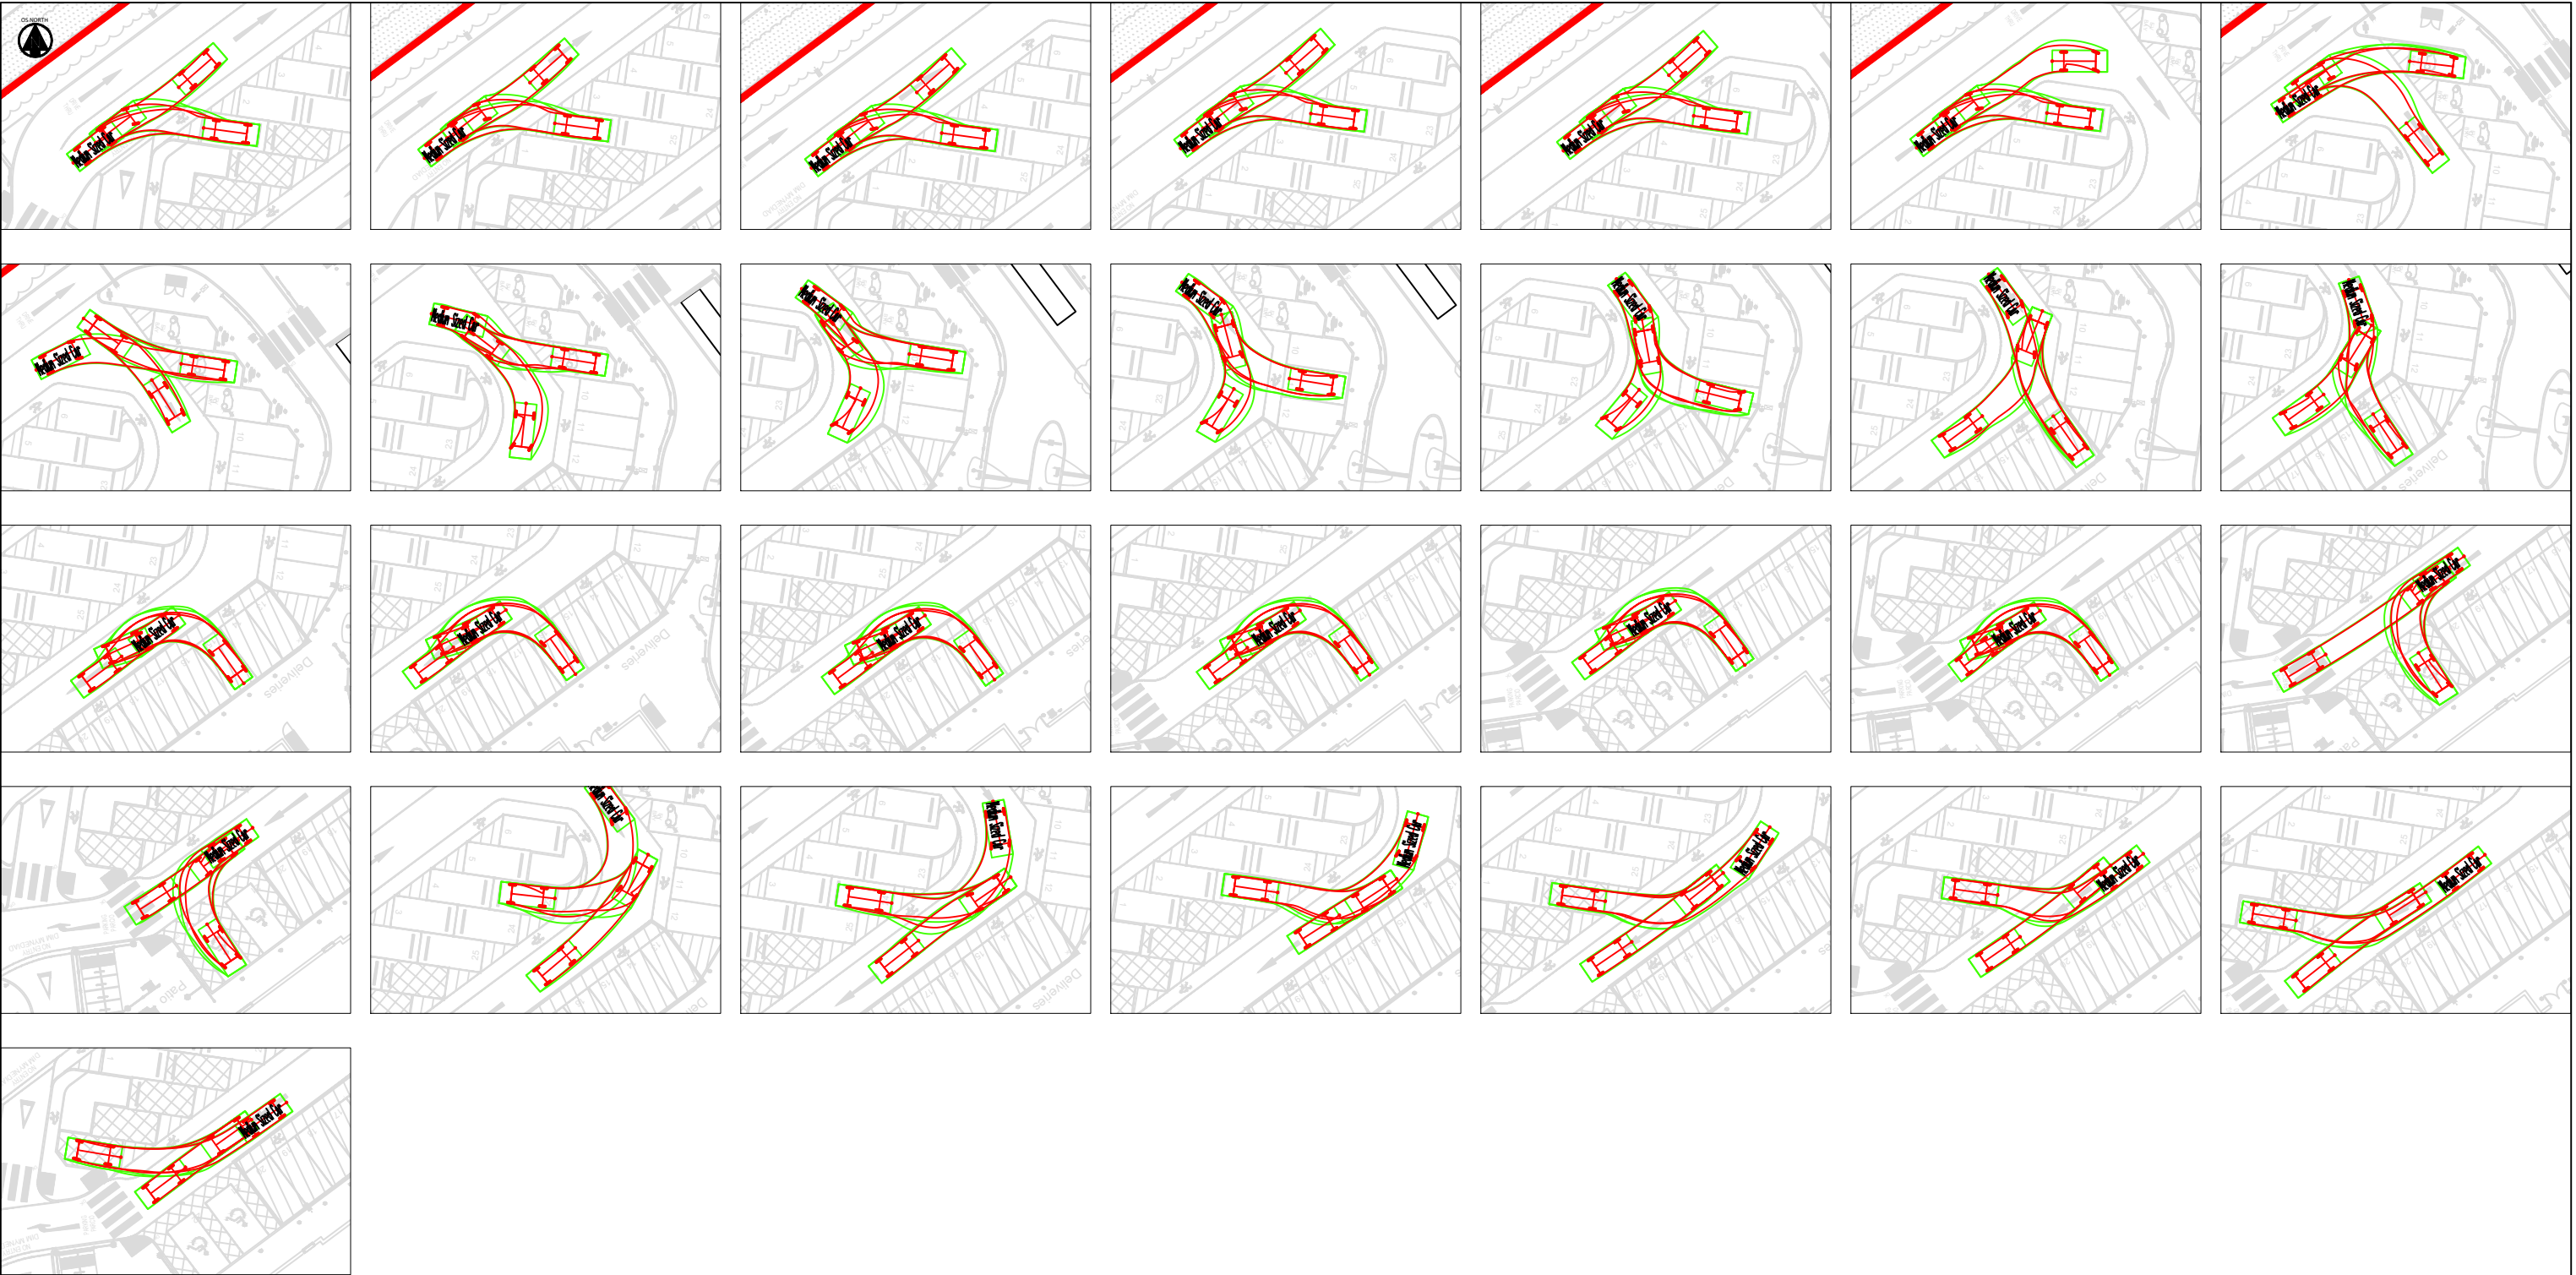

VEHICLE MODELS USED IN SWEEP PATH ANALYSIS		NOTES		NOTES (CONTINUED)		REVISIONS (CONTINUED)		REVISIONS		Hydrock MERCHANTS' HOUSE NORTH WAPPING ROAD BRISTOL BS1 4RW t: (0117) 9459 225 e: bristol@hydrock.com		SWEPT PATH ANALYSIS OF CAR PARK	
4.319m 1.686m 1.466m 0.228m 1.591m 4.035 5.042m Medium Sized Car Overall Length Overall Width Overall Body Height Min Body Ground Clearance Max Track Width Lock to lock time Kerb to Kerb Turning Radius										CLIENT			
										MCDONALDS RESTAURANTS LTD			
										PROJECT			
										MCDONALDS PONTARDAWE			
								HYDROCK PROJECT NO.		SCALE @ A3			
										15297		1:500	
										STATUS DESCRIPTION		STATUS	
										FOR PLANNING		S4	
										DRAWING NO. (PROJECT CODE-ORIGINATOR-ZONE-LEVEL-TYPE-ROLE-NUMBER)		REVISION	
										15297-HYD-XX-XX-DR-TP-0307		P01	