



SOUTH EAST ELEVATION

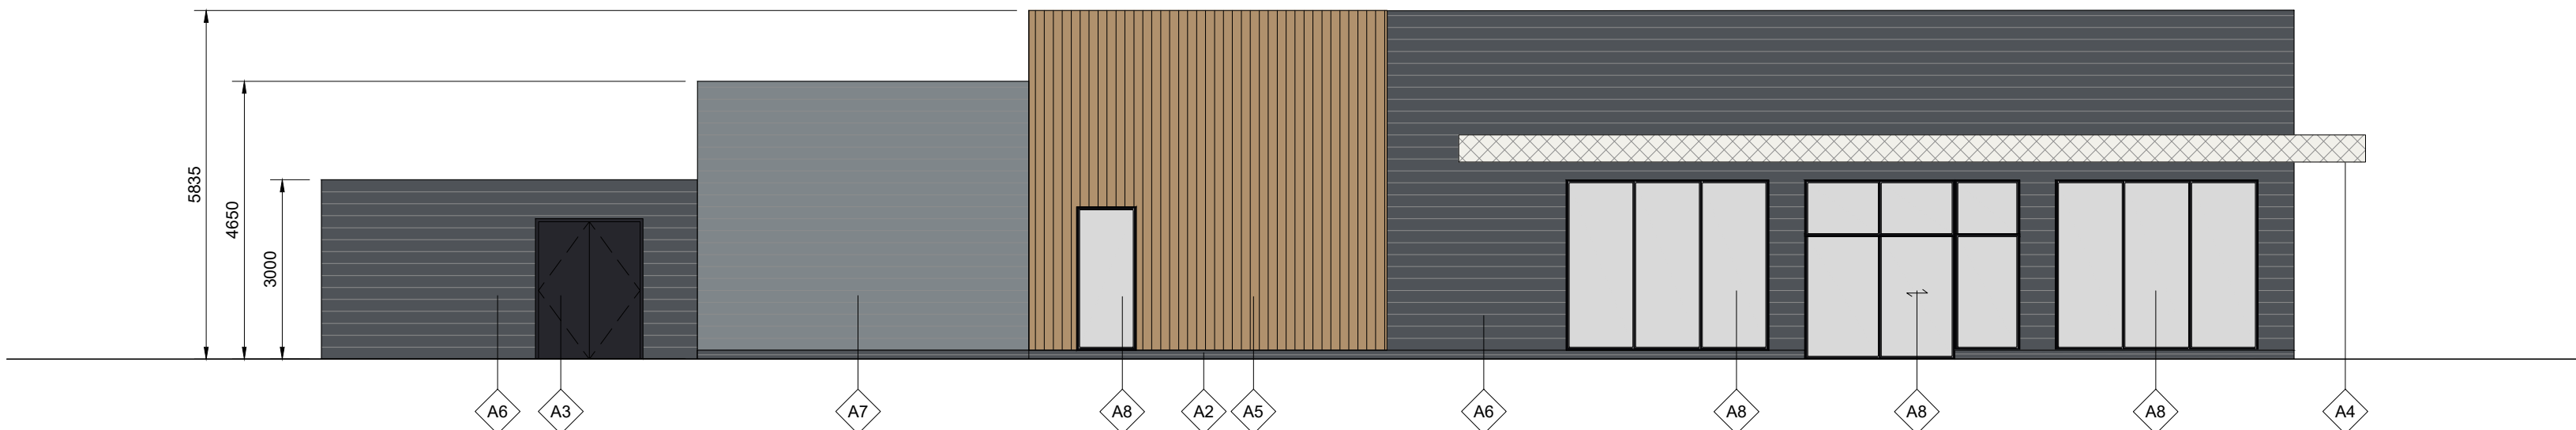


SOUTH WEST ELEVATION




NORTH WEST ELEVATION

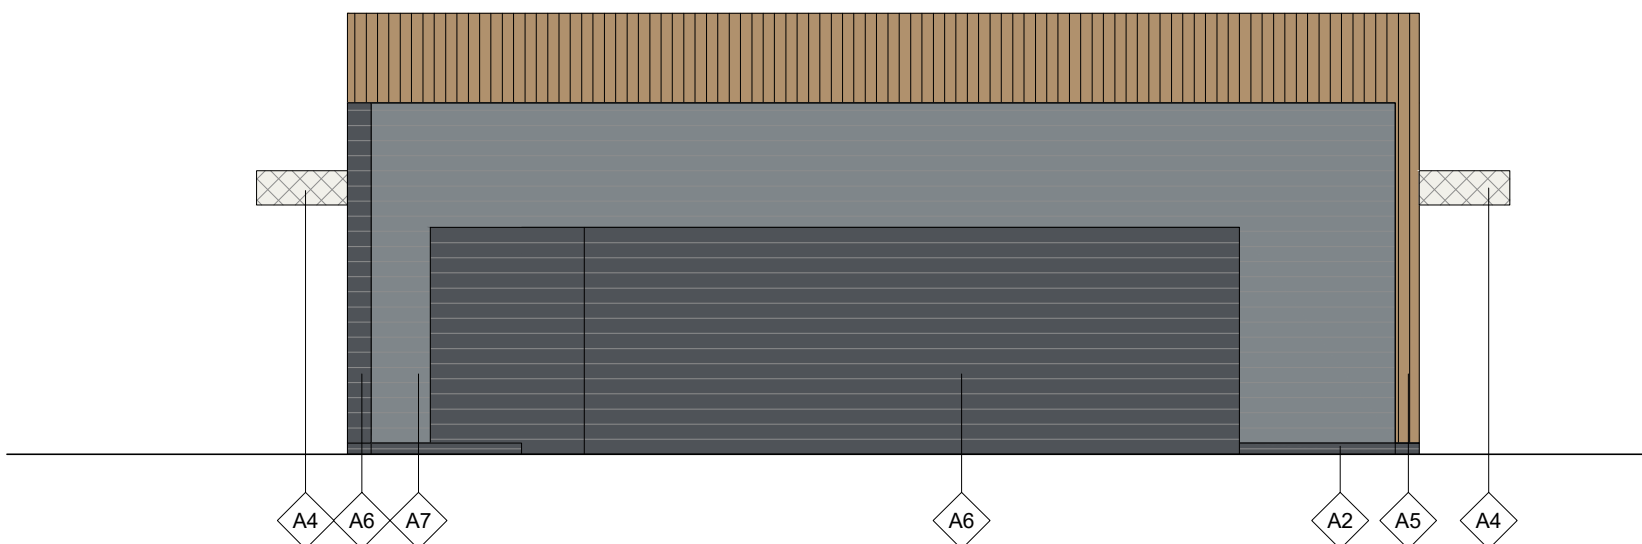

NORTH EAST ELEVATION

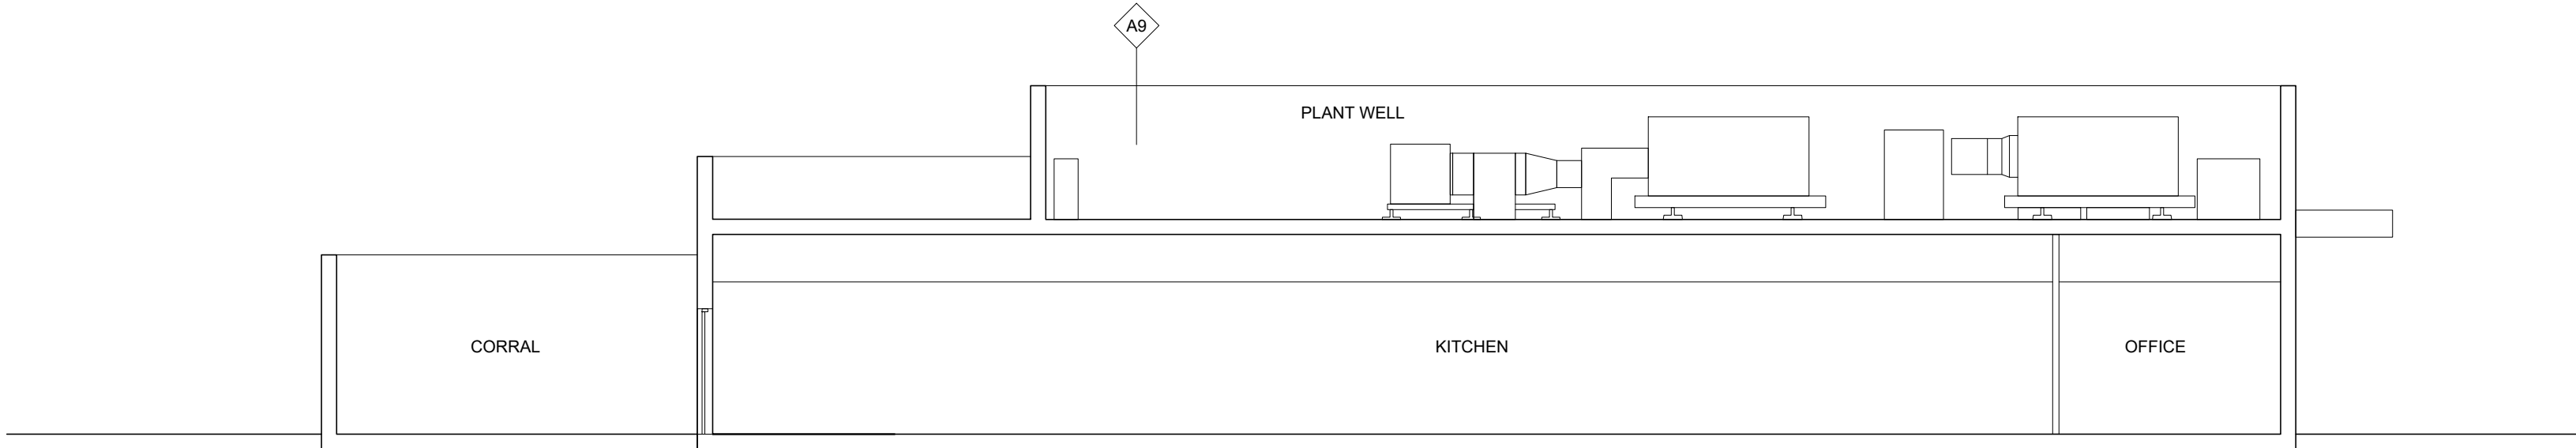

SECTION A-A

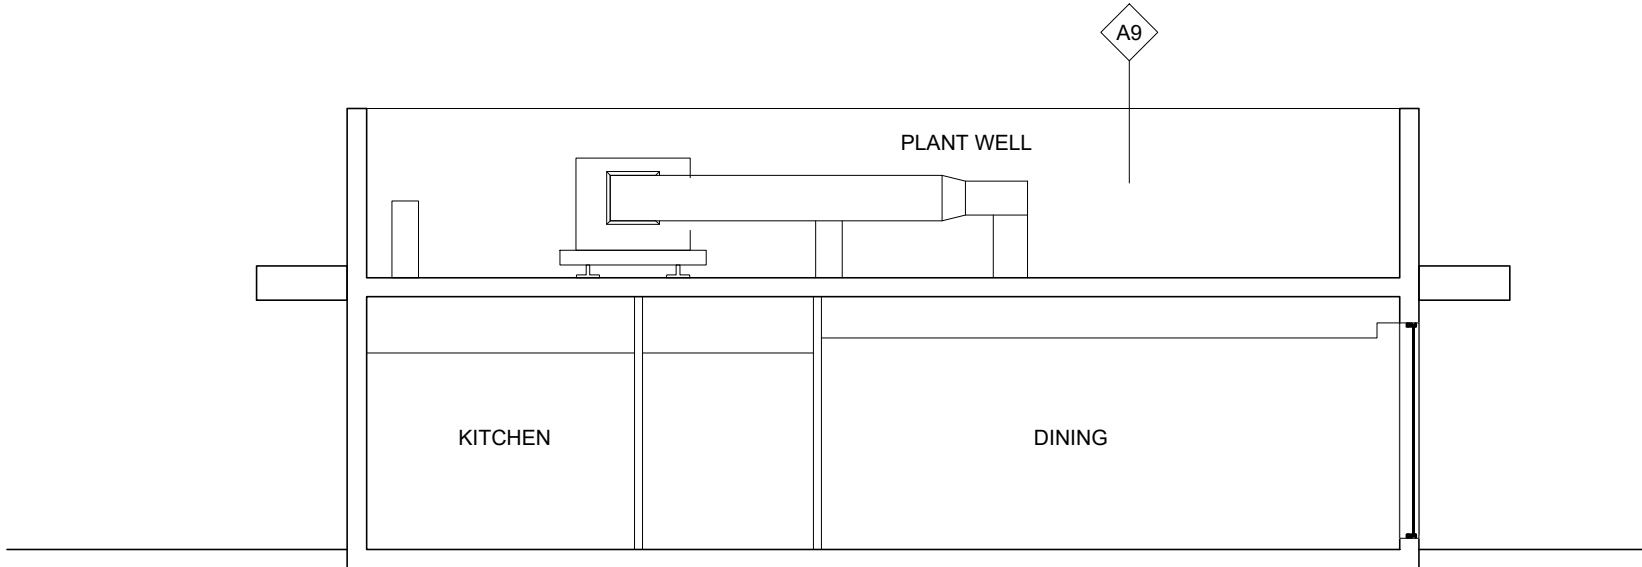

SECTION B-B

Notes:
All drawings to be read in conjunction with all other drawings as noted on issue sheet.

- MATERIALS LEGEND**
-  Restaurant Stall Riser
Dark grey engineering brick
 -  Security Doors
PPC RAL 9005 Jet Black
 -  Canopies and Columns
PPC RAL 9003 Signal White
 -  Restaurant
Timber effect vertical
cladding panels
 -  Restaurant
Timber effect vertical
cladding panels - Dark Grey
 -  Restaurant
Timber effect vertical
cladding panels - Light Grey
 -  Window and Doors
PPC RAL 9005 Jet Black frames
 -  Plant Parapet
Black cladding panels

