

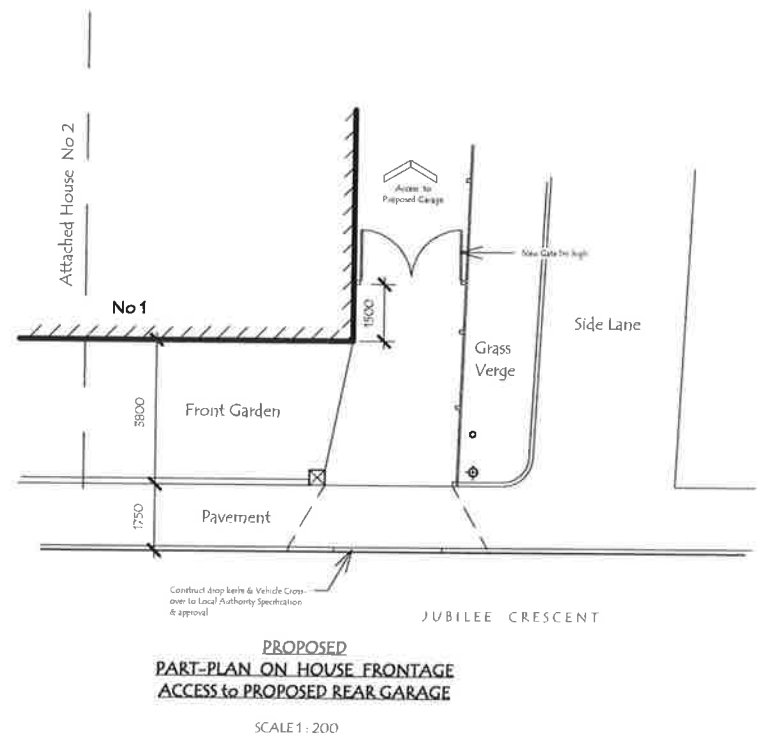


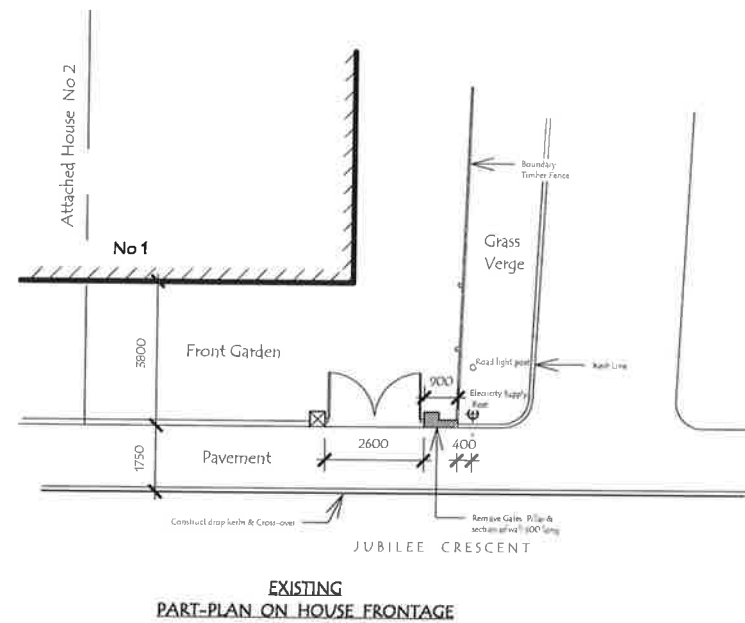

FRONTAGE ALTERATION DETAIL

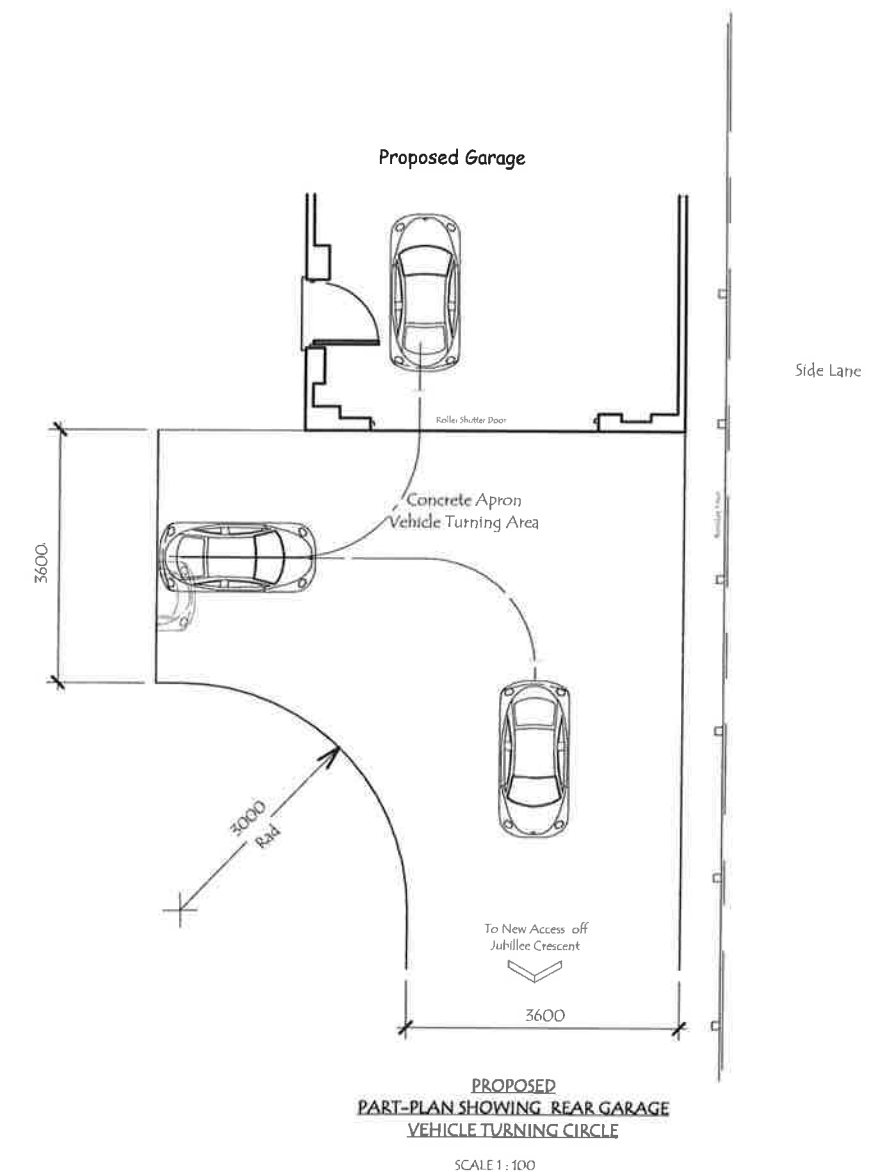

TURNING AREA DETAIL

A	Garage width reduced from 6 to 5m	30 04 19
Rev	Description	Date

PROPOSED DETACHED GARAGE at
1 JUBILEE CRESCENT,
SKEWEN, SWANSEA. SA10 6TP

ALTERATIONS to FRONT ACCESS & GARAGE TURNING AREA	Date 28 03 19 Scale 1:200 & 1:100	DWG No 1823 Sheet 4 of 4	REV A
--	--------------------------------------	--------------------------	-------