



General Notes: This drawing is for use on this site only unless contractually stated otherwise. **DO NOT SCALE** this drawing (printed or electronic versions). Contractors must check all dimensions from site. Discrepancies and/or ambiguities within this drawing, between it and information given elsewhere, must be reported immediately to the architect for clarification before proceeding. Unless specifically contracted to the contrary, all information on these drawings and associated specifications are design intent only. Final construction/proposals should be agreed between the client, competent contractor and any relevant statutory authorities/suppliers.

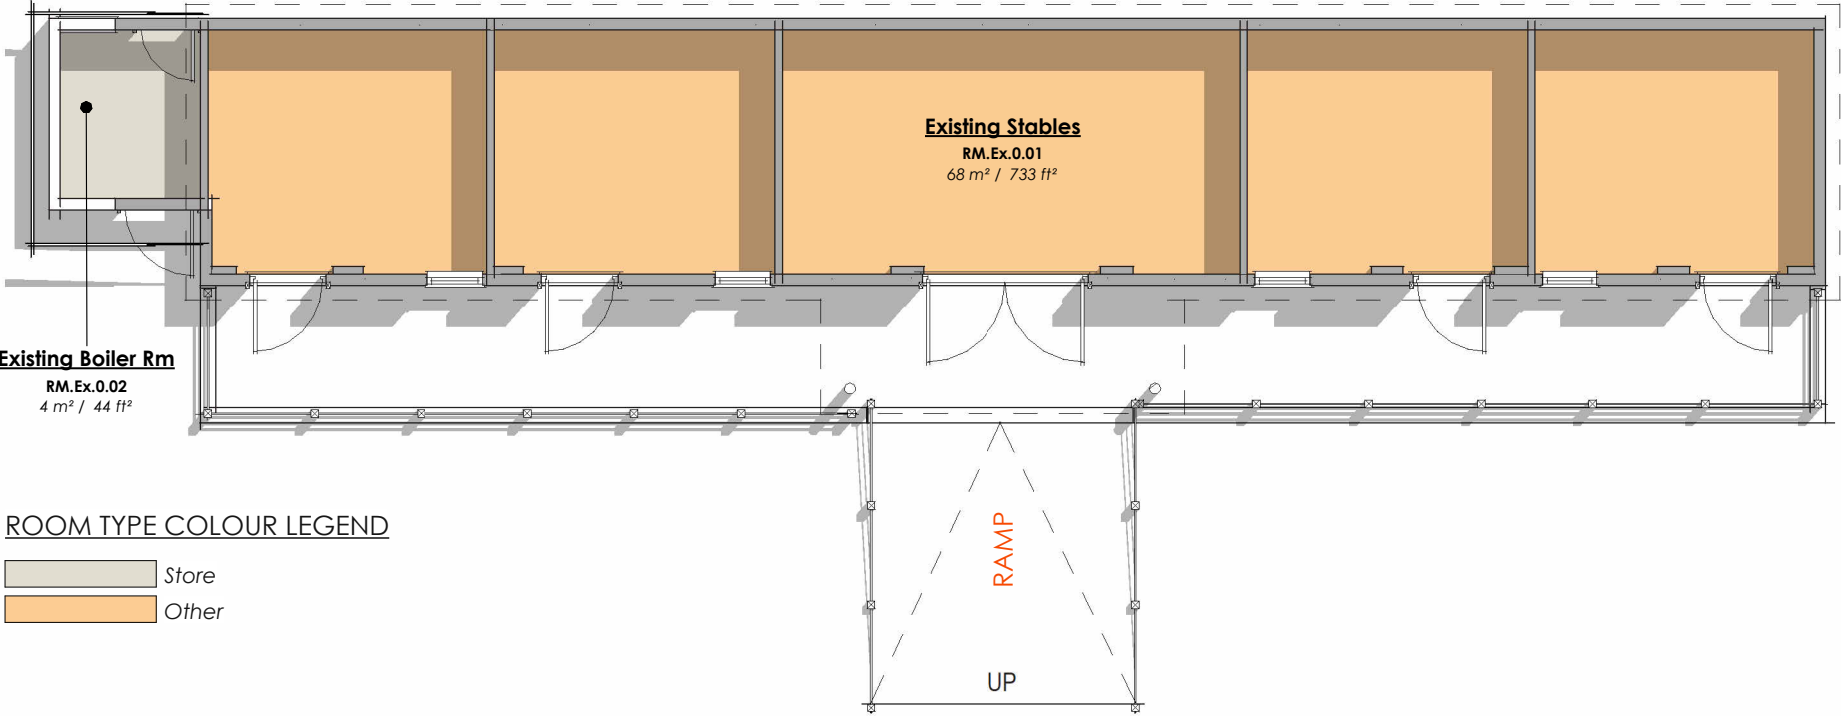

VIEW NO: **A** **GA Plan - 00 - Existing - A3**
SCALE: 1 : 100

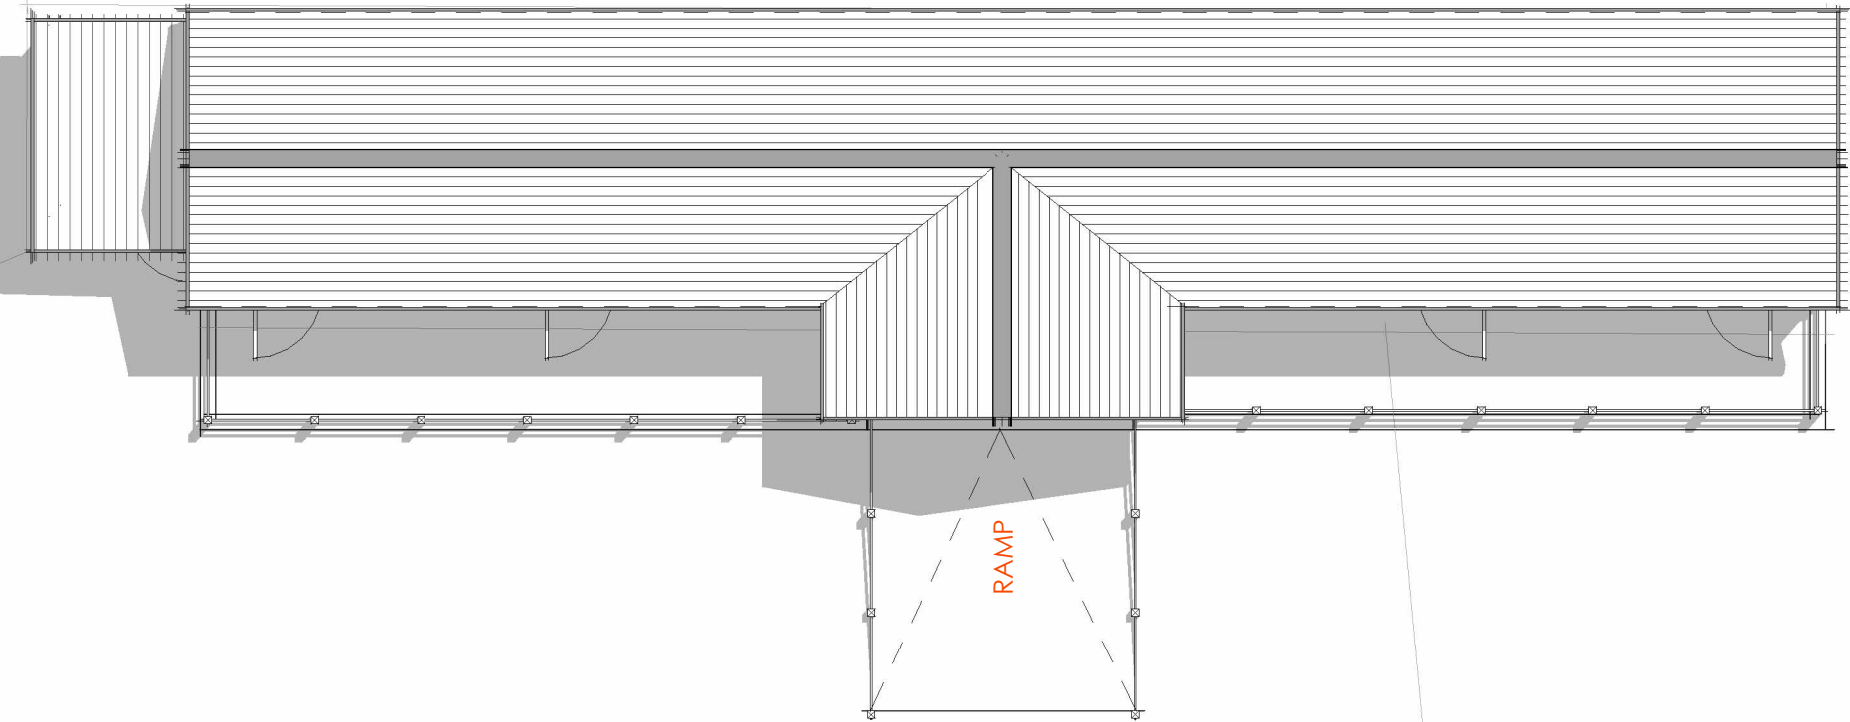

VIEW NO: **B** **GA Plan - 01 - Existing - A3**
SCALE: 1 : 100

FURNITURE *GRAPHICS*


GRAPHIC / ILLUSTRATION EXAMPLES

	Feature/Standard Bath illustration		Illustration of dining room table & chairs
	Washroom Hand sink illustration		Kitchen Sink illustration
	Office Seating / Home office illustration		Kitchen Bar stool illustration
	Cooker & Hood illustration		Toilet/Washroom Pan illustration
	Bed & nightstand illustration		Snug/Living Room seating illustrations
	Shower Tray illustration		Shelving / cupboard illustration

NOTES

Nominal 'design Intent' dimensions
NOTE: ALL DIMENSIONS ARE DESIGN INTENT ONLY AND SHOULD BE CONFIRMED ONSITE FOR ACCURACY PRIOR TO CONSTRUCTION

ROOM SCHEDULE - EXISTING - A3			
Room No:	Name	Area	Comments
RM.Ex.0.01	Existing Stables	68 m²	
RM.Ex.0.02	Existing Boiler Rm	4 m²	
		72 m²	
Grand total: 2		72 m²	

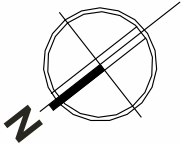


PLANNING & DESIGN 1-2 **3** 4 5-7

PROJECT INFORMATION

PROJECT NO: 728 PROJECT DATE: Feb. 2024
PROJECT TYPE: Residential

CURRENT REVISION STATUS

REVISION: **B** REV. DATE: 26.02.2024
DESCRIPTION: ISSUED TO PLANNING FOR CONSIDERATION

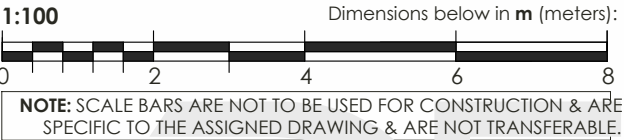

DRAWING NUMBER:

DRAWING NAME:

PLANNING - A3 - Existing GA Plans

CLIENT NAME: **Emma Hughes**

PROJECT: Keepers Lodge Lane,
ADDRESS: SA8 3JS
SCALE@A3 1 : 100

REVISION:

B