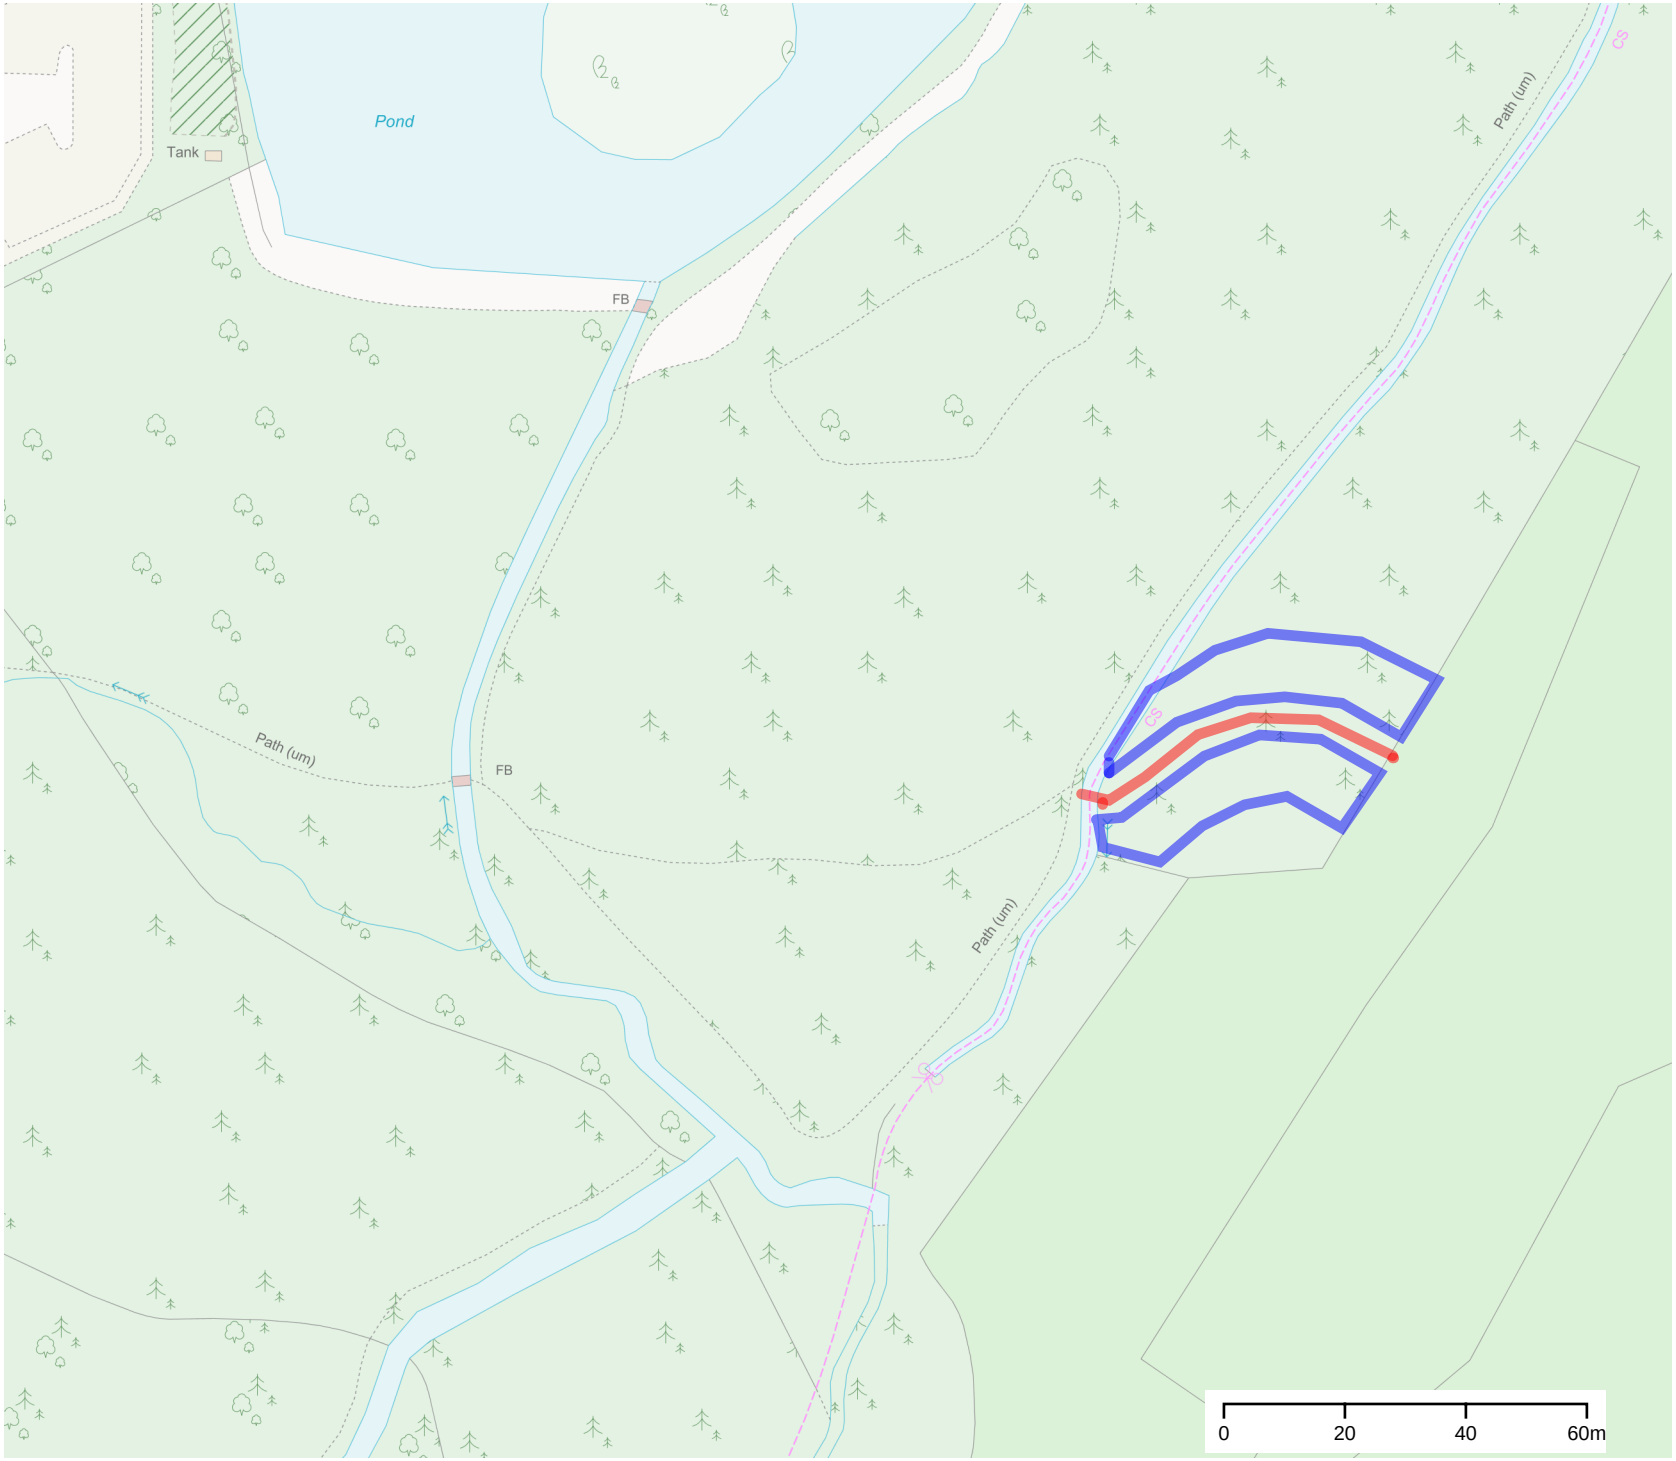



Title:
Gnoll - New footbridge and footpat

Scale: 1:1250

Created by:
ts589

Date: 02/11/2023

Description:
Footpath location

N

© Hawlfraint a hawilau cronfa ddata'r Goron 2013. Rhid Trwydded yr Arolwg Ordnans 100023392 © Crown Copyright and database right 2013. Ordnance Survey 100023392