


Aberavon Seafront Playground Refurbishment Location Plan

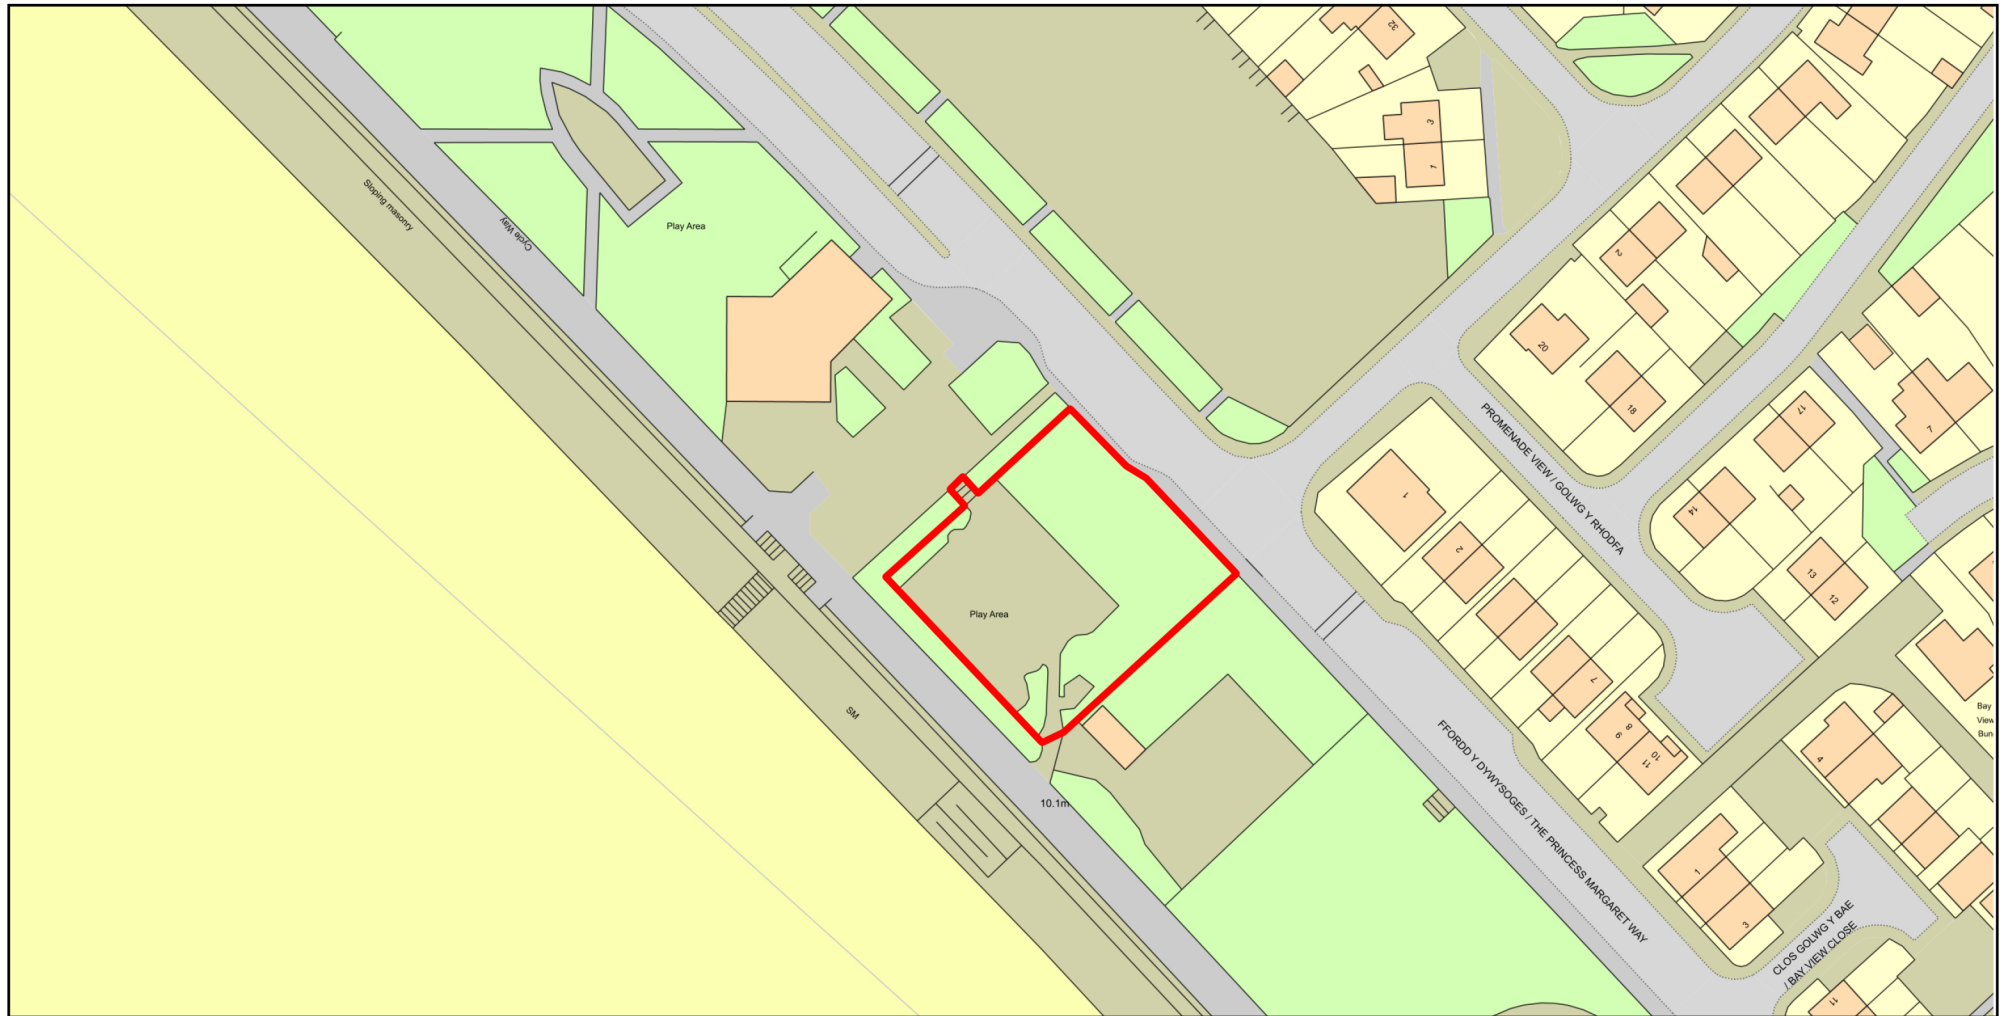

0 50
Metres



Plan Produced for: **KOMPAN Ltd**

Date Produced: 05 Feb 2024

Plan Reference Number: TQRQM24036160938749

Scale: 1:1250 @ A4

© Crown copyright and database rights 2023 OS 100042766