



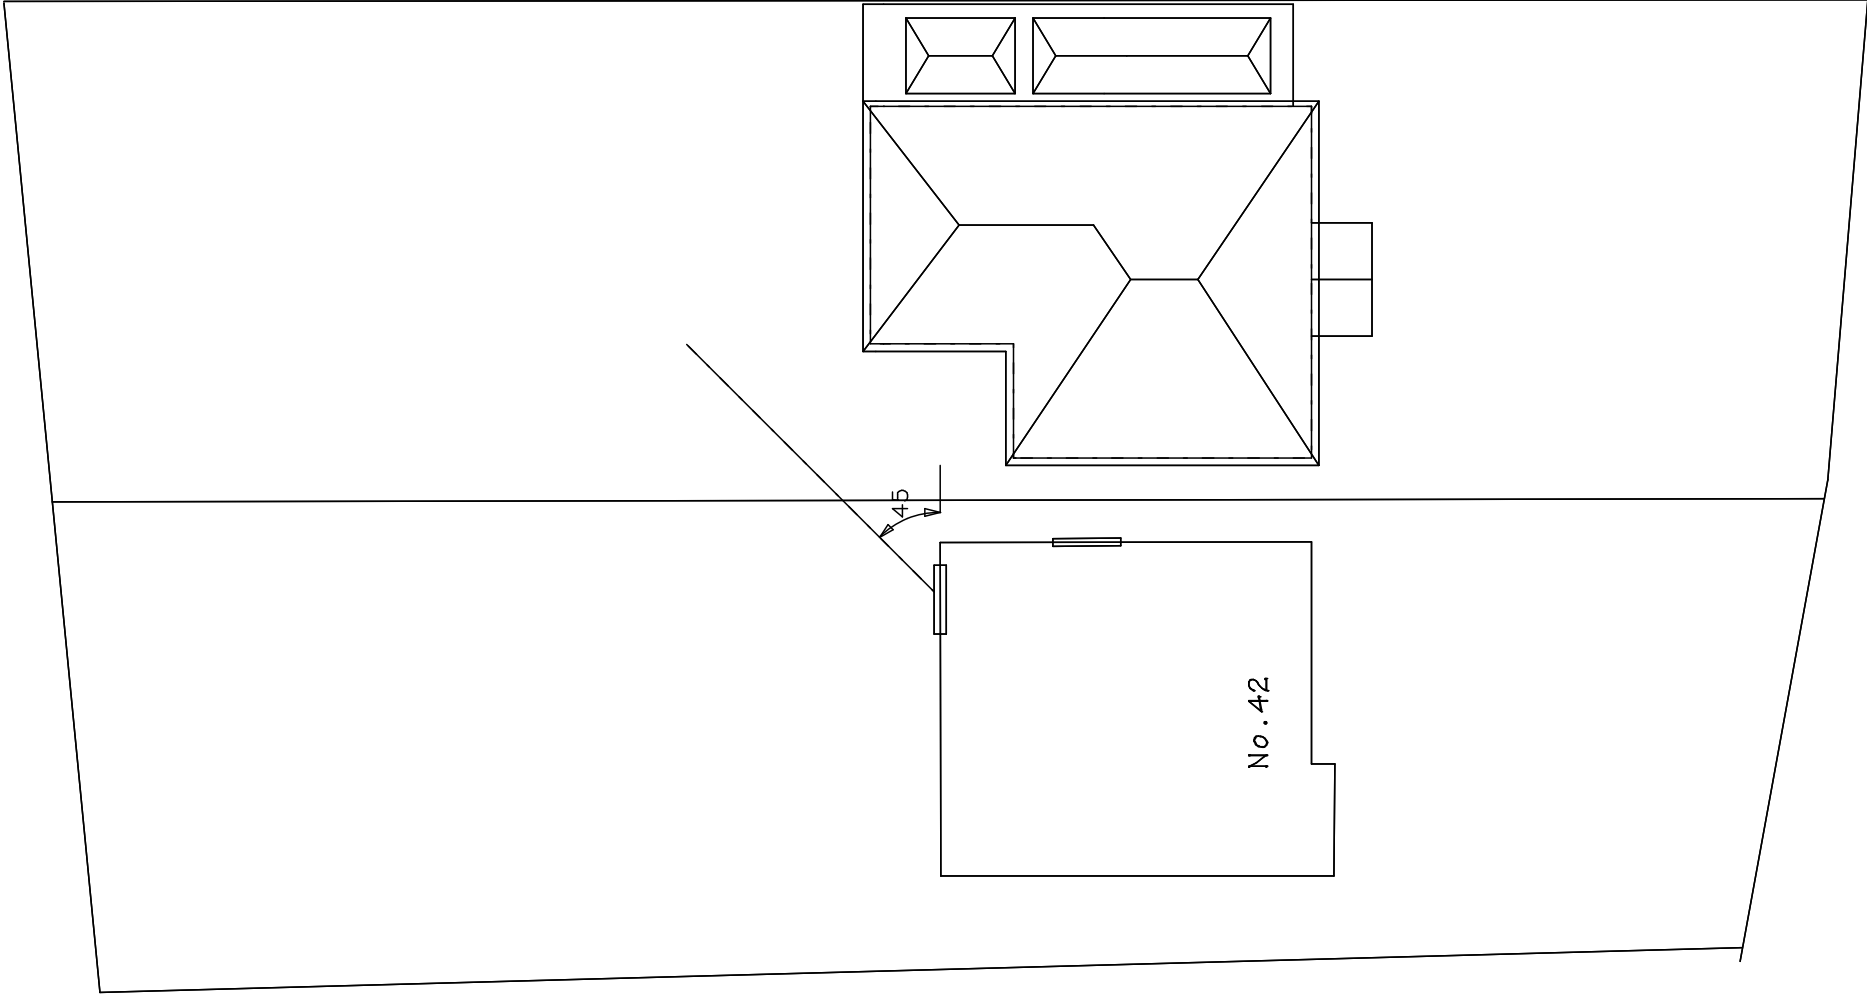

PROPOSED
BLOCK PLAN
Scale 1-200

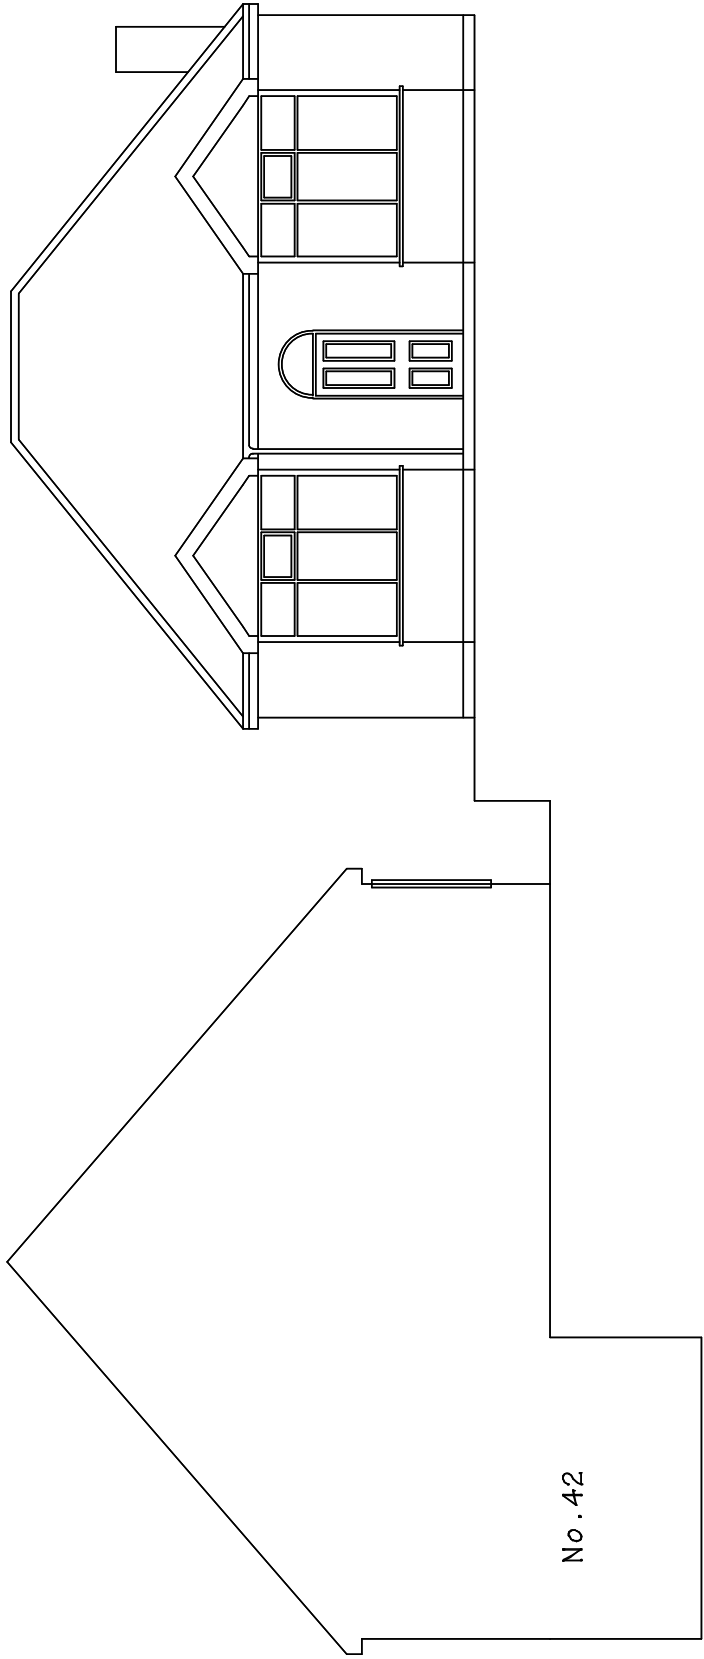

EXISTING
FRONT VIEW SHOWING No.4-4
Scale 1-100

PROPOSED WORK AT 40 PENTWYN BAGLAN
ROAD, BAGLAN, PORT TALBOT, SA12 8EB.
FOR Mr and Mrs Anthony Veysey.

DRAWING TITLE			
EXISTING BLOCK PLAN and FRONT VIEW			
SCALE 1 to 100 and 200 @ A3	DATE		DRAWING No. 2023/08
	February 2024.		
DO NOT SCALE DRAWING. FIGURED DIMENSIONS ONLY TO BE USED DISCREPANCIES TO BE REPORTED IMMEDIATELY.			