


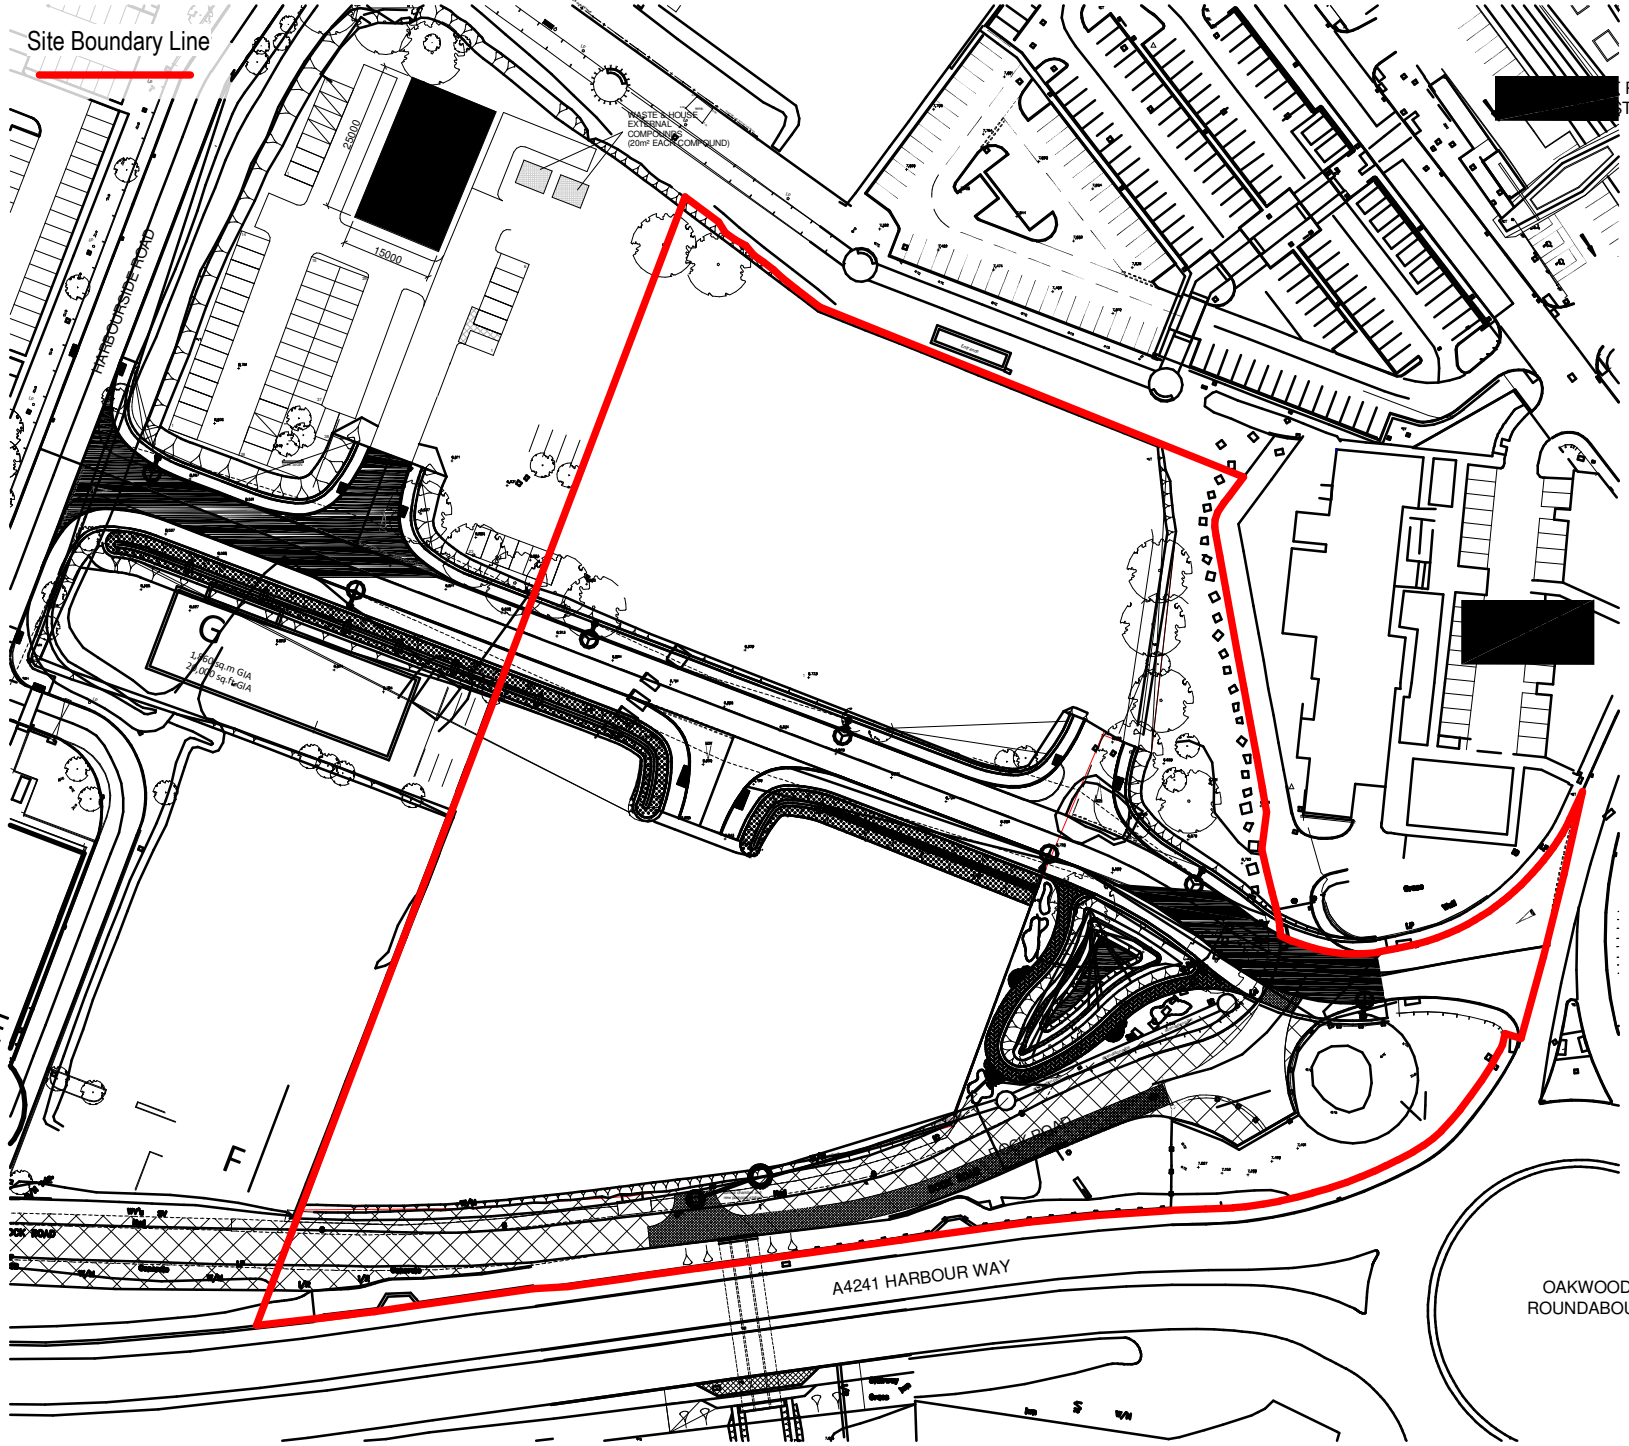

Notes:

- This drawing is copyright.
- Do not scale dimensions from this drawing.
- This drawing is to be read in conjunction with all other relevant drawings.
- All discrepancies on this drawing are to be reported to the architect.
- Do not modify any element of this drawing.
- Use drawing only for purpose(s) issued.
- This drawing may contain colour.

North Point

N

Hazard

 1

HAZ-xx
To warn of significant hazards or information that is unusual

To be read in conjunction with all other consultant's information

Refer to CDM Schedule XXXX-IBI-XX-XX-SH-A-200-XXXX

The following external model files are included within this drawing:

0 12.5m 37.5m 62.5m

Scale: 1:1250

P01	28/02/2024	Issue for PAC	AP	AS
Rev	Date	Revision Notes	Drawn	Review

MORGAN SINDALL

 **ARCADIS**

www.arcadis.com

Project

SWITCH Harbourside

Drawing Title

Site Location Plan

Job Number	Date Created	Security Classification	Drawn By
143606	2024/02/02		MJ
Scale@A4	Purpose		Reviewed By
1 : 1250			AP
Drawing Number			Revision
26CB02-ARC-30-00-D-A-100000			P01