
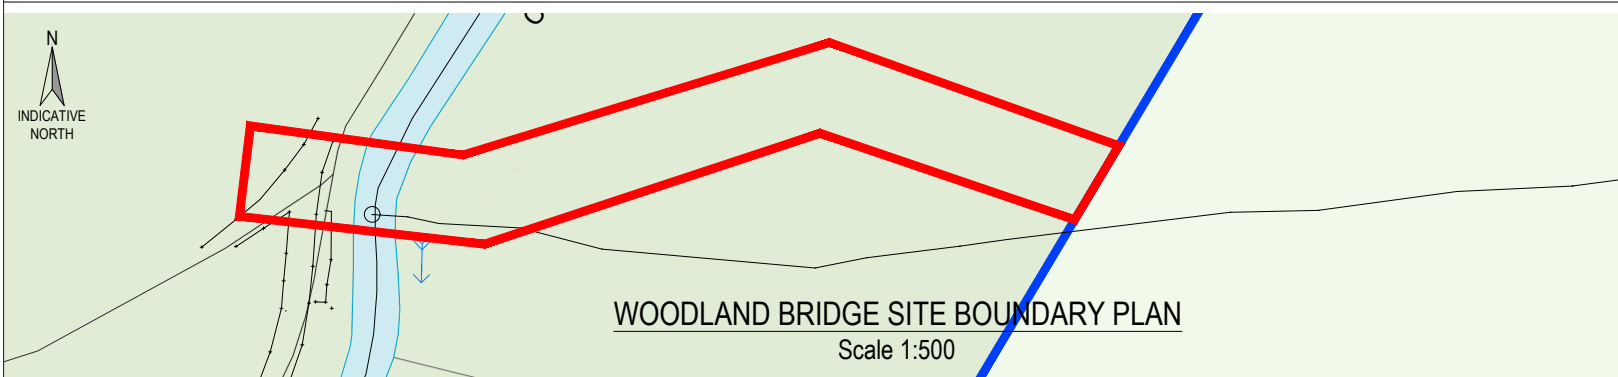


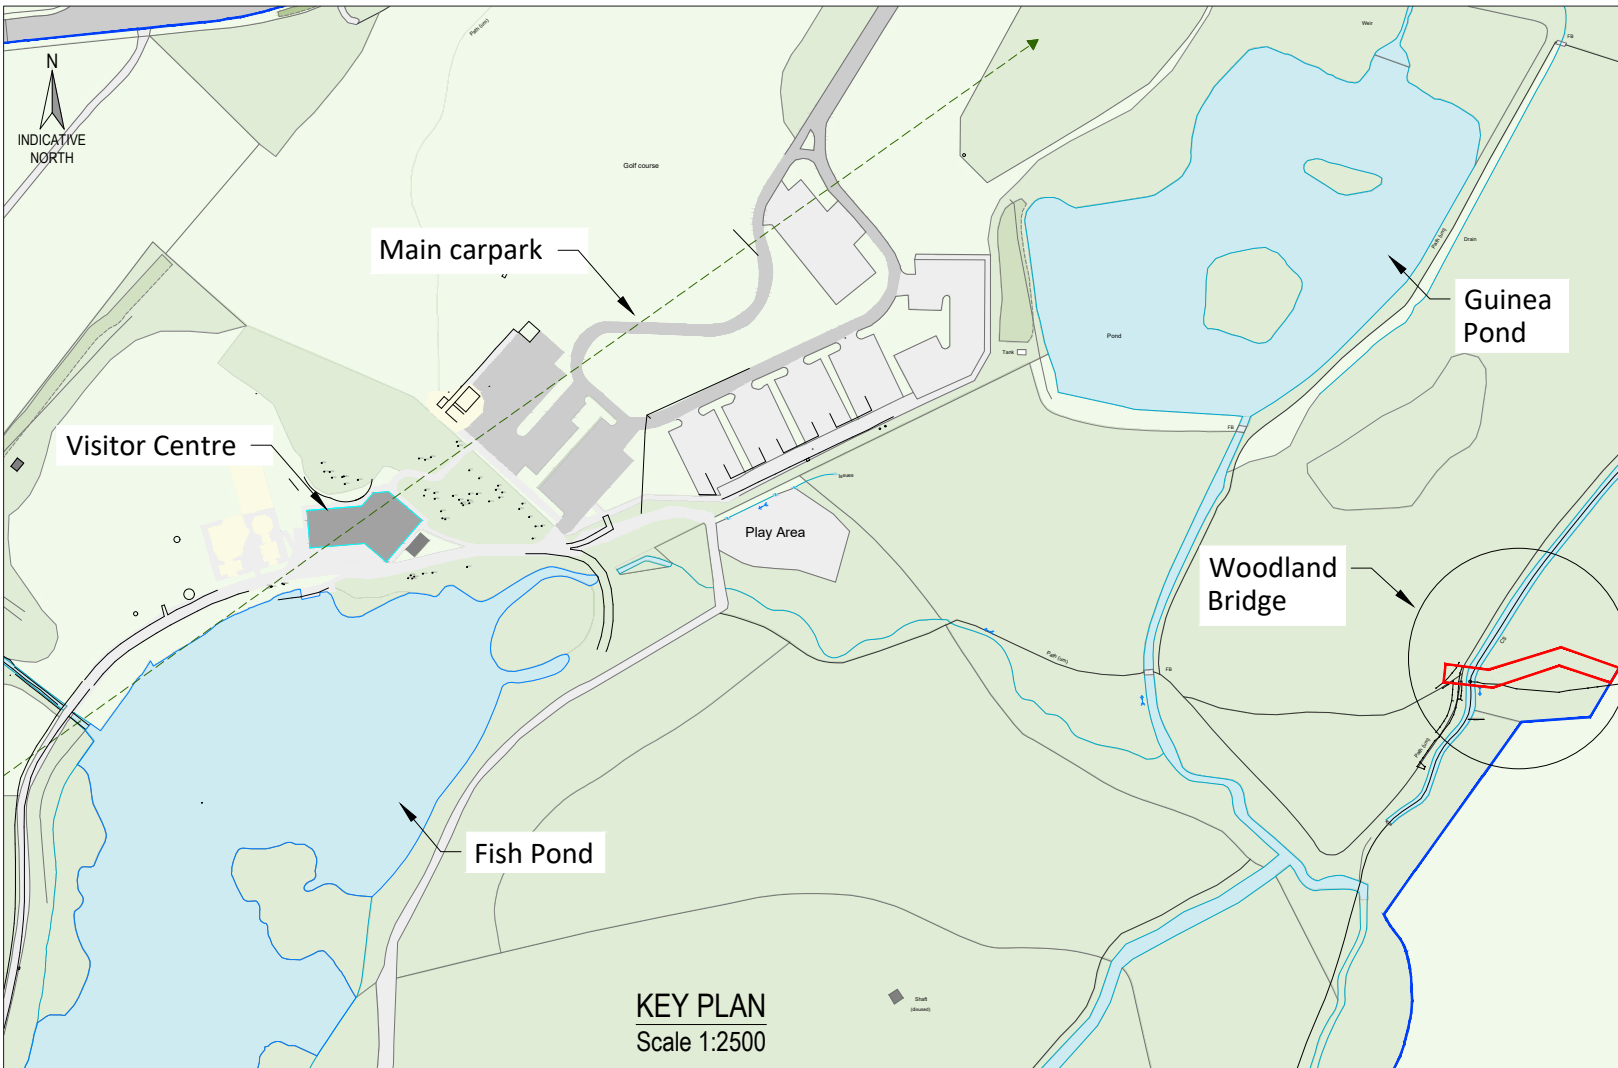

NOTES

1. This drawing is for planning only and should not be used for construction purposes.

KEY

— Site Boundary

P2	04.03.24	Boundary linewidth	KP	GS
----	----------	--------------------	----	----

P1	16.02.24	Issue for planning	KP	GS
----	----------	--------------------	----	----

Rev	Date	Description	By	Apvd
-----	------	-------------	----	------

PROJECT:
GNOLL COUNTY PARK,
NEATH

TITLE:
WOODLAND BRIDGE
PLANNING APPLICATION
SITE BOUNDARY

CLIENT:
ANDREW SCOTT

SCALE@A4:
AS SHOWN

PROJECT REF: 23157	STATUS: S2
------------------------------	----------------------

DRAWING No: 2080-06-JUB-C-DR-001-S2	REV: P2
---	-------------------

Revision Referencing

P = Preliminary A = Approval T = Tender C = Construction

Jubb

Bristol, Cardiff, Plymouth, Winchester
2A Oak Tree Court, Cardiff Gate Business Park, Cardiff +44(0)292 052 4444
jubb.uk.com