


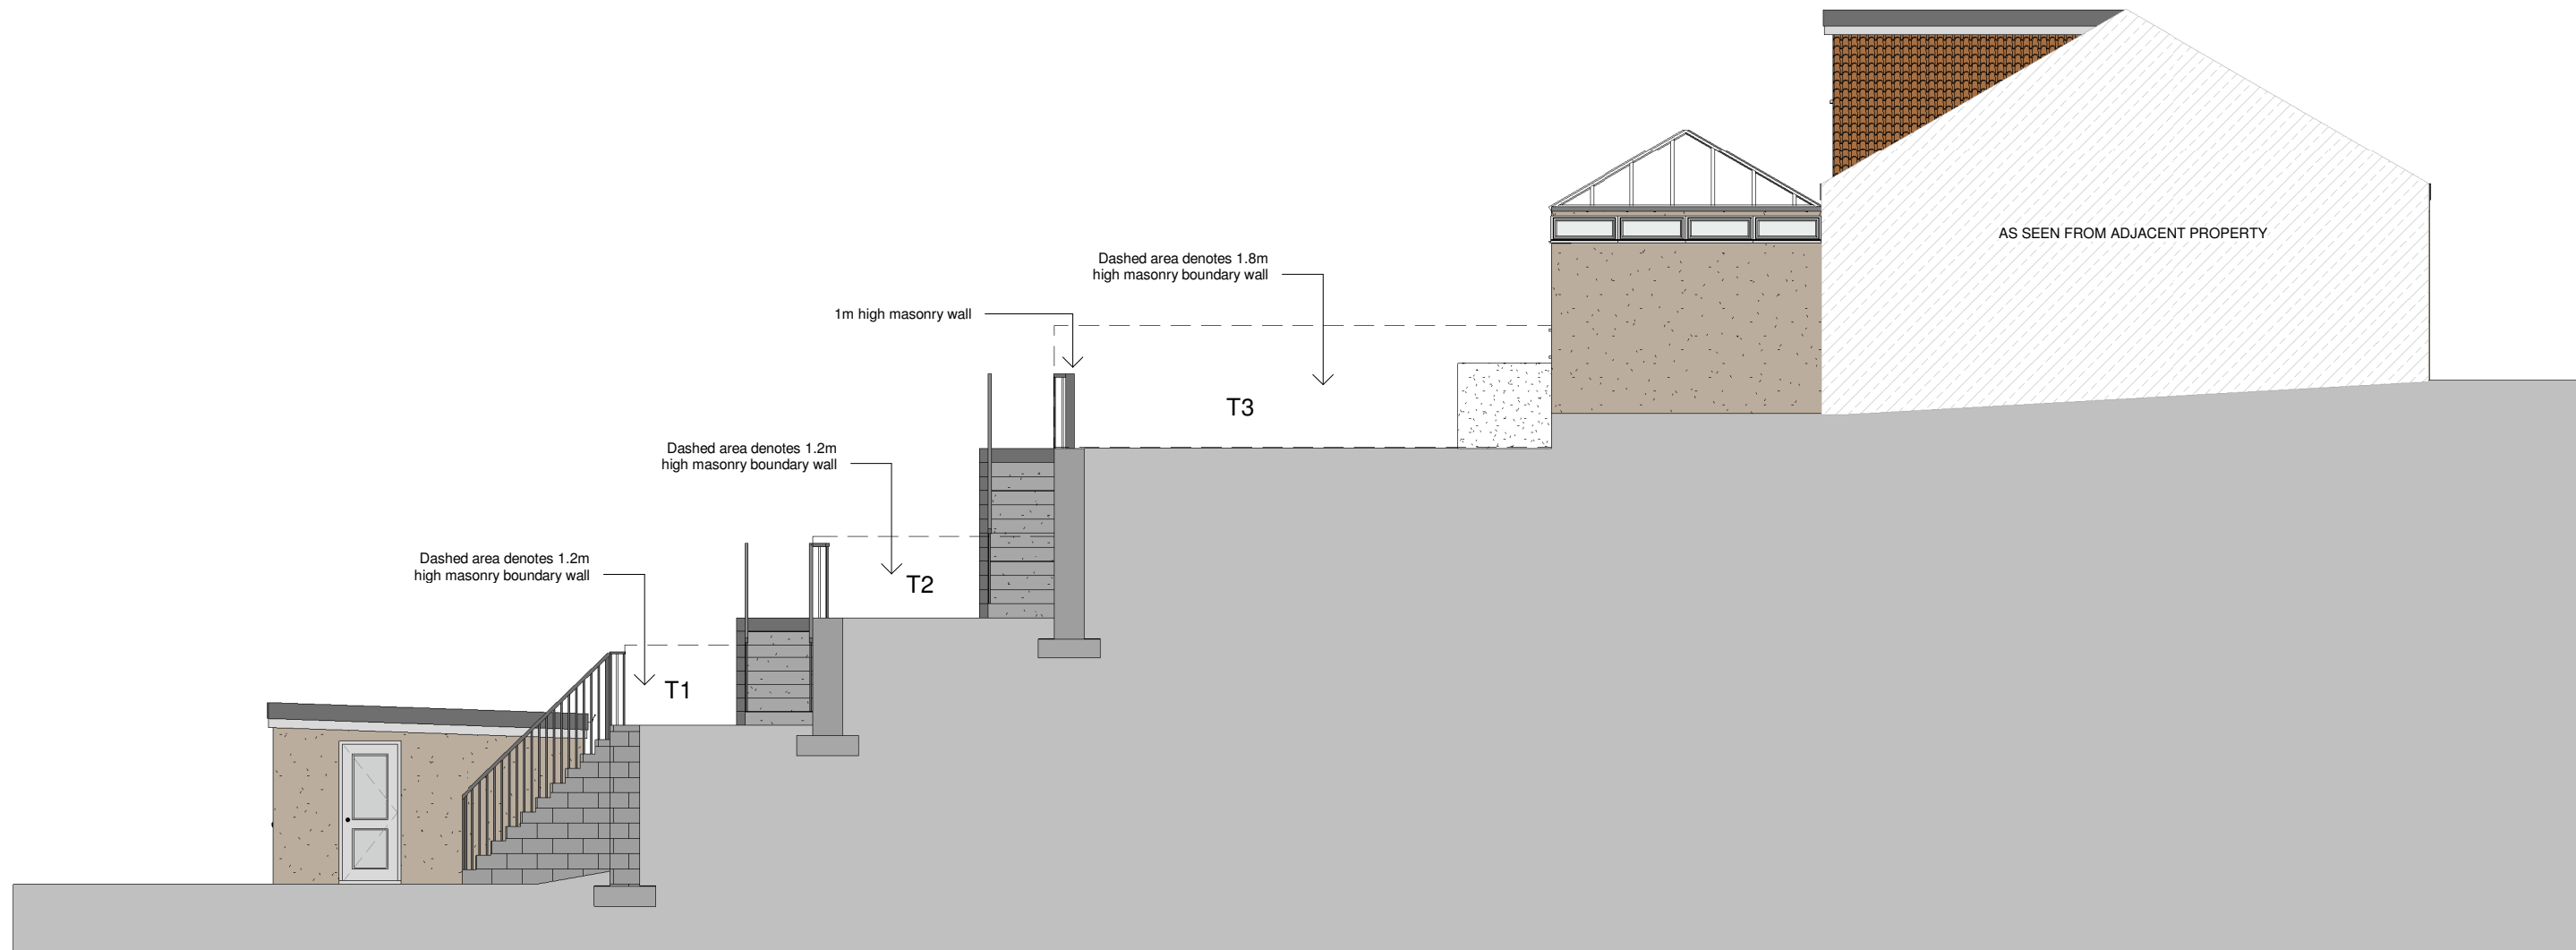

1 Left Elevation
1 : 100

No.	Description	Date

 www.ccs-solutions.co.uk			
CODE	STATUS	SUITABILITY DESCRIPTION	PURPOSE OF ISSUE

PROJECT	8 St Anne's Drive, Tonna
SHEET	Proposed Left Elevation

CLIENT Mr Stuart Delfosse		
Date 04/01/2024	Project number 29/12/2023	Scale (@ A3) 1 : 100
Drawn by CCS	DRAWING NUMBER A303	REV
Checked by Client		