


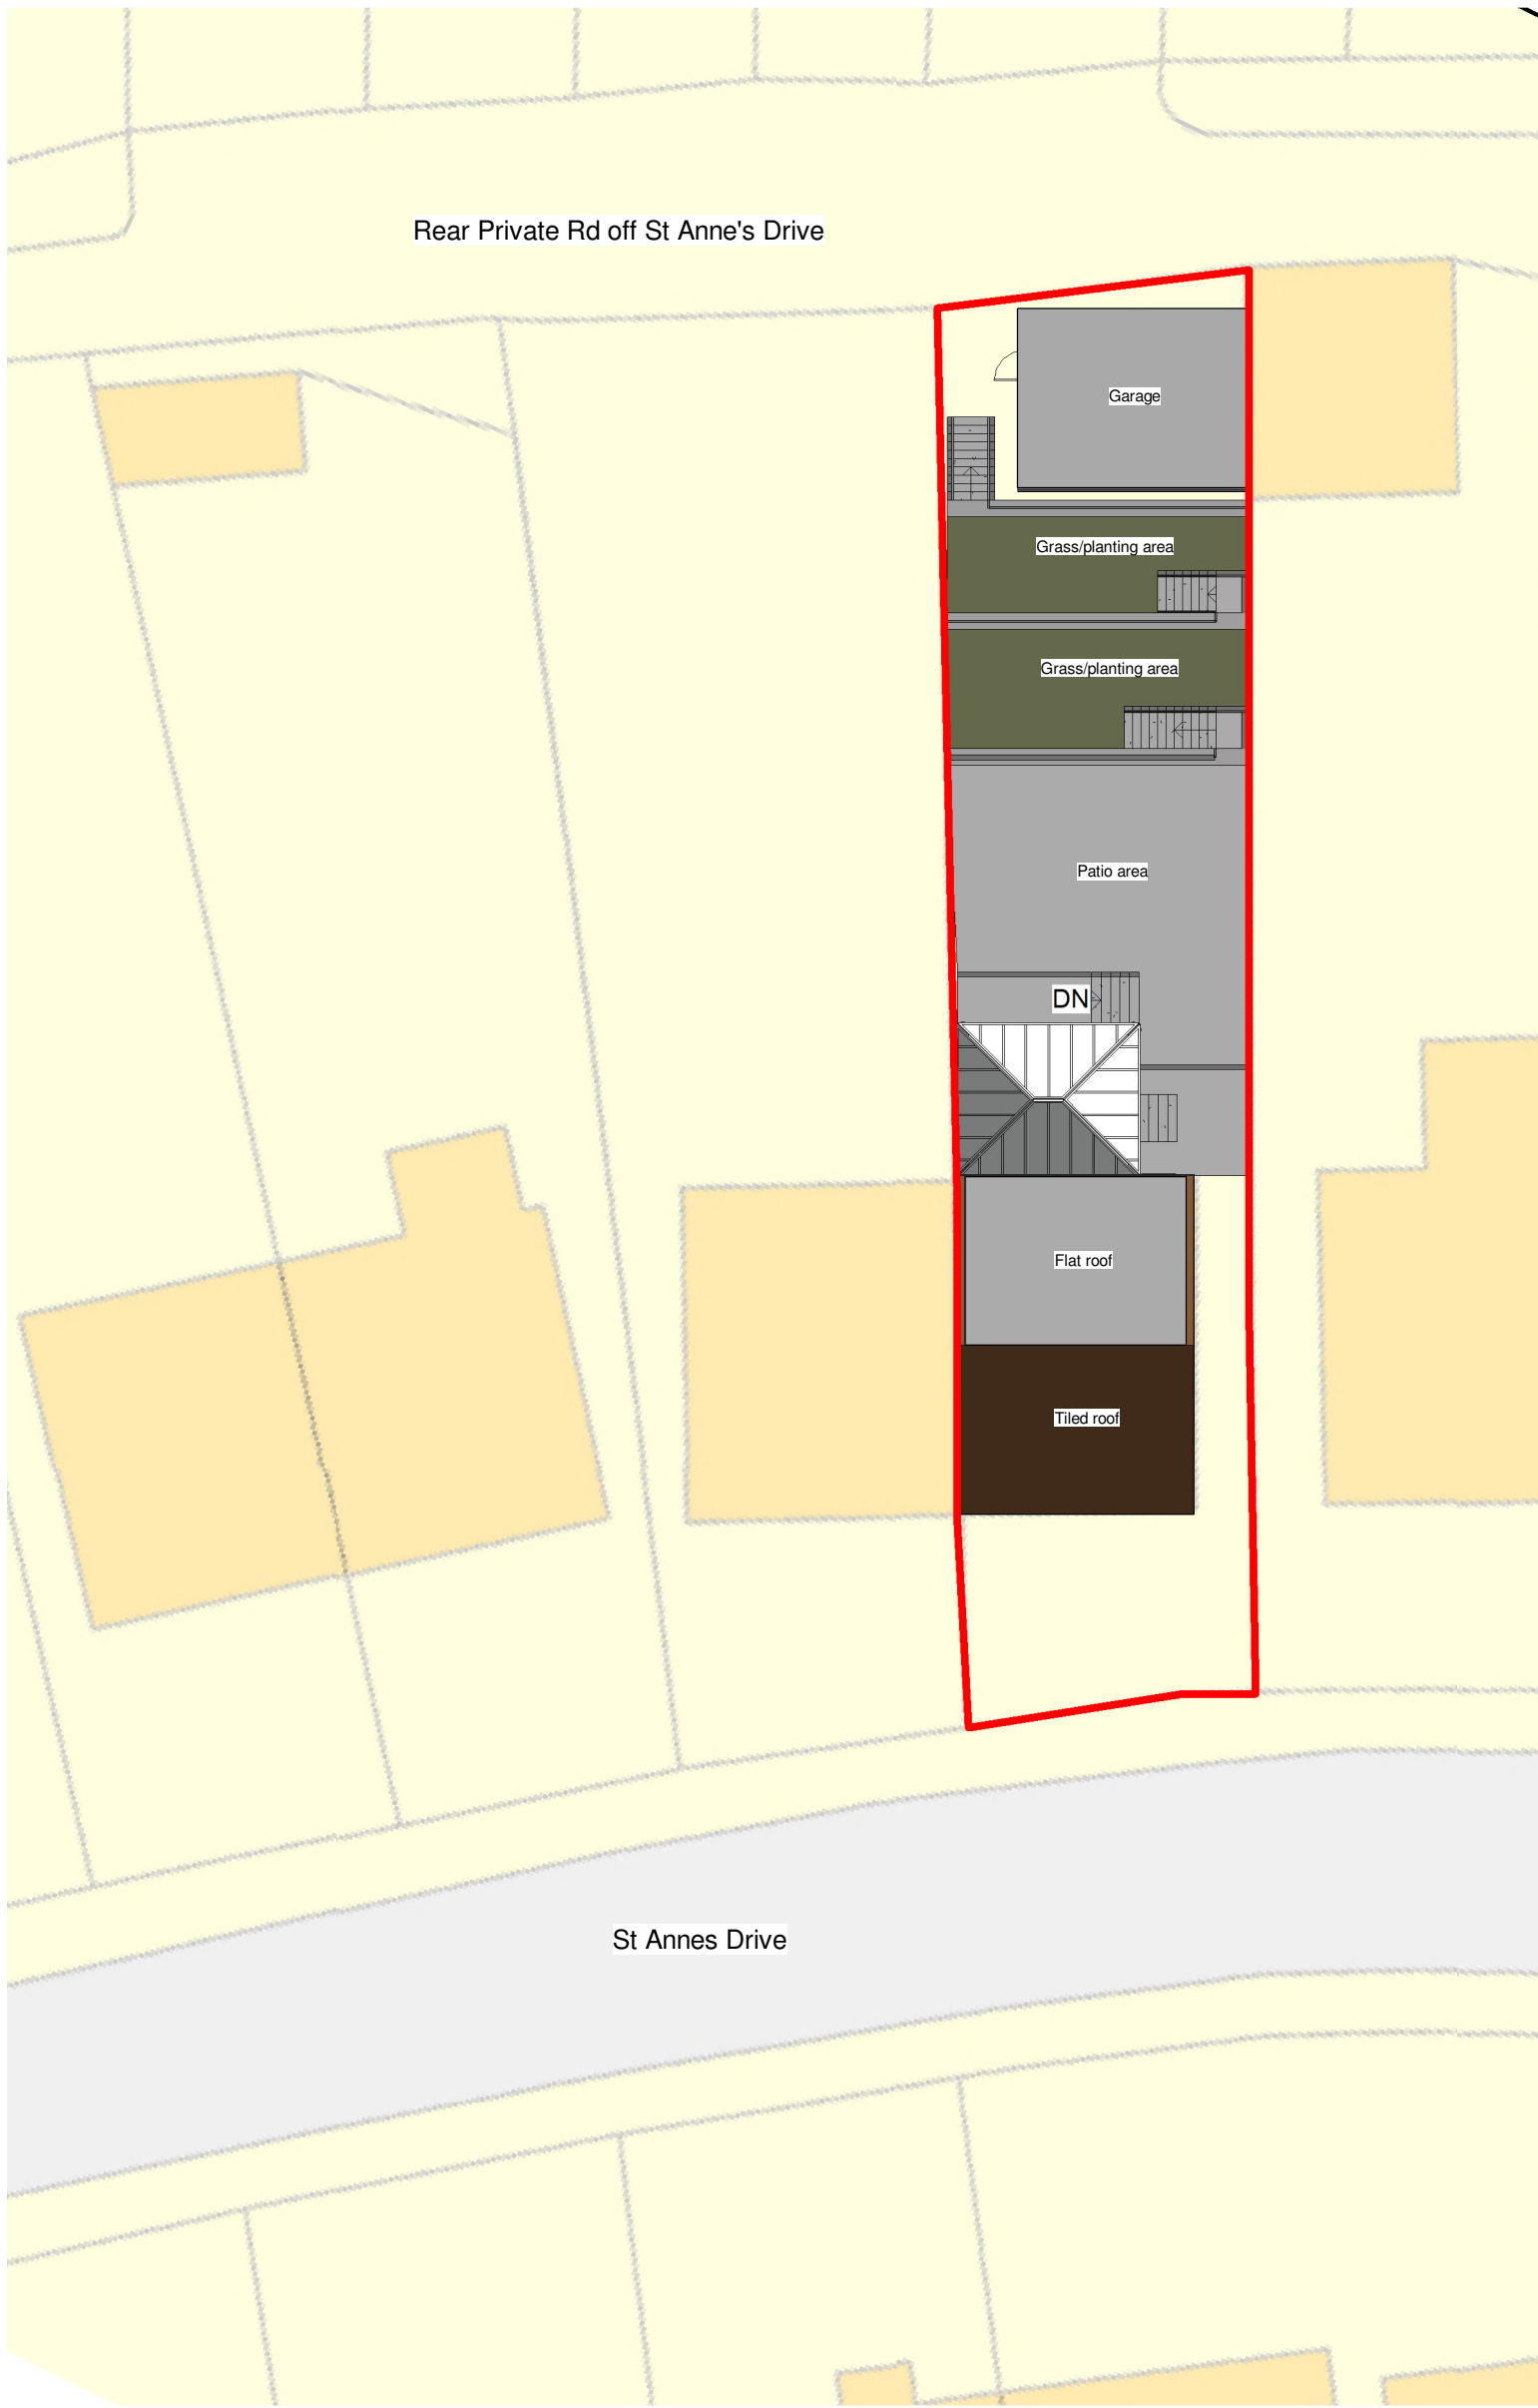

Site

1 : 200

[illegible]

 www.ccs-solutions.co.uk				PROJECT 8 St Anne's Drive, Tonna		CLIENT Mr Stuart Delfosse			
CODE	STATUS	SUITABILITY DESCRIPTION	PURPOSE OF ISSUE	SHEET					
				Date 04/01/2024	Project number 29/12/2023	Scale (@ A3) 1 : 200			
				Drawn by CCS	DRAWING NUMBER A304			REV	
				Checked by Client					