


Reverse side elevation

Mr and Mrs R Thomas
36 Maes Yr Hafod
Cadoxton
Neath
SA10 8AZ
Proposed ground floor side and rear extension
Scale 1:50 @ A3
dwg 007
5th February 2024

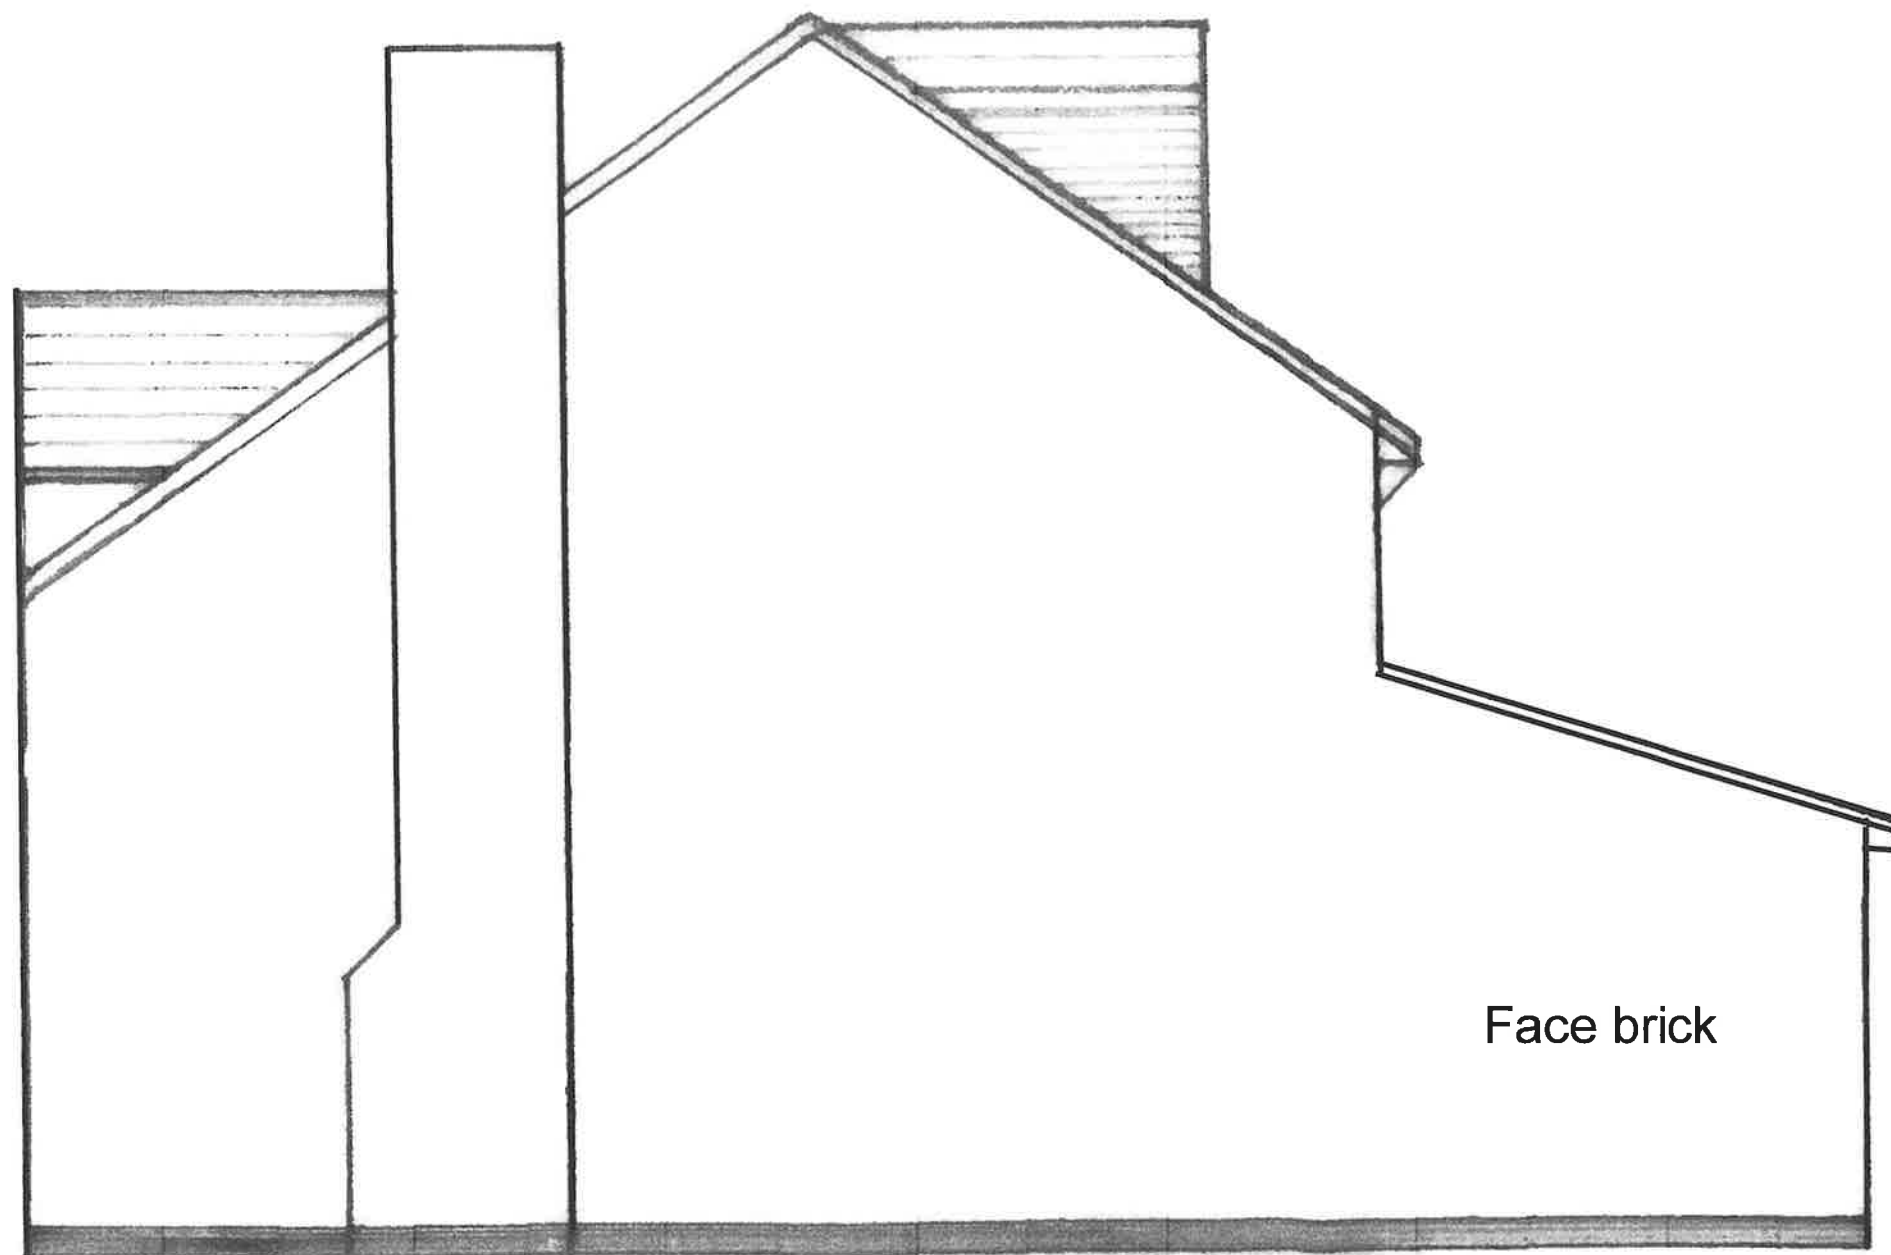

Face brick

