



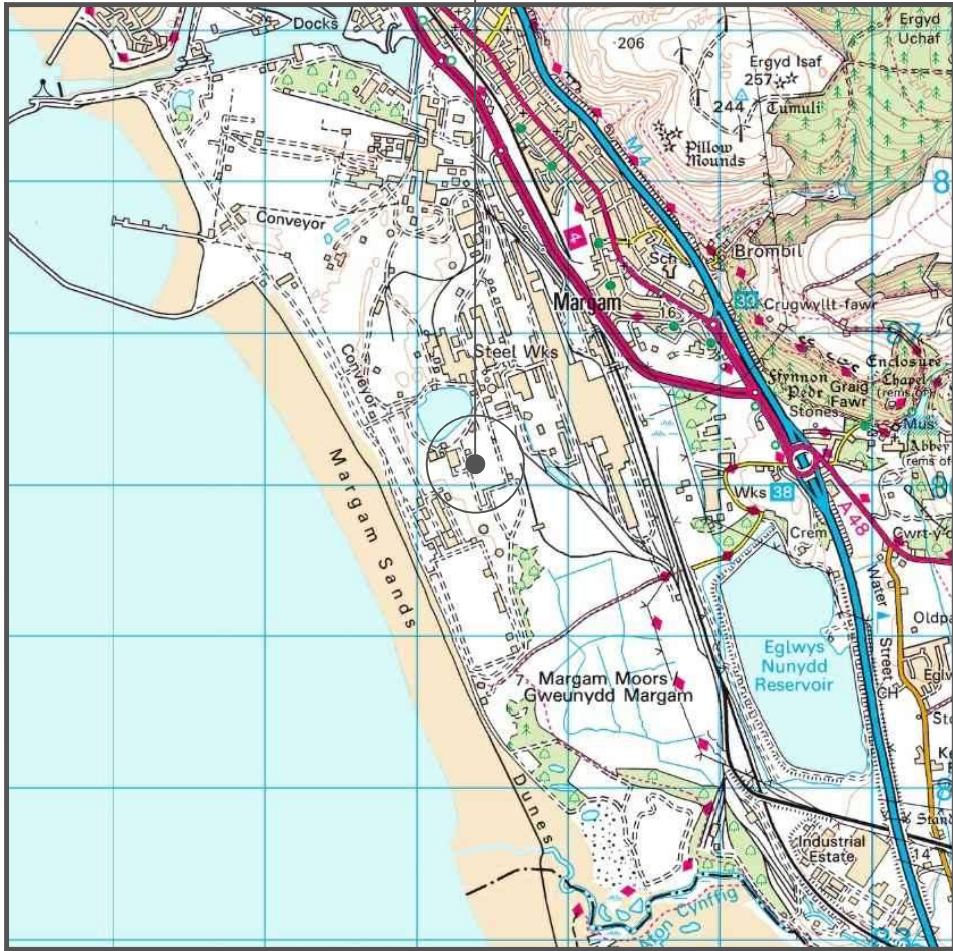


SITE LOCATION
(Scale 1:50000)
Ordnance Survey map extract
based upon Landranger map series
with the permission of the controller of
Her Majestys Stationery Office
Licence No. 0100023487
Crown copyright.

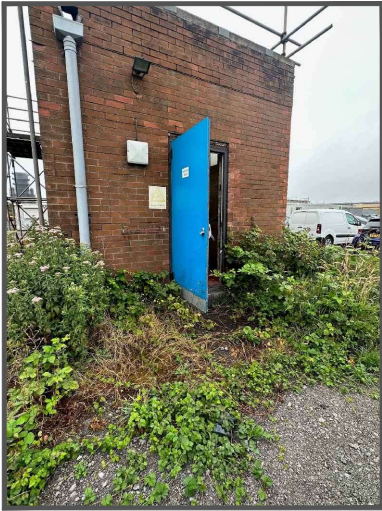


SITE PHOTOGRAPH

The drawings comply with VF Standard ICNIRP guidelines under configuration VU7F.
Designed in accordance with Cornerstone documents: SDN0009 "ICNIRP Compliance Summary (v6)".

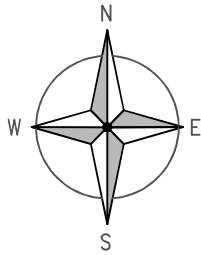

1862 00

1861 00

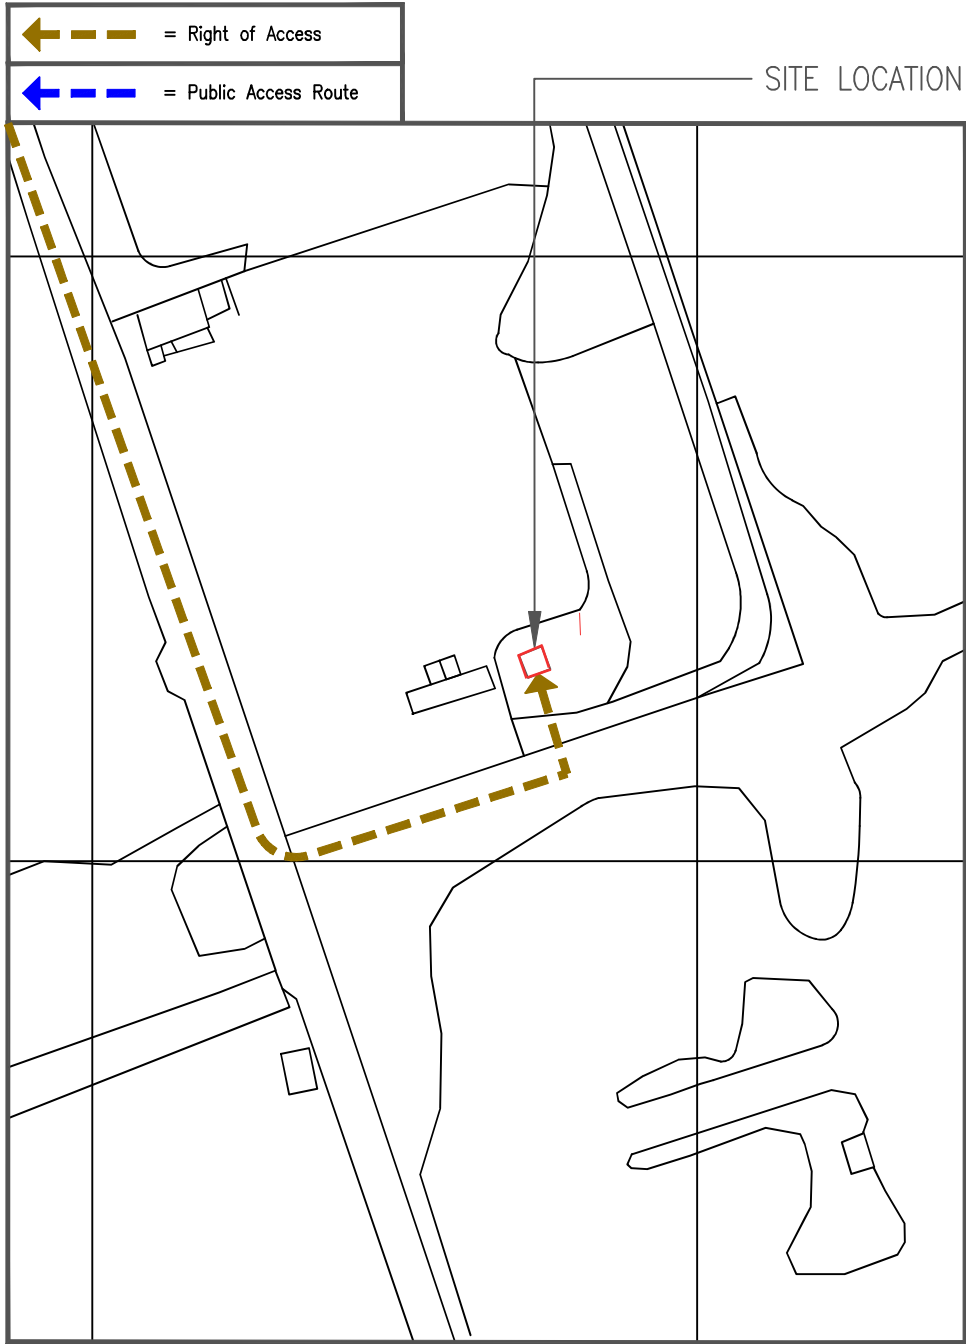


2773 00

2774 00

DETAILED SITE LOCATION
(Scale 1:1250)

Based upon Ordnance Survey map extract
with the permission of the Controller of
Her Majestys Stationery Office.
Crown copyright.
Licence No. 100020449

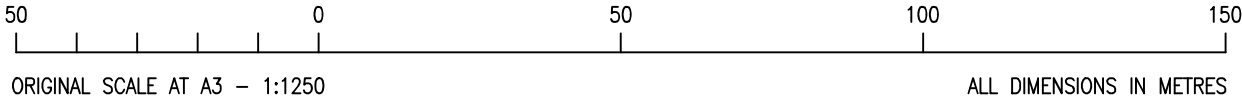

ALL DIMENSIONS ARE IN mm UNLESS NOTED OTHERWISE

N.G.R E: 277373 N: 186133

DIRECTIONS TO SITE:

HEAD SOUTHEAST ON M4, AT JUNCTION 38, TAKE THE
A48 EXIT TO PORT TALBOT/MARGAM 0.3 MILE, AT
MARGAM INTERCHANGE, TAKE THE 4TH EXIT ONTO
MARGAM RD/A48 0.5 MILE, AT THE ROUNDABOUT, TAKE
THE 2ND EXIT ONTO HARBOUR WAY/A4241 1.6 MILE, AT
THE ROUNDABOUT, TAKE THE 2ND EXIT AND STAY ON
HARBOUR WAY/A4241 0.5 MILE, TAKE CENTRAL RD TO
YOUR DESTINATION 2.9 MILE, TURN LEFT TO 0.2 MILE,
TURN LEFT, RESTRICTED USAGE ROAD 0.3 MILE,
CONTINUE ONTO CENTRAL RD 0.2 MILE, TURN RIGHT,
TURN RIGHT 0.3 MILE TURN RIGHT 0.2 MILE, TURN LEFT
0.2 MILE SLIGHT RIGHT 0.5 MILE, TURN LEFT 0.2 MILE,
TURN LEFT 0.2 MILE, TURN RIGHT 0.2 MILE, TURN LEFT
0.1 MILE, TURN RIGHT 0.2 MILE, TURN LEFT,
DESTINATION WILL BE ON THE LEFT

NOTES:

A	First Issue	NAB	BO	29.08.23
REV	MODIFICATION	BY	CH	DATE



Cell Name	Opt.
PORT TALBOT SOUTH TATA STEEL EUROPE	-

Cell ID No		
CORNERSTONE	TEF	VF
N/A	N/A	22642_0

Site Address / Contact Details		
STEEL SERVICE CENTRE MORFA COKE ROAD PORT TALBOT STEELWORKS MARGAM MOORS SA13 2NG		

Drawing Title: SITE LOCATION MAPS				
Purpose of issue: PLANNING				Dwg Rev:
Drawing Number: 100				A
Surveyed By: MITIE		Original Sheet Size: A3		Pack Issue:
Drawn: NAB	Date: 29.08.23	Checked: BO	Date: 29.08.23	A