


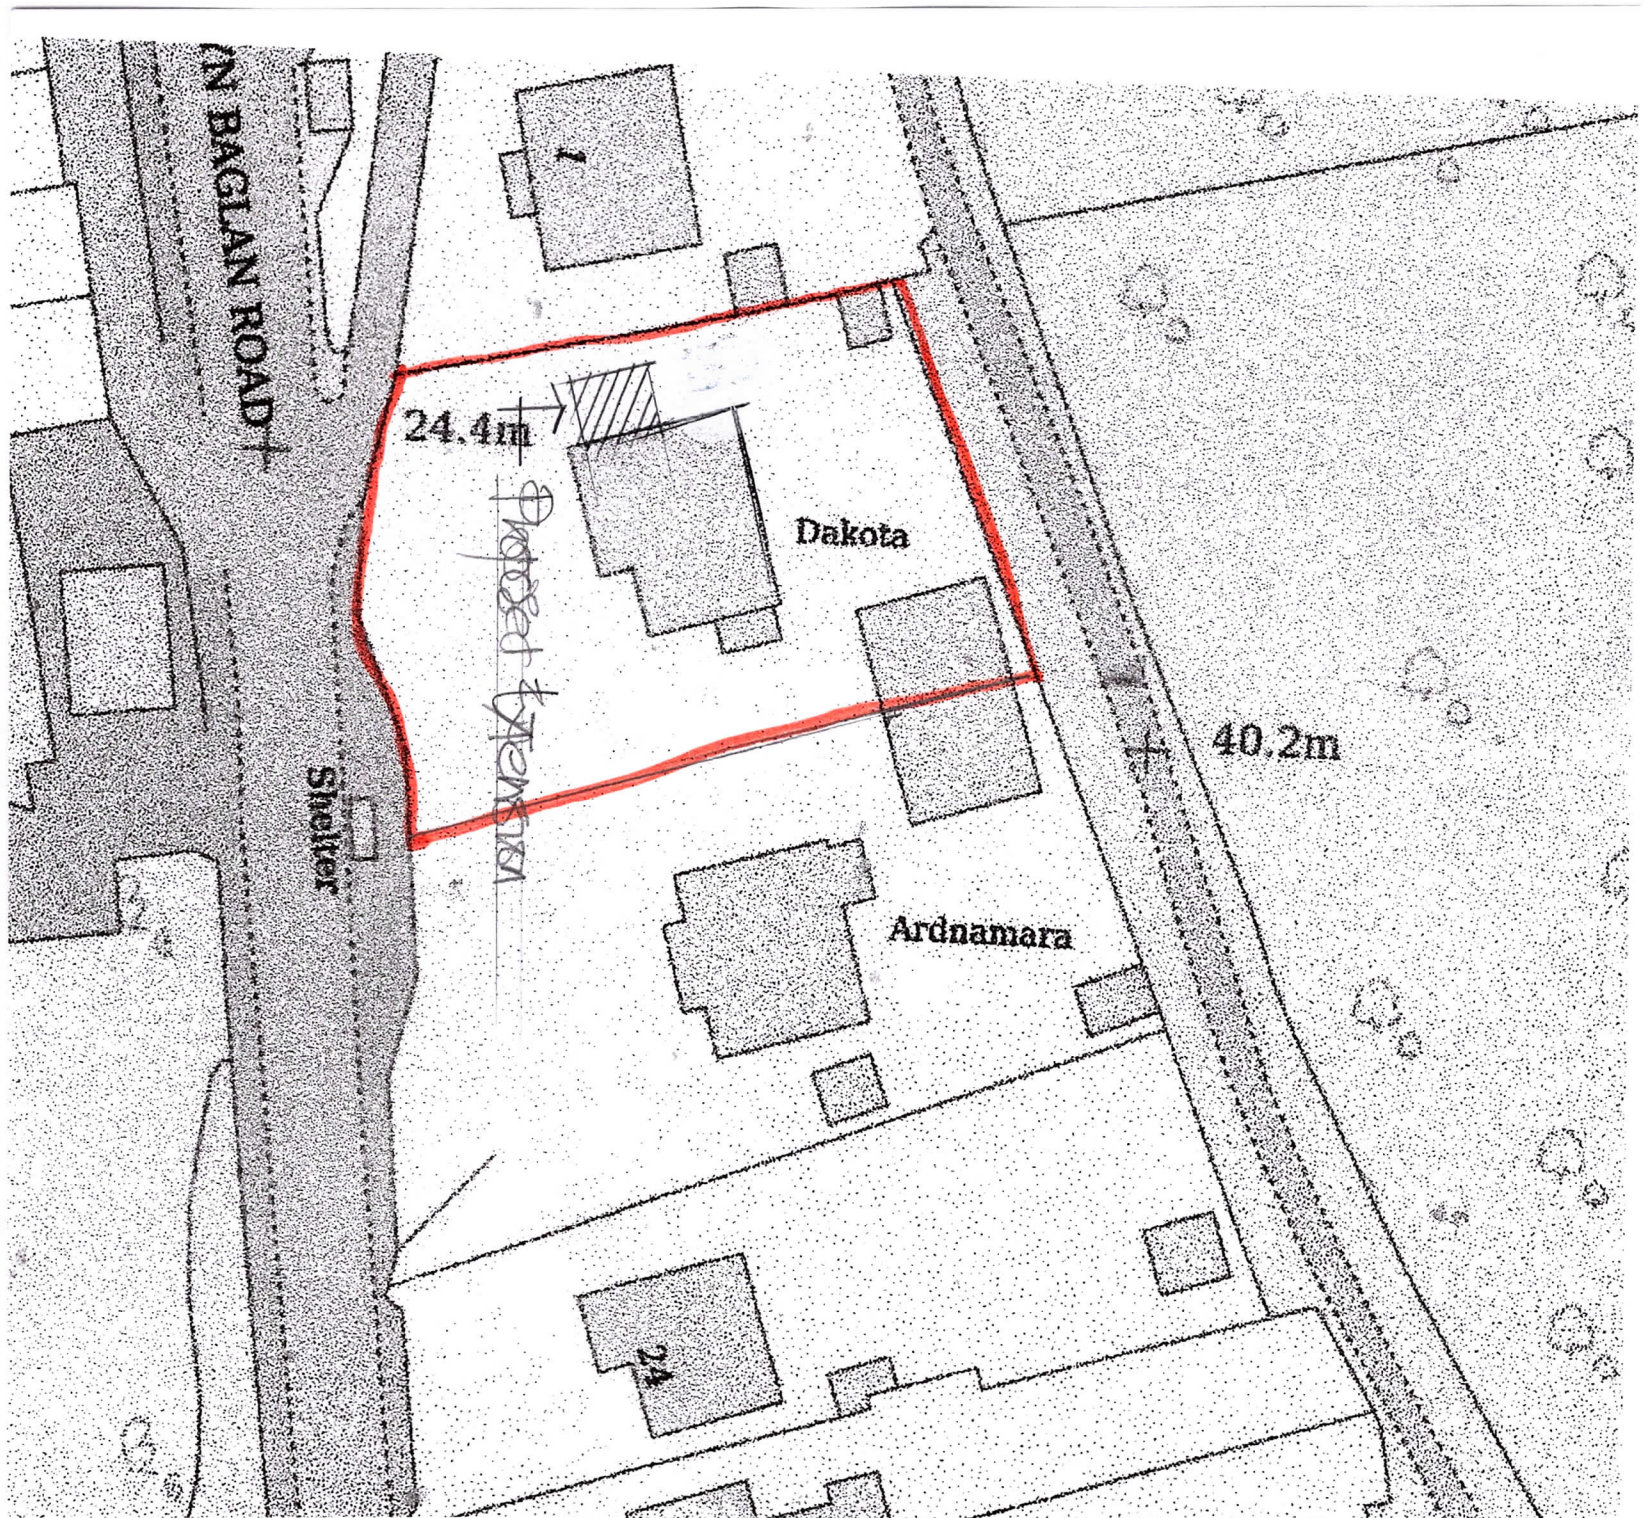

BLOCK PLAN 1:500

DAKOTA PENTWYN BAGLAN ROAD PORT TALBOT SA12 8AH
PROPOSED SIDE EXTENSION
BLOCK PLAN 1:500