


LOCATION PLAN AS EXISTING

Dakota, Pentwyn Baglan Road, Baglan, Port Talbot, SA12 8AH

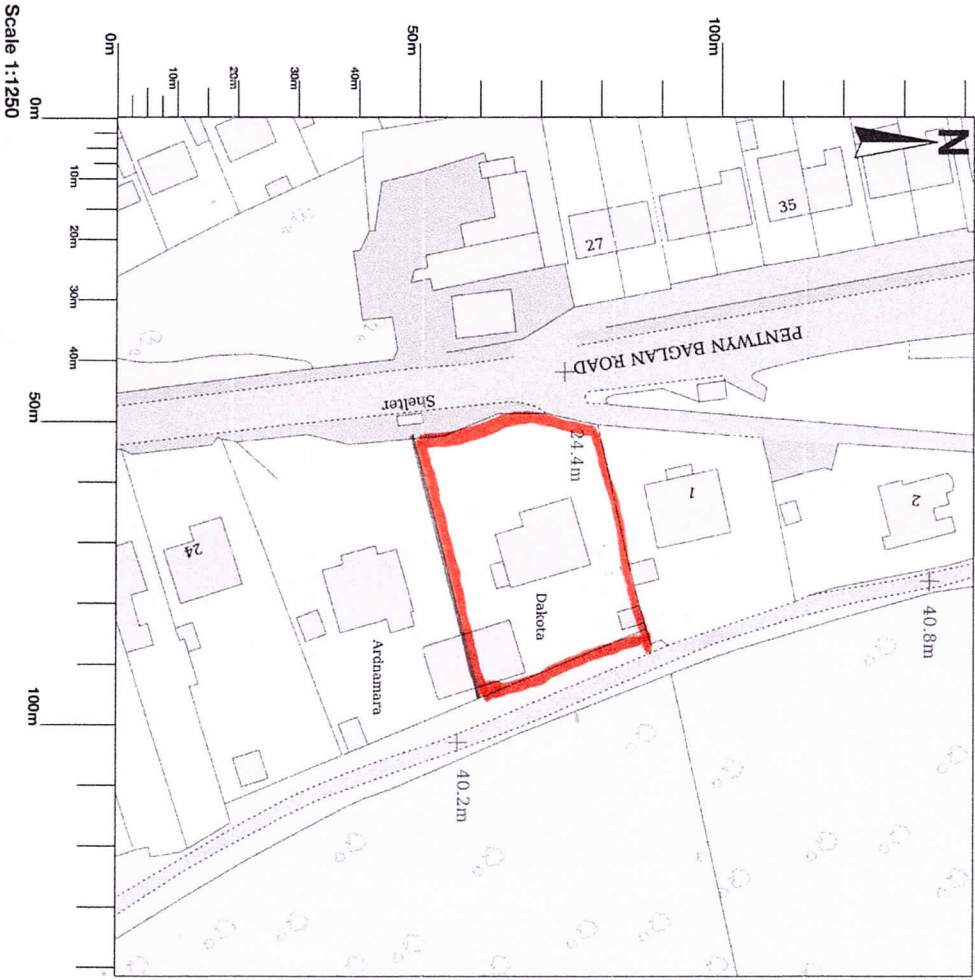


LOCATION PLAN 1:1250

DAKOTA PENTWYN BAGLAN ROAD PORT TALBOT SA12 8AH  
PROPOSED SIDE EXTENSION  
LOCATION PLANS 1:1250

LOCATION PLAN AS PROPOSED

Dakota, Pentwyn Baglan Road, Baglan, Port Talbot, SA12 8AH

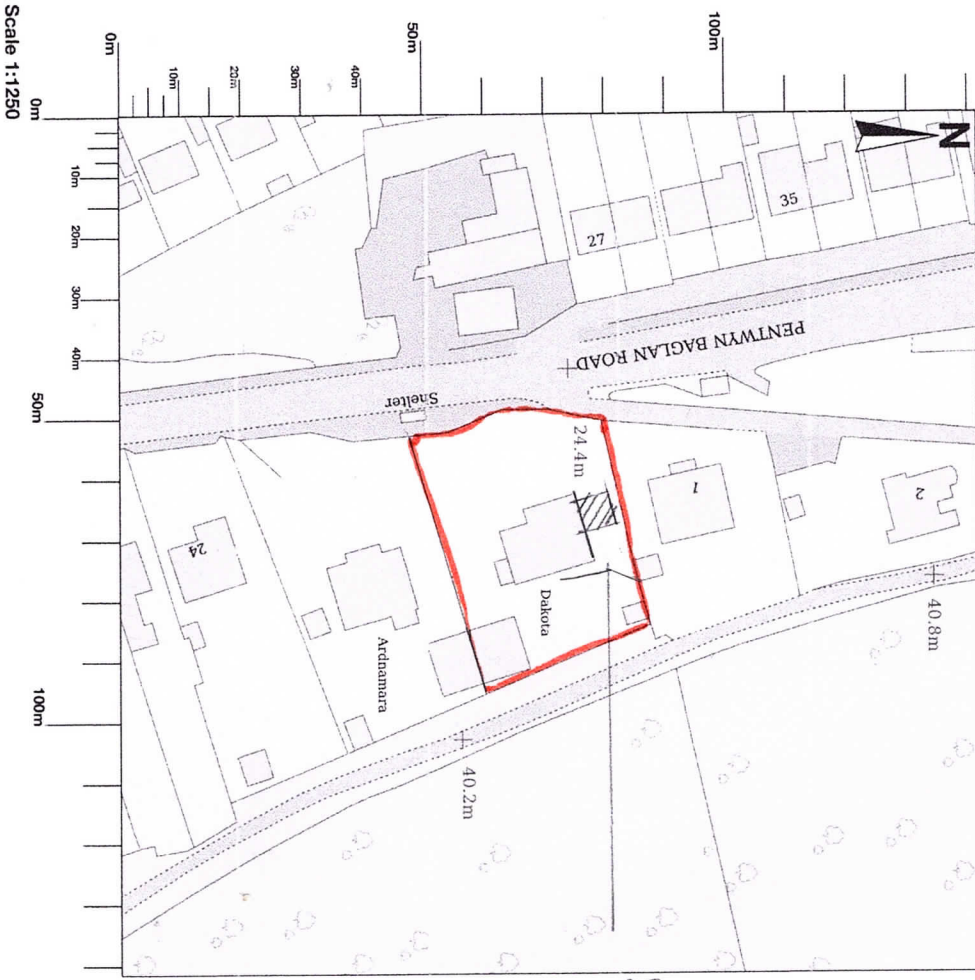

Scale 1:100  
Drg No 001