


Responsibility is not accepted for errors made by others in scaling from this drawing. All construction information should be taken from figured dimensions only.




A3 Original Sheet Size

FINISHES KEY:

- A : NATURAL SLATE ROOF
- B : RENDERED MASONRY
- C : ALUMINIUM SHOPFRONT
- D : SIGNAGE / FASCIA TBA
- E : WHITE UPVC WINDOWS
- F : METAL FRAMED WINDOWS
- G : STEEL SECURITY DOOR

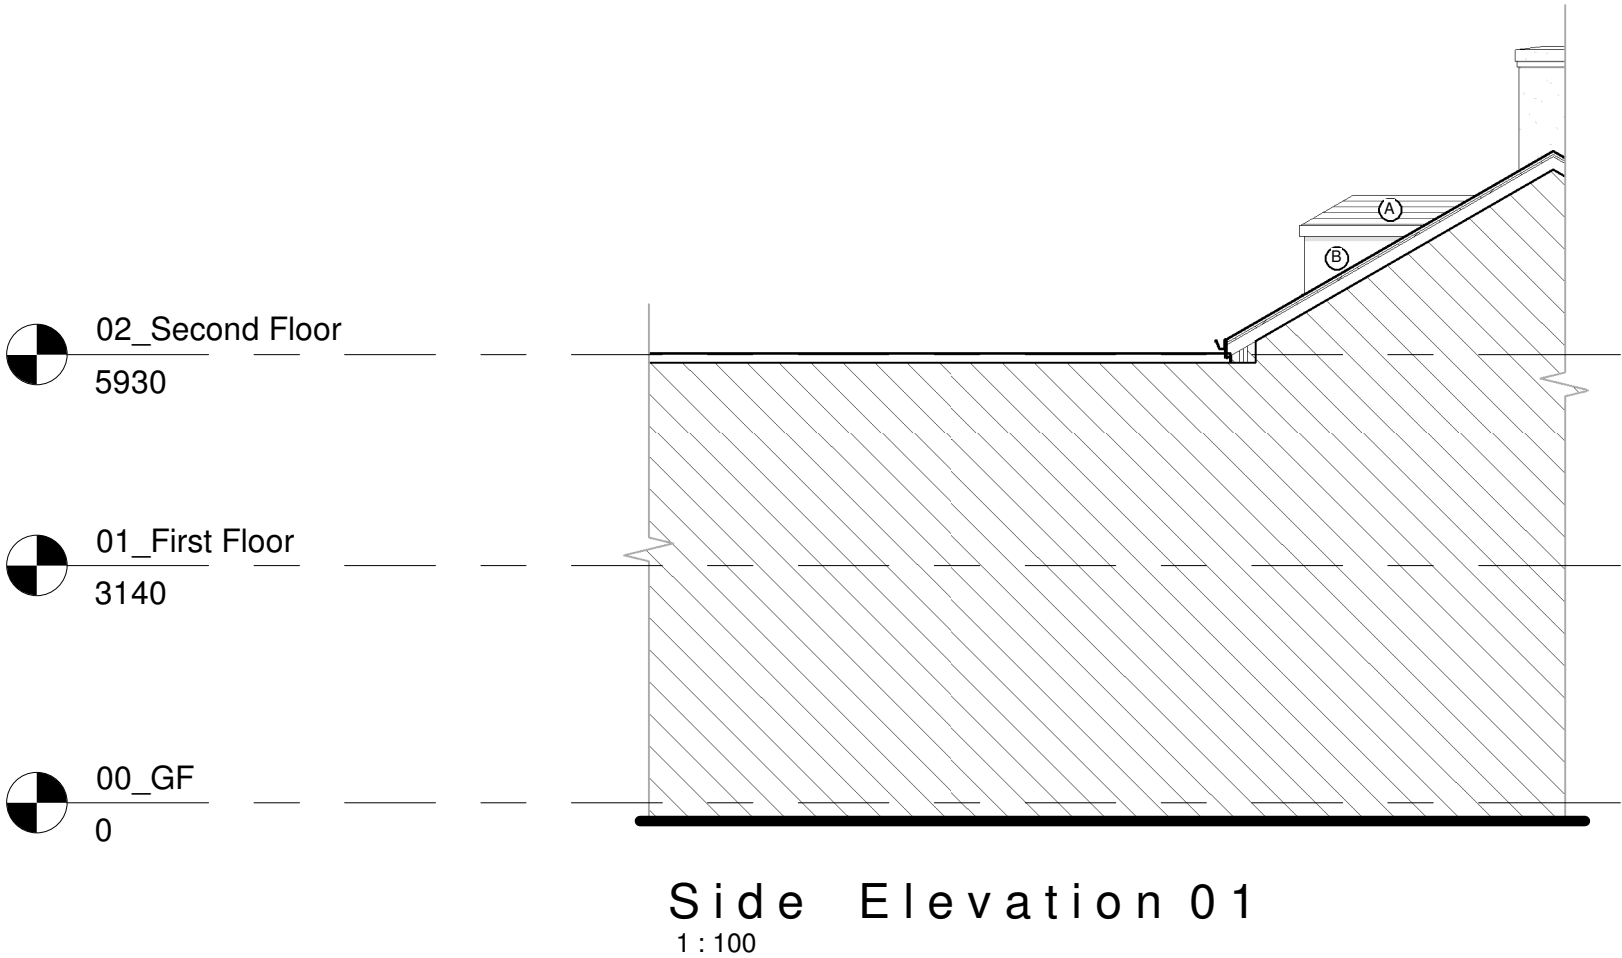

Planning Issue

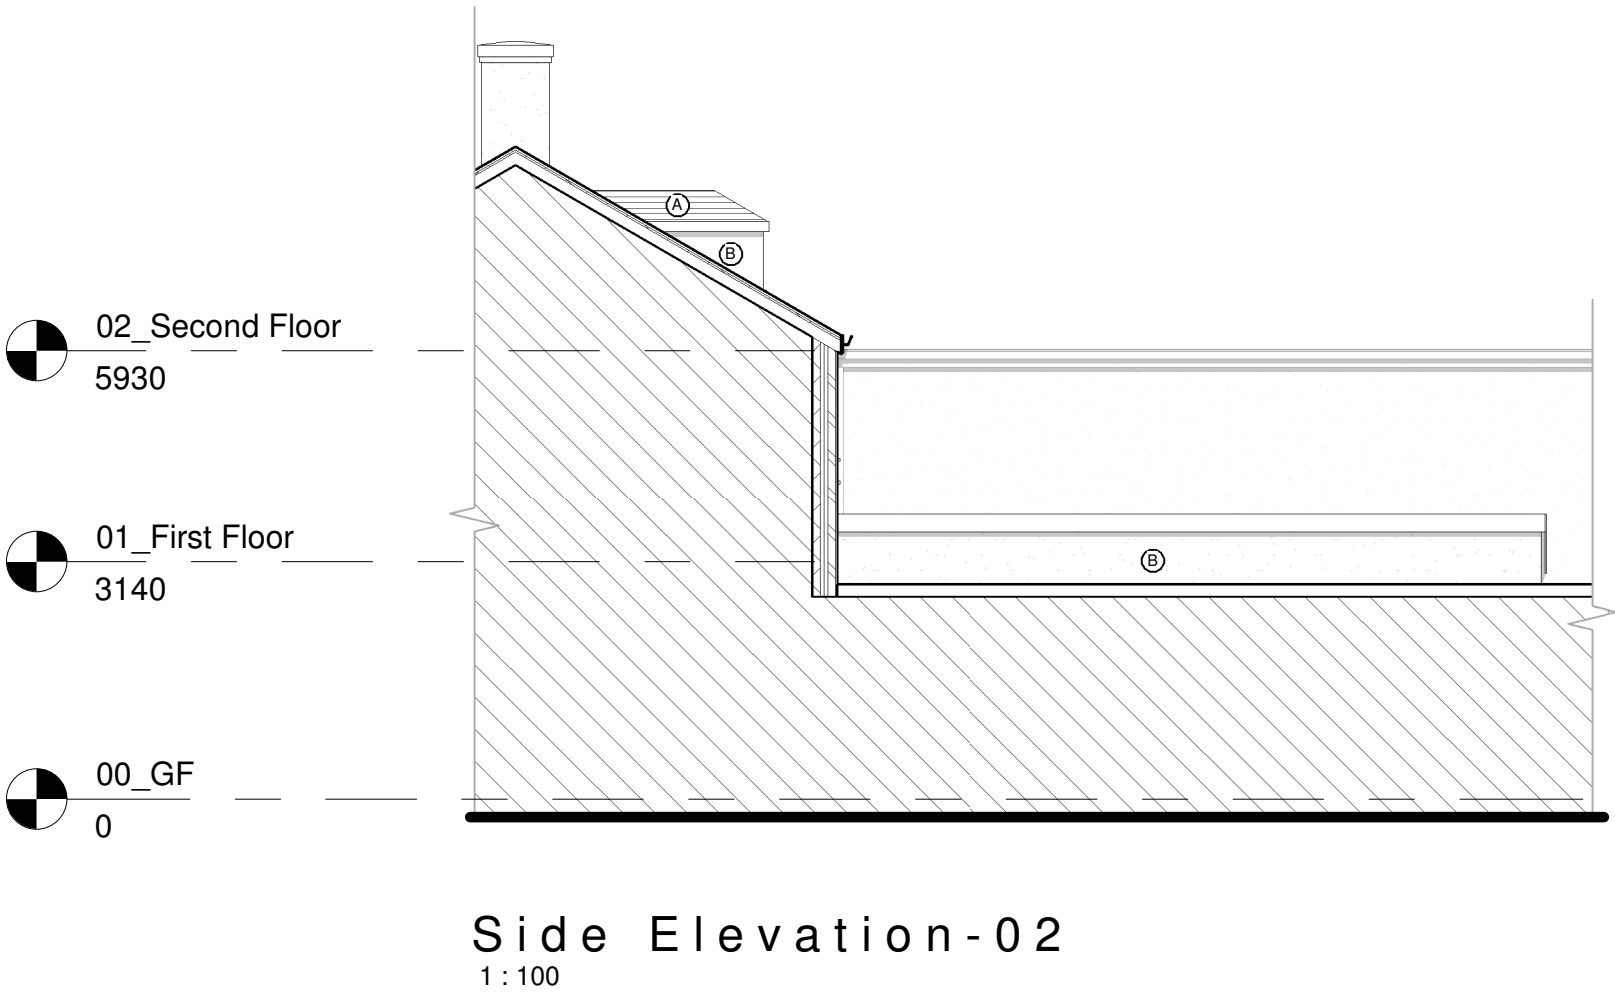

date	rev	name	chk	note
dlp ARCHITECTURE Architectural Design - Feasibility - Planning - Building Control - Construction Details - Sustainable Design Systems House 89 Heol Don Cardiff CF14 2AT T 02920316857 M 07785582007 info@dlparchitecture.co.uk				
PROJECT Demolition of facade and reconstruction of building 30 Queen Street, Neath, SA11 1DL				
DRAWING TITLE Side Elevations as Proposed				
SCALE 1 : 100	DATE 14/02/24	DRAWN BY RJH	CHECKED BY PL	
DRAWING NUMBER P539			REVISION L_111	