



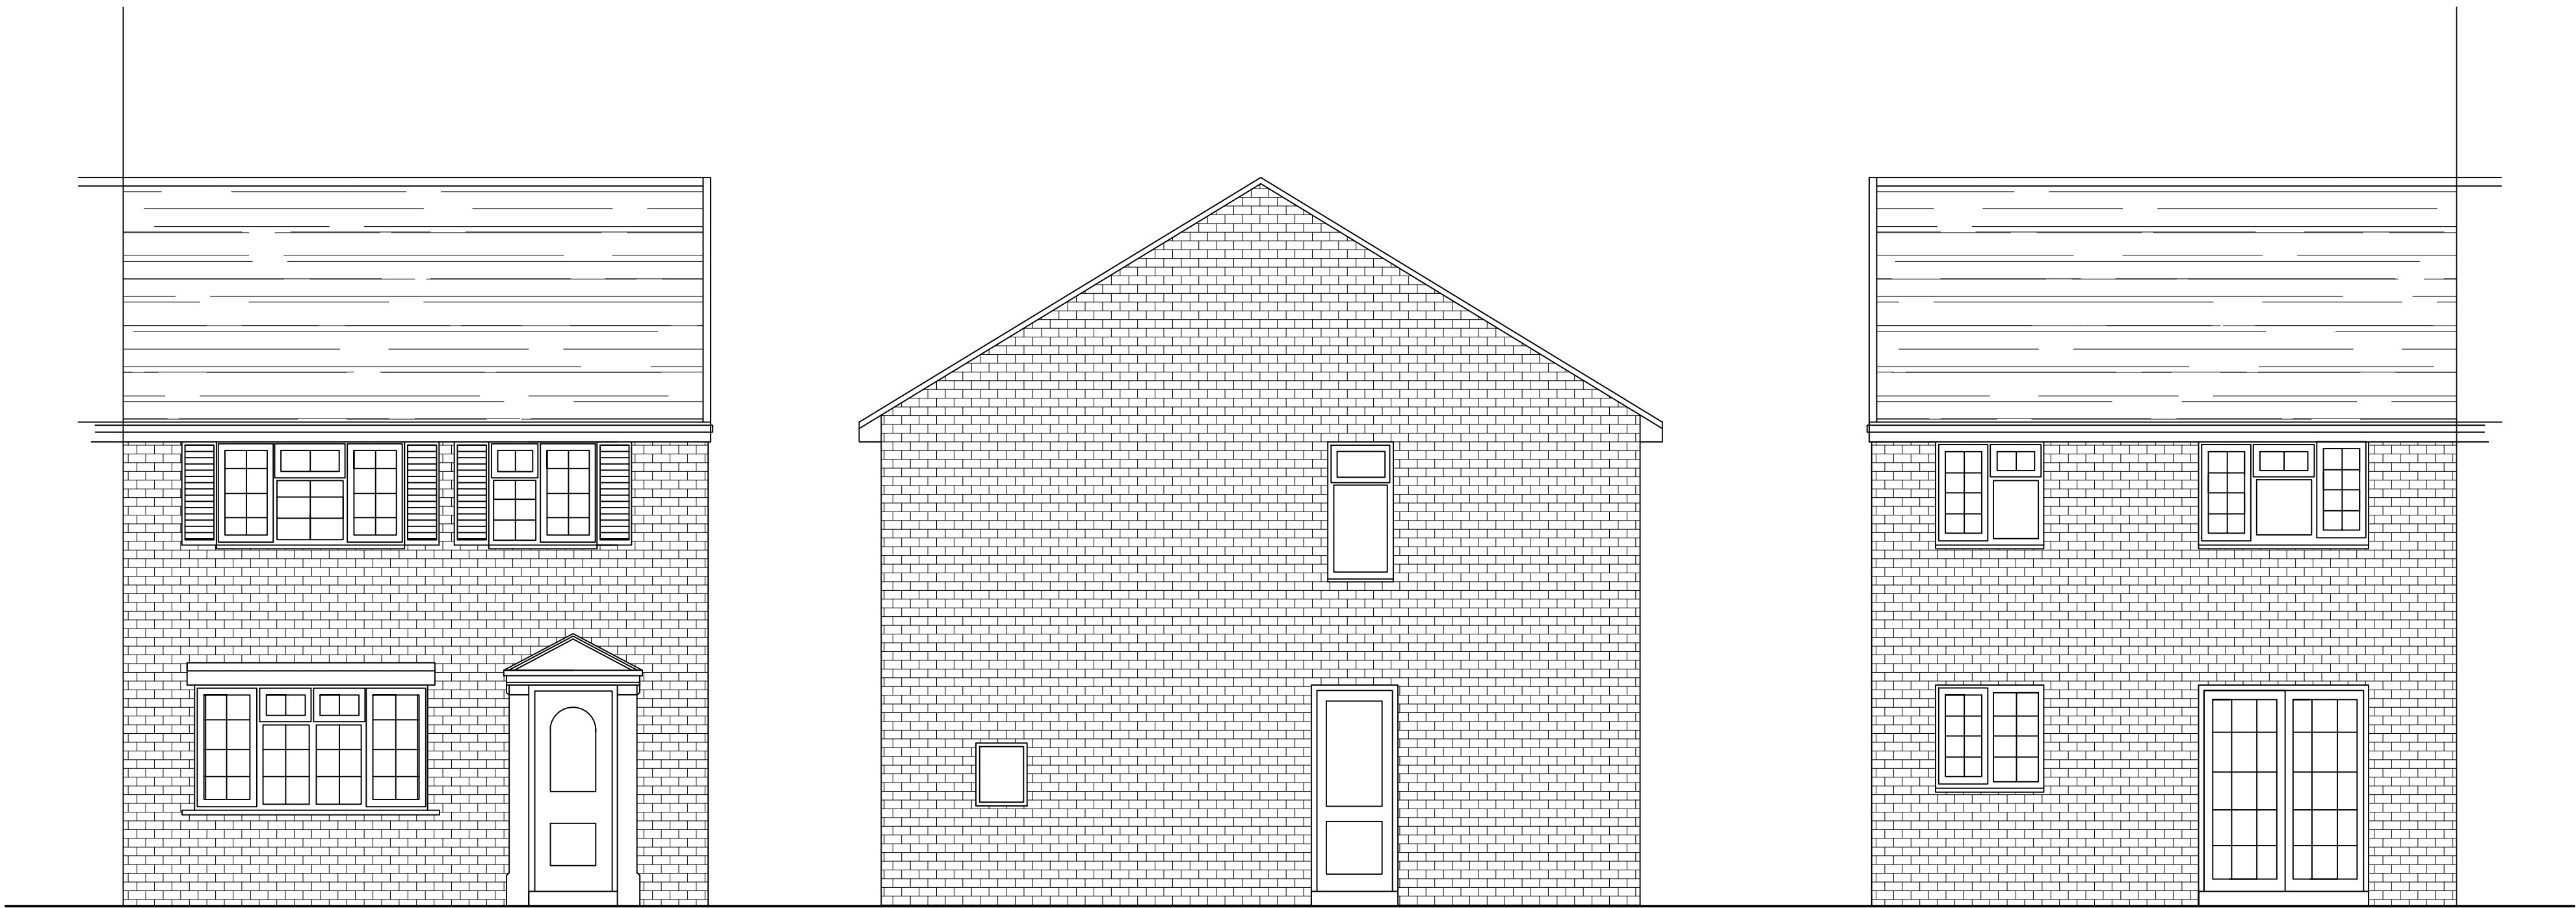

EXISTING FRONT ELEVATION

EXISTING SIDE ELEVATION

EXISTING REAR ELEVATION

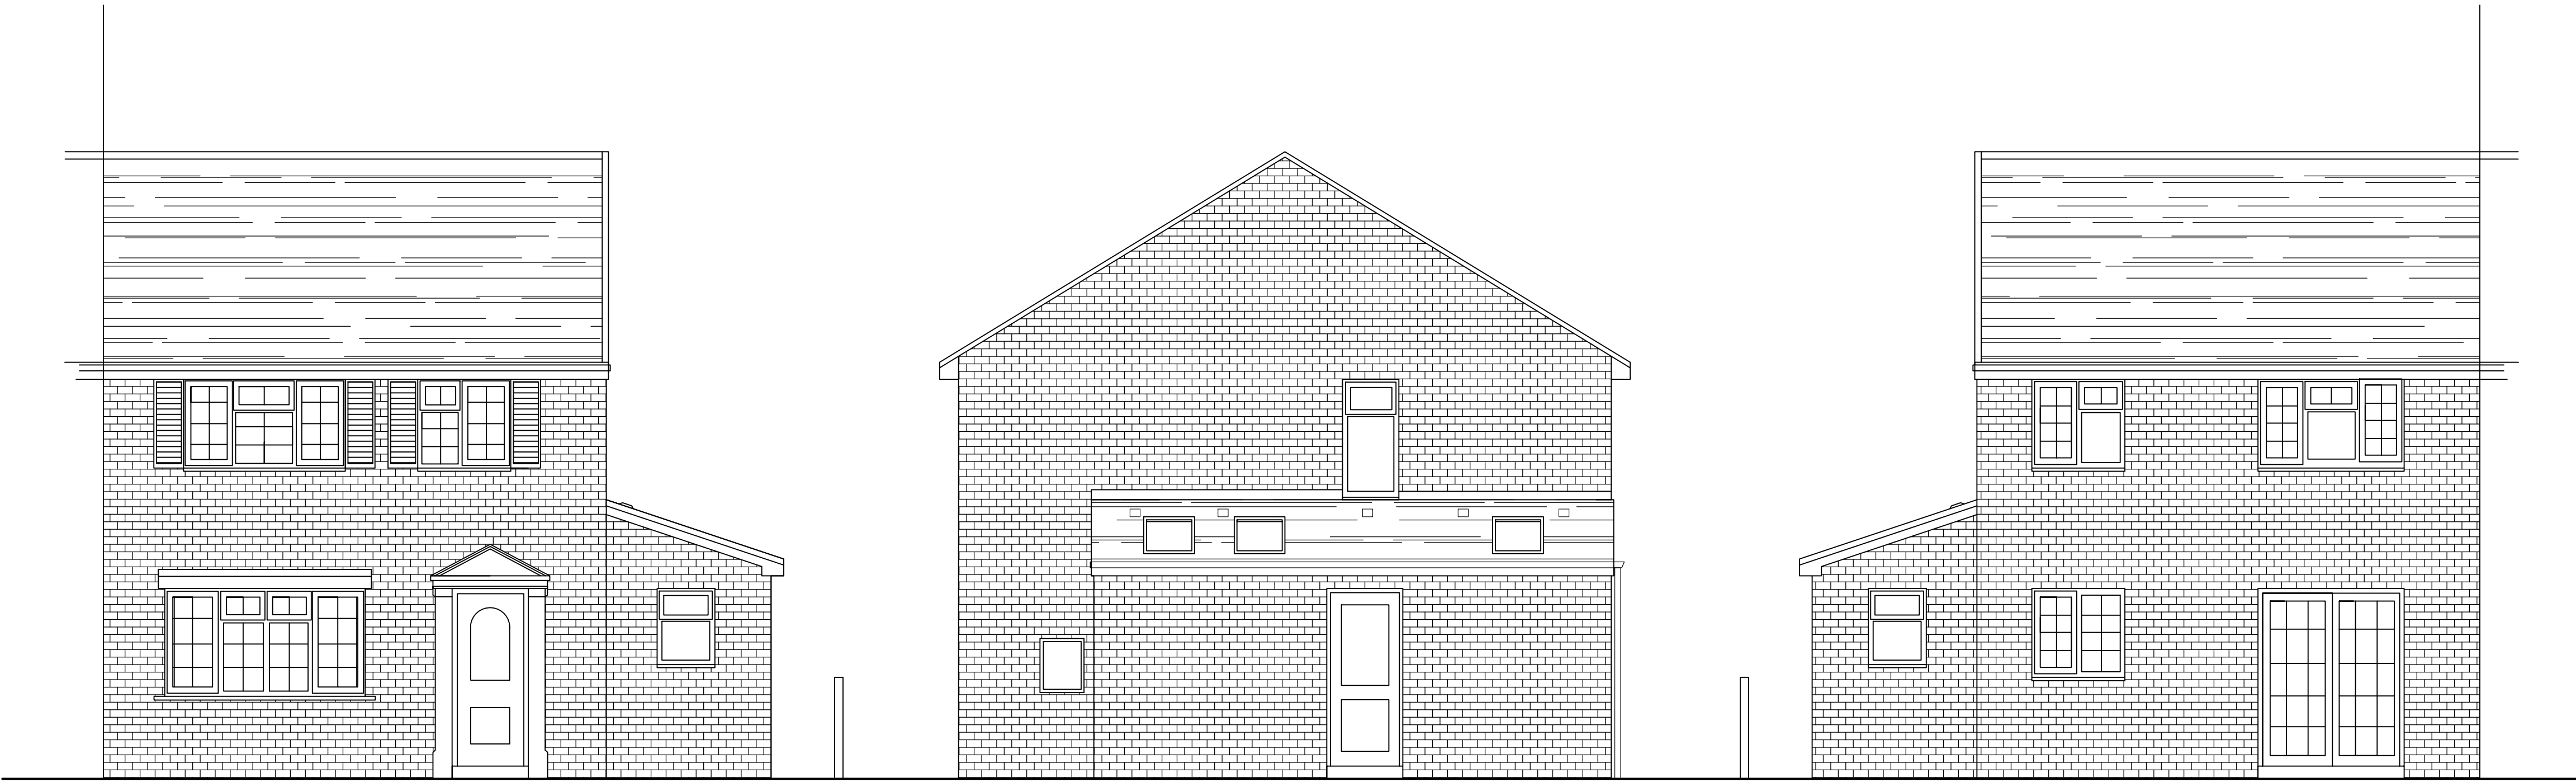

PROPOSED FRONT ELEVATION

PROPOSED SIDE ELEVATION

PROPOSED REAR ELEVATION

General Notes

No.	Revision/Issue	Date

Firm Name and Address

Project Name and Address

EXISTING & PROPOSED
ELEVATIONS
27 WINDSOR VILLAGE
PORT TALBOT

Project	YETI	Sheet
Date	07.03.2024	B-02
Scale	1:50	