


87 VICTORIA GARDENS

GROUND FLOOR

EXISTING LAYOUT

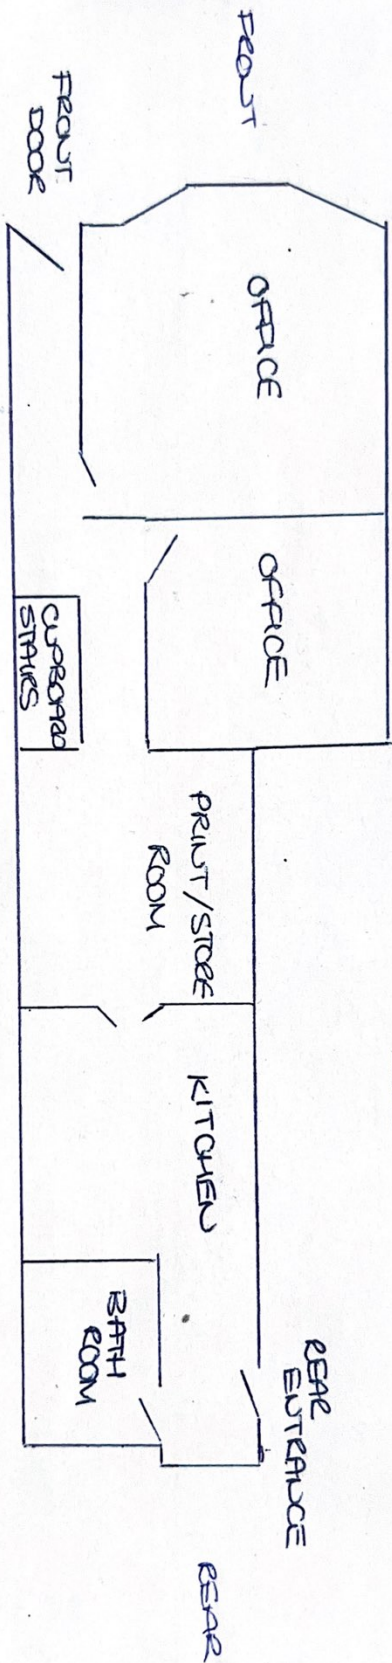

SCALE 1:100

87 VICTORIA GARDENS

GROUND FLOOR

PROPOSED PLAN

