


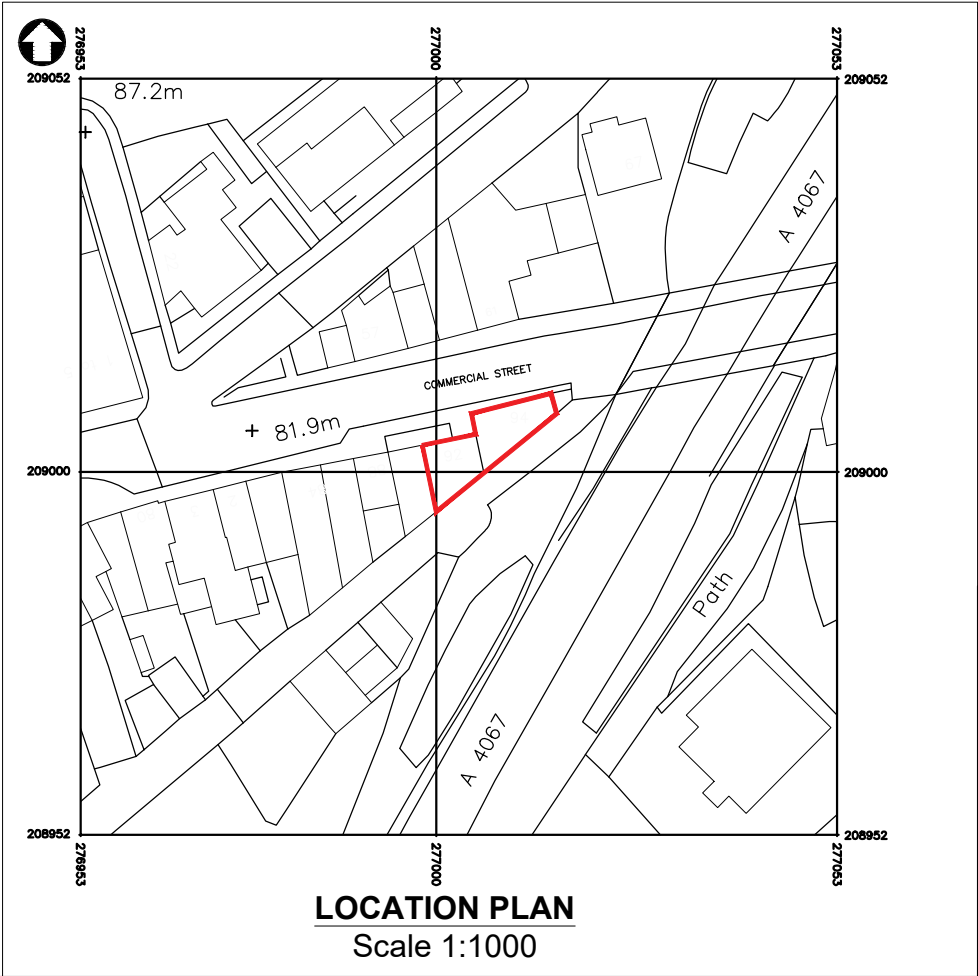

General Notes
Do not scale from this drawing
Dimensions must be checked on site
All site works must be to the current drawing revision

The drawing information must be read
in conjunction with all relevant scheme
drawings, specification and/or schedules
referred to or not.

Dimensions on this drawing are not to be used for
Construction purposes

Serial number: 278697
©Crown copyright and database right 2024
Ordnance Survey licence 100048957
Reproduction in whole or in part is prohibited
without the prior permission of Ordnance Survey.

COMMERCIAL STREET

BLOCK PLAN
Scale 1:100

92/94 Commercial Street,
Ystlyfera
SA9 2HU

Drawing
LOCATION AND BLOCK PLANS

Scale 1:1000, 1:100 @ A3	Date JAN 2024	Drawn by SC Chkd by RB
--------------------------------	------------------	---------------------------------

Drawing No.
24002/LP01

S.Clement
4 Bryngwyn Avenue,
Garden Village,
Swasea
SA4 4EX
Tel. 07842510578