

Project No: RDM0039

Drawing No: 0005

Revision: 6

Date: Dec 2023

Status: PLANNING

Scale: @A2

Drawing Title: EXISTING AND PROPOSED BLOCK PLANS

Client: Mark Thomas

Project Name: Alnon Baptist Church

Revisions:

Rev	Date	Description
6	12.03.2024	WC block amended to suit boundary line

REGENERATION DESIGN & MANAGEMENT LTD

renovating our future

Tel:07749 839008

www.r-dm.co.uk



BIRD BOX

Images of the Bat and Bird boxes illustrated are for illustration only. The options may be same or similar provided. However, final products will be fit for their intended purpose.




BAT BOX



BOUNDARY WALL TYPE 6:



BOUNDARY WALL TYPE 5:

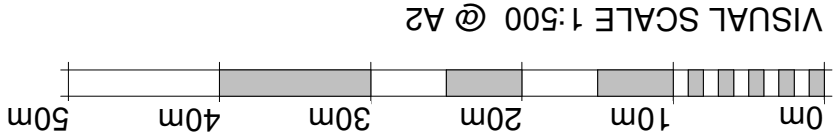

VISUAL SCALE 1:500 @ A2



BOUNDARY WALL TYPE 4:



BOUNDARY WALL TYPE 2 & 3:

BOUNDARY WALL TYPE 2

BOUNDARY WALL TYPE 2 & 3:



BOUNDARY WALL TYPE 1:



EXISTING / PROPOSED BOUNDARY MATERIALS

BOUNDARY TYPE 1: Low level masonry approx 700mm high

BOUNDARY TYPE 2: Decorative hedge row approx 1.5m high

BOUNDARY TYPE 3: Vertical painted metal railings approx 1.8m high

BOUNDARY TYPE 4: Masonry wall to approx 1.7m with timber boarding above approx 600mm giving an overall approx height of 2.3m (wall to be extended to suit new proposed extension)

BOUNDARY TYPE 5: Mid height masonry wall approx 900mm high

BOUNDARY TYPE 6: Timber featherboard fence approx 1.8m high

BOUNDARY 7: Existing masonry building wall, extended to match new arrangement

BOUNDARY 8: New wall to extension

BOUNDARIES TO REMAIN GENERALLY UNCHANGED WITH EXCEPTION TO THE REAR BOUNDARY FENCELINE BEING EXTENDED TO ACCOMMODATE CUT BACK EXTENSION

LANDSCAPING MATERIALS TO REMAIN UNCHANGED

