


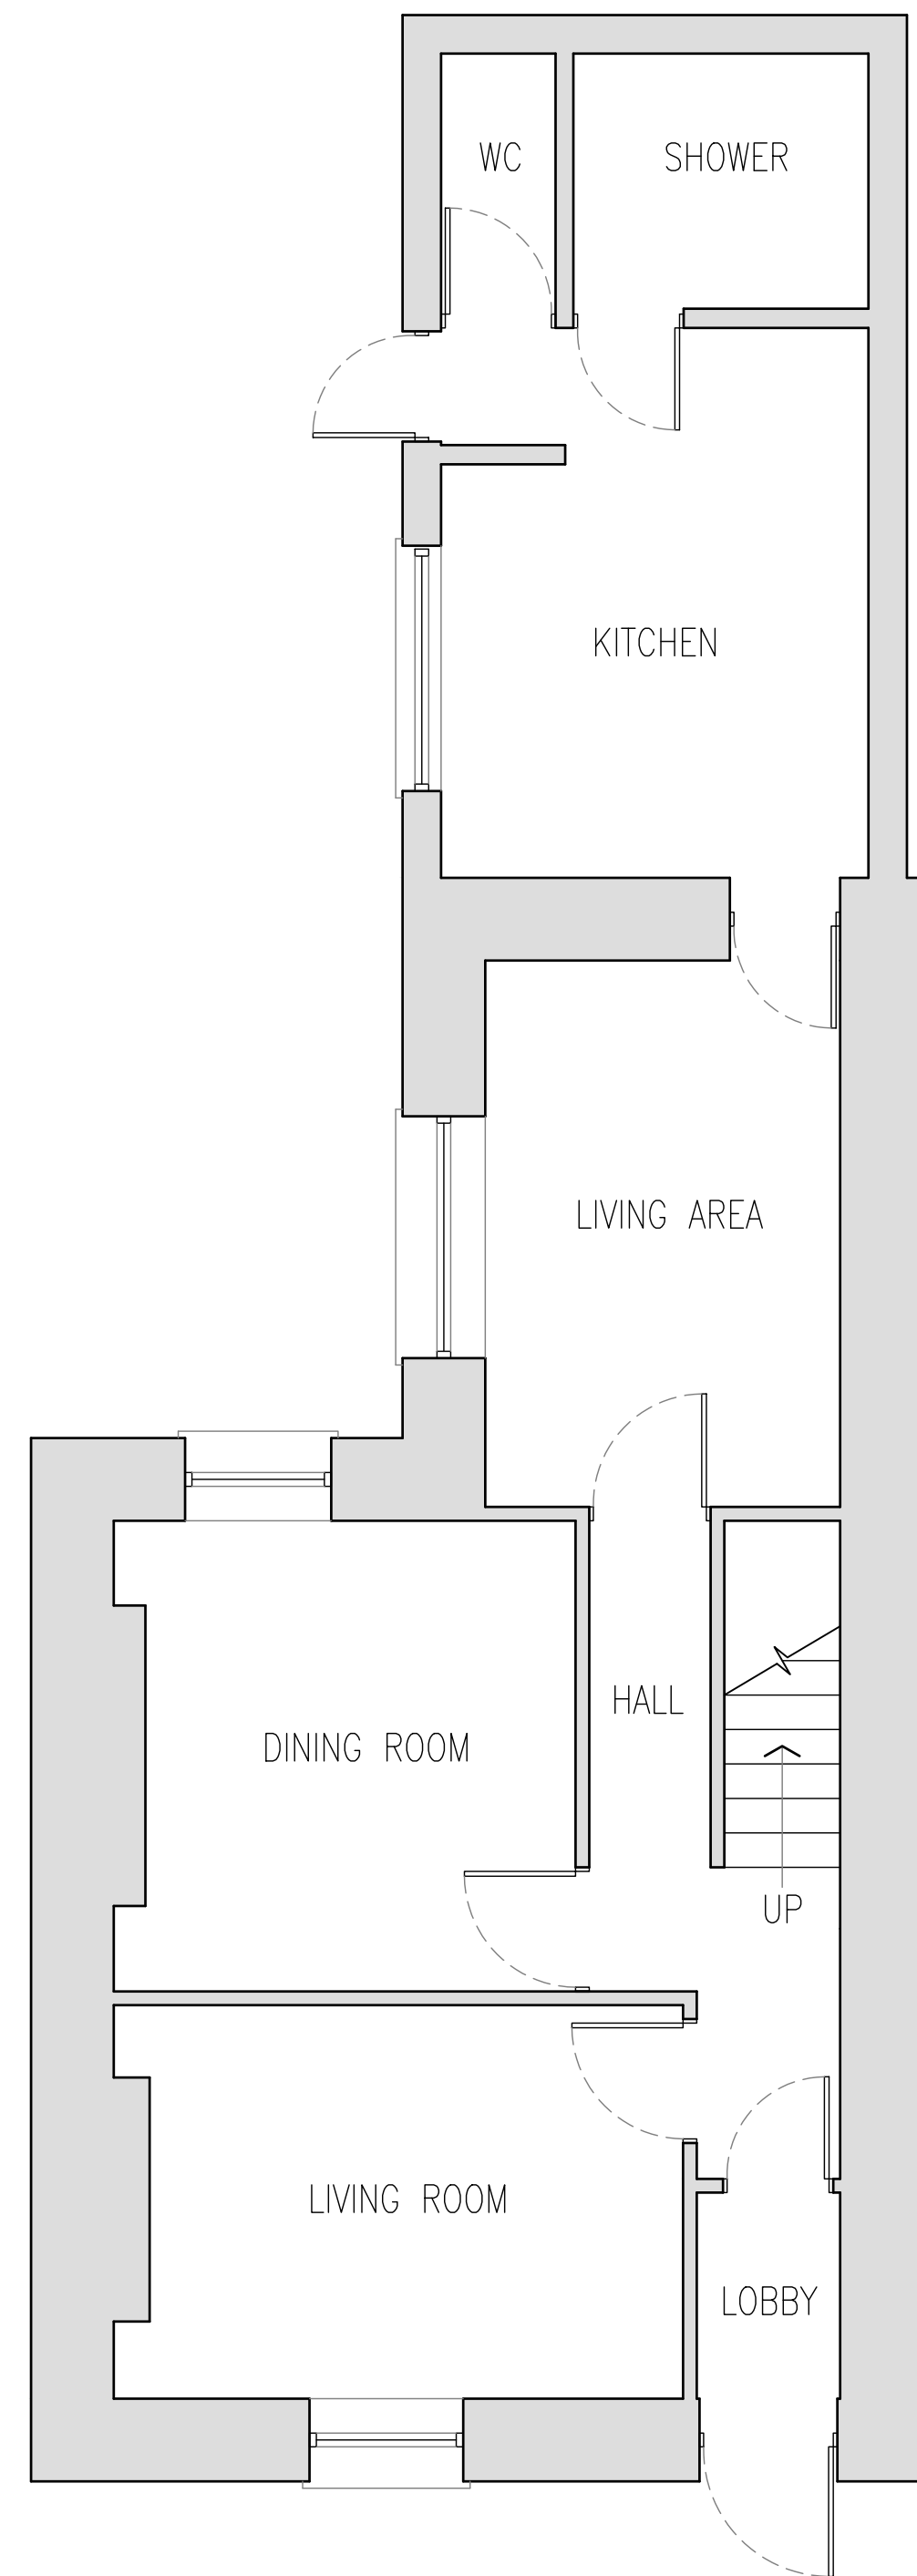


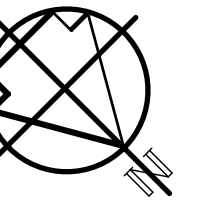


EXISTING PLAN
GROUND FLOOR
SCALE 1:50 ● A1

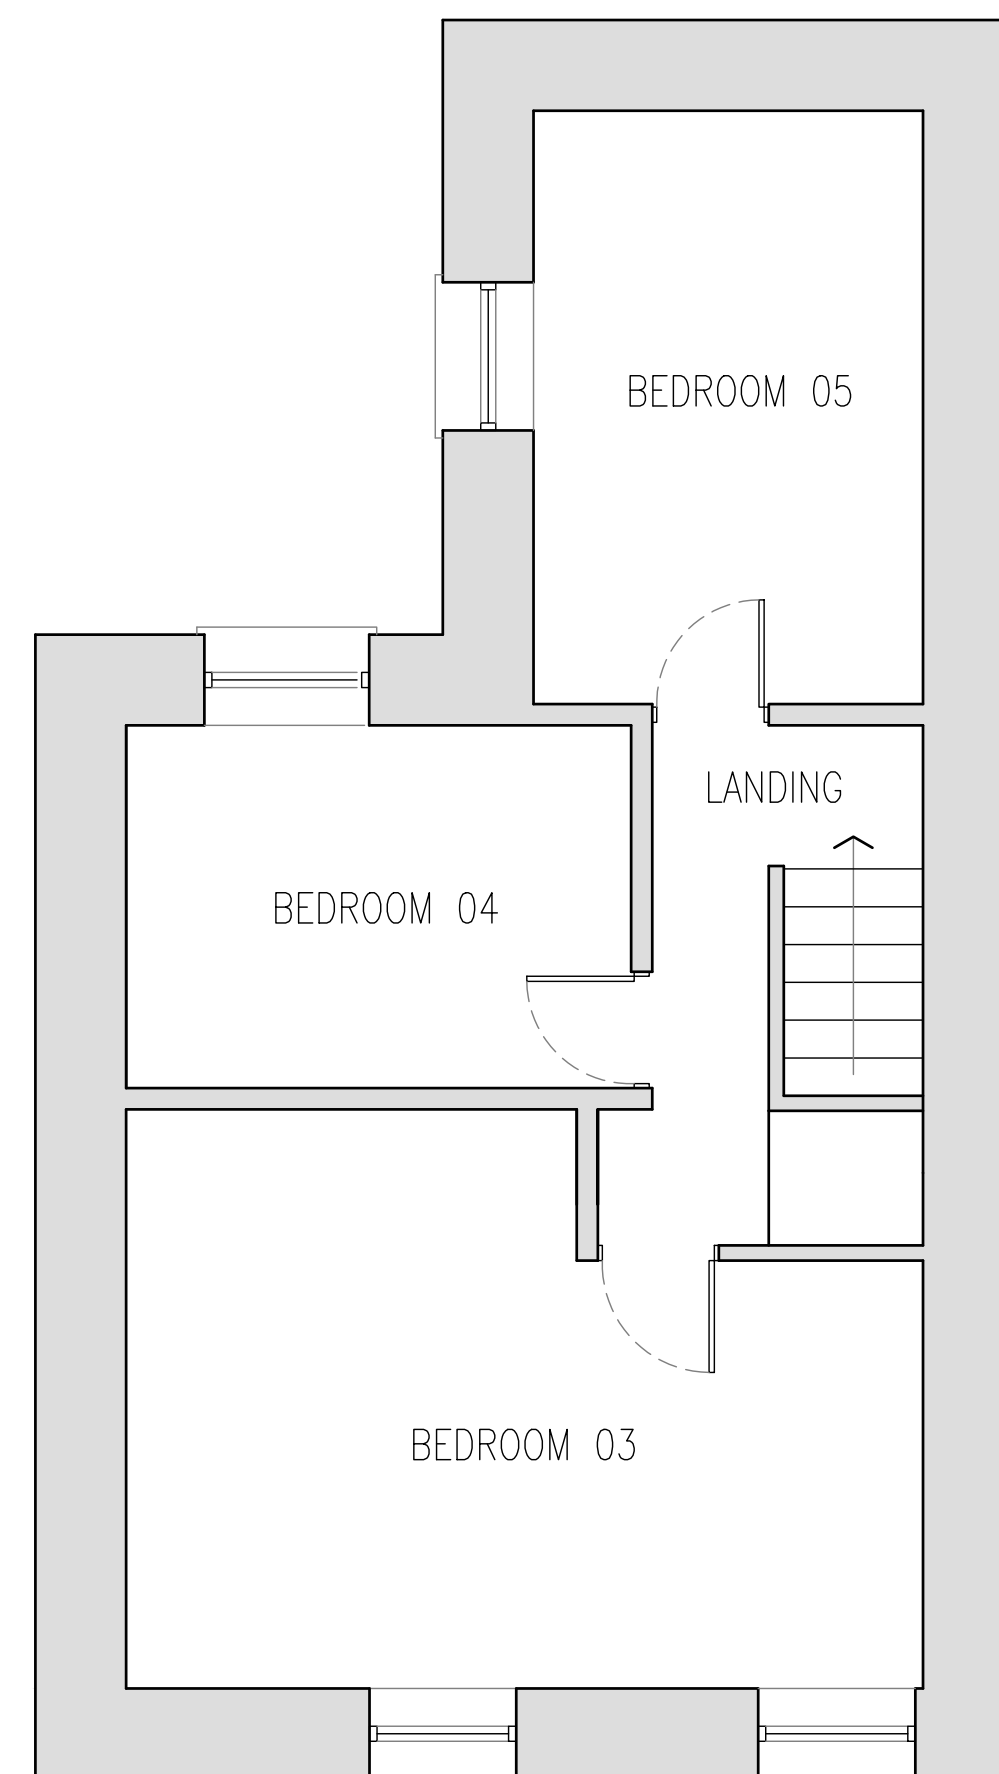

EXISTING PLAN
FIRST FLOOR
SCALE 1:50 ● A1

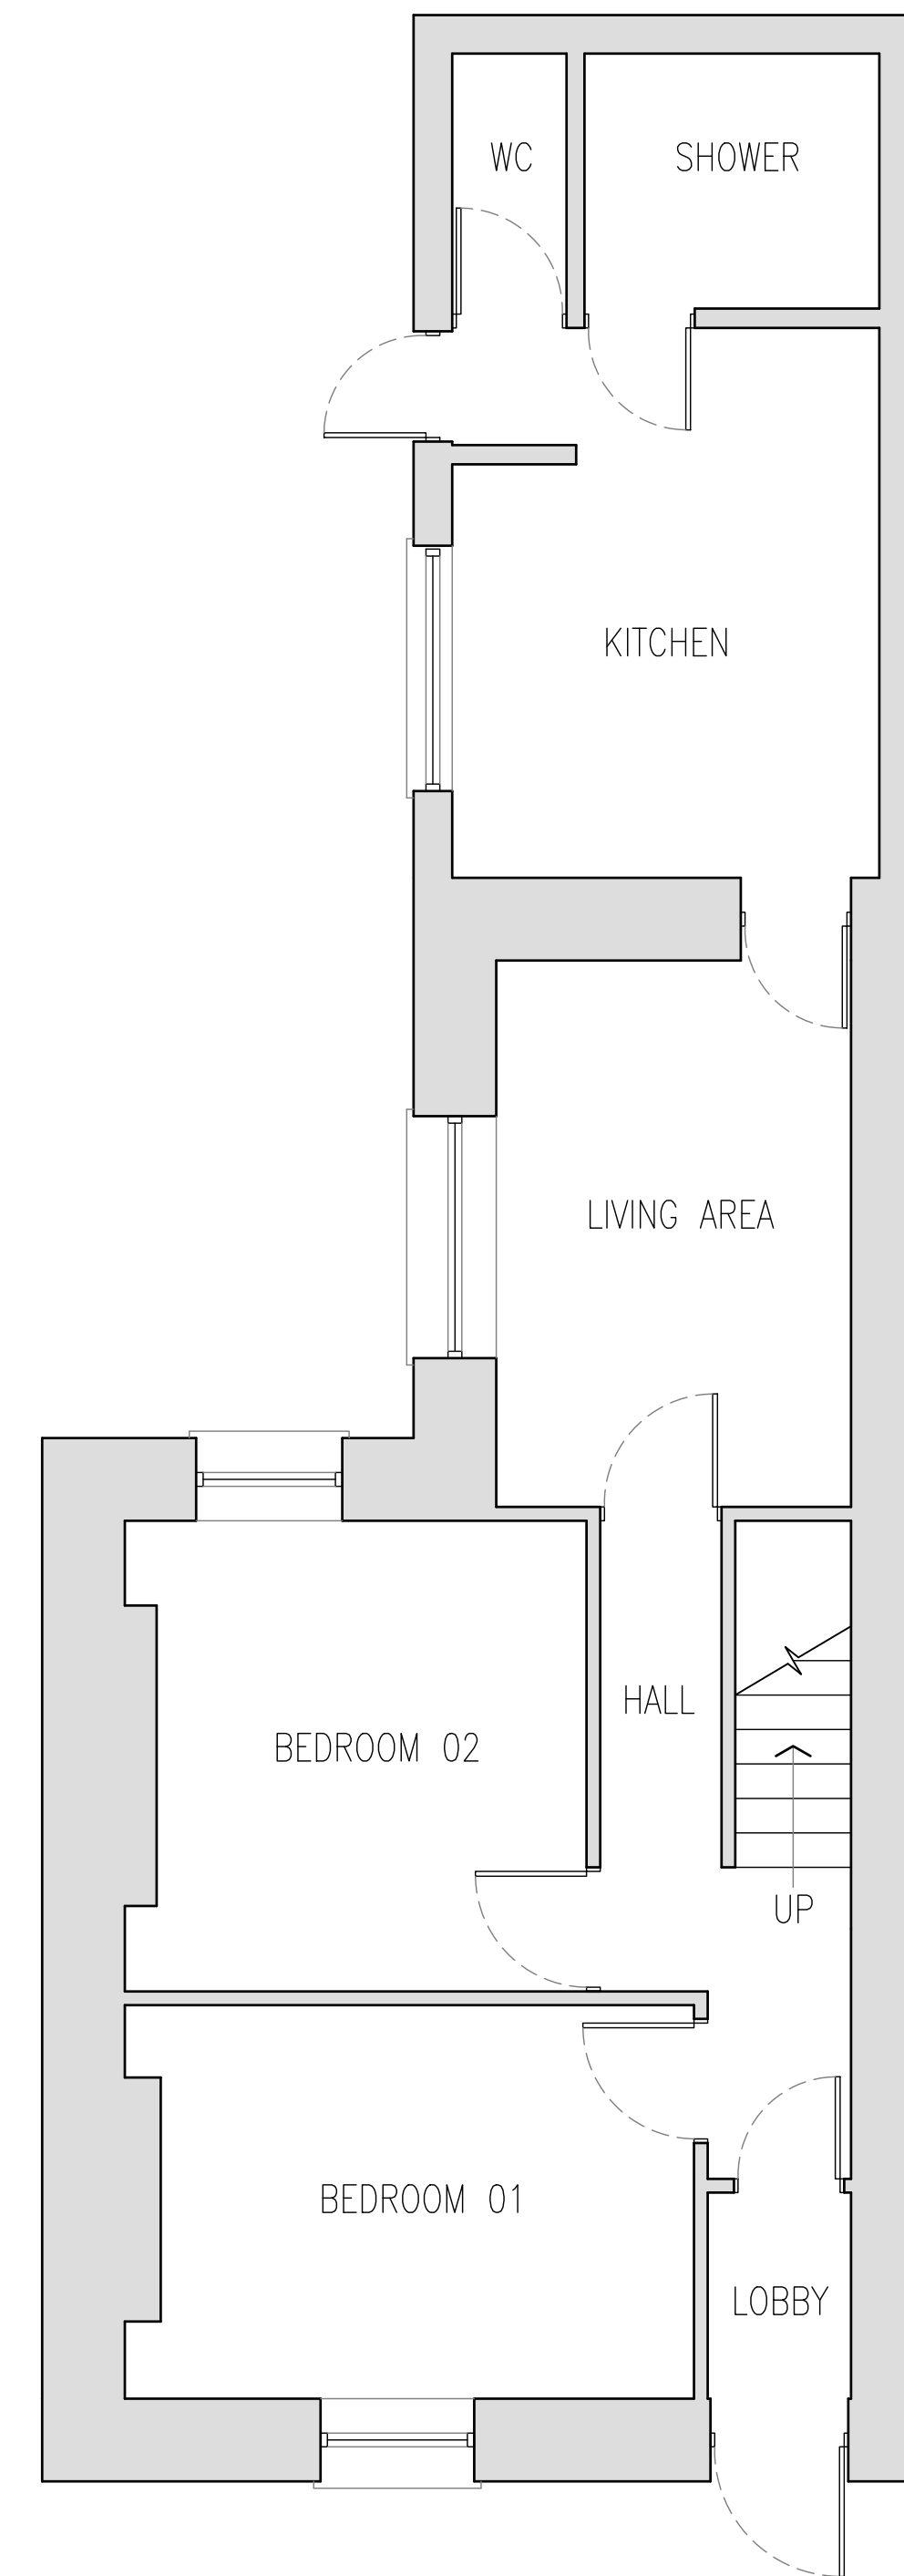

PROPOSED PLAN
GROUND FLOOR
SCALE 1:50 ● A1

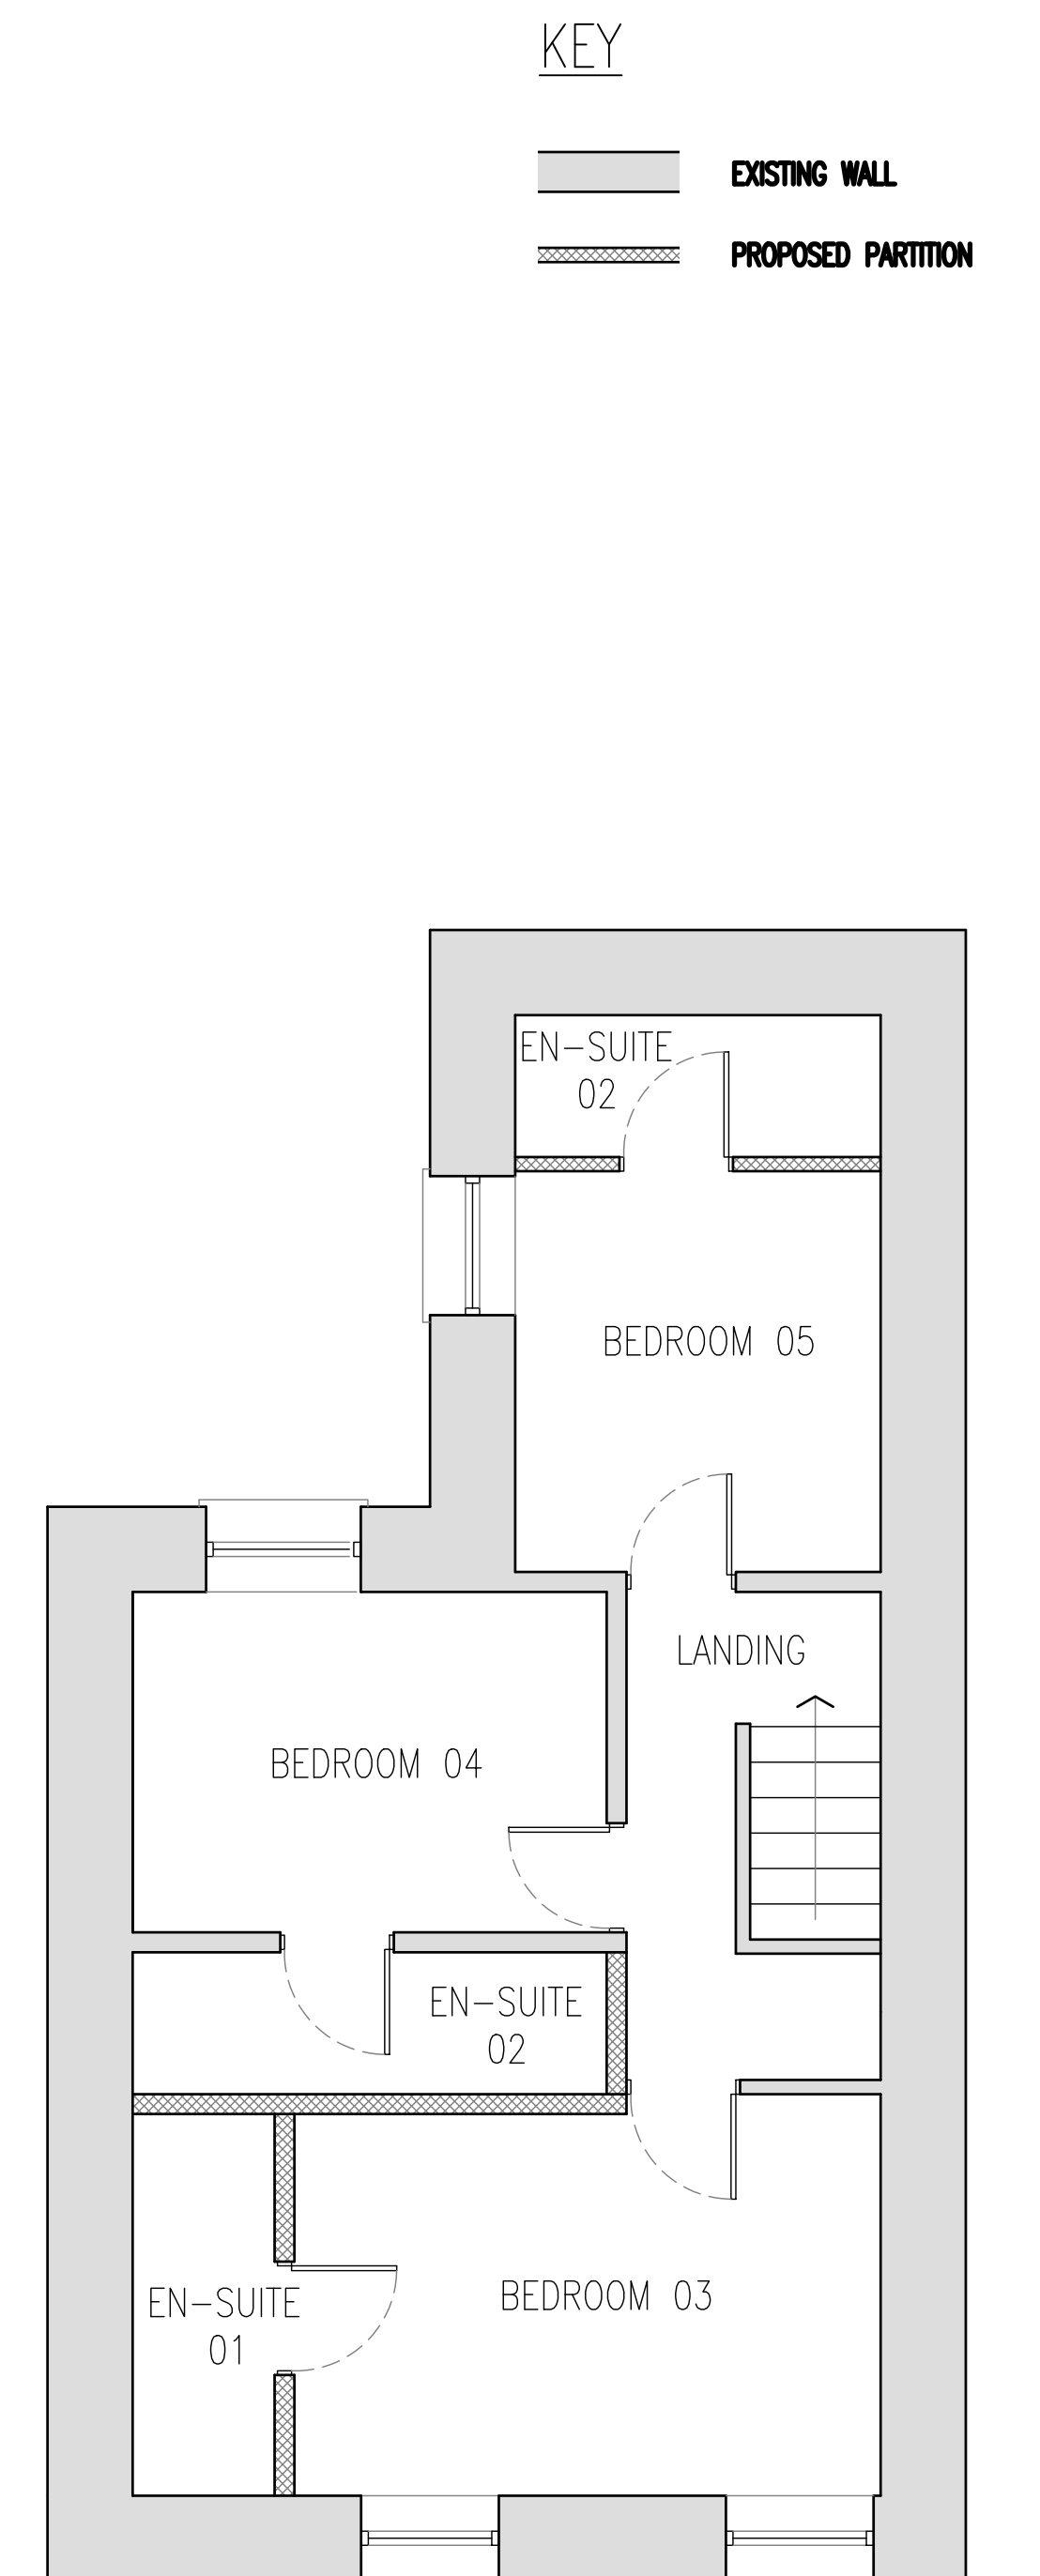

PROPOSED PLAN
FIRST FLOOR
SCALE 1:50 ● A1

16 CWRT - UCHA TERRACE,
PORT TALBOT
SA13 1LD

EXISTING & PROPOSED
GROUND FLOOR & FIRST FLOOR