


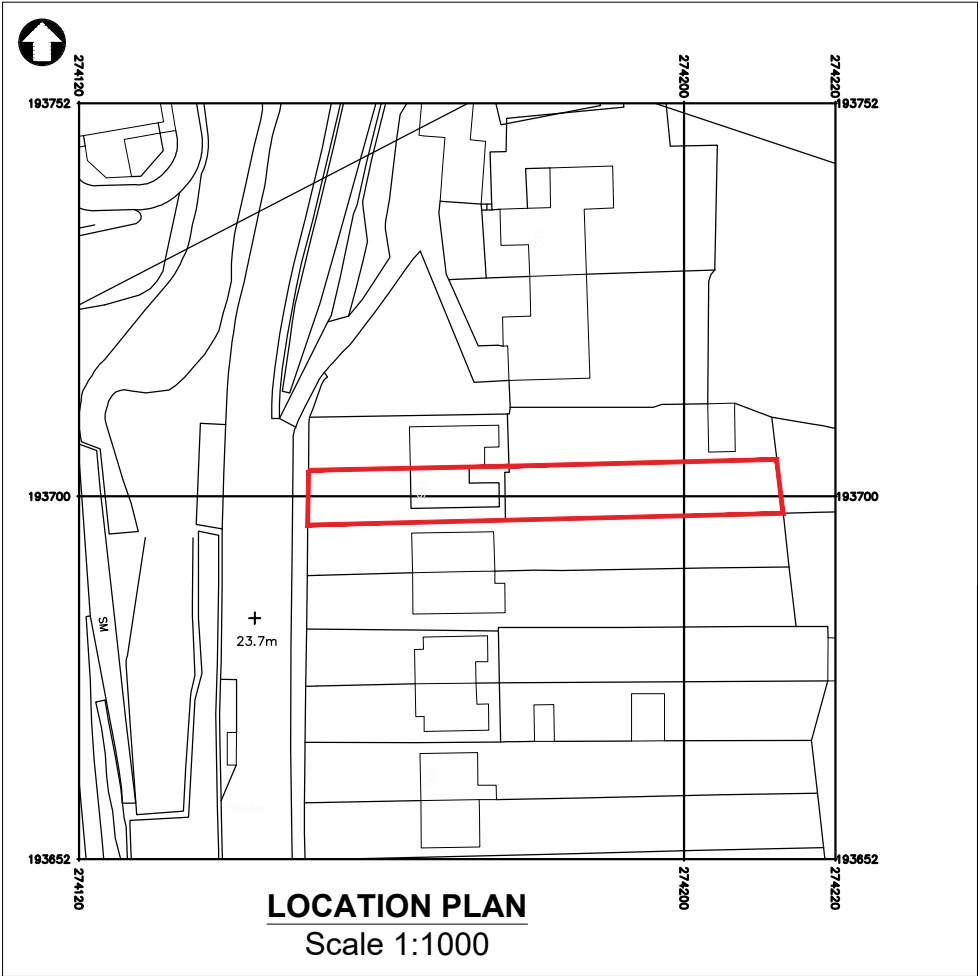

Serial number: 277678
© Crown copyright and database right 2024
Ordnance Survey licence 100048957
Reproduction in whole or in part is prohibited
without the prior permission of Ordnance Survey.

General Notes
Do not scale from this drawing
Dimensions must be checked on site
All site works must be to the current drawing revision

The drawing information must be read
in conjunction with all relevant scheme
drawings, specification and/or schedules
referred to or not.

Dimensions on this drawing are not to be used for
Construction purposes

RECYCLING BIN AREA

WASHING LINE

PROPOSED BIKE SHED
1.05m x 2.10 x 1.30m

Rev A March 2024 Minor amendment

116 Old Road,
Baglan
SA12 8LL

Drawing
LOCATION AND BLOCK PLANS

Scale
1:1000,
1:100 @ A3

Date
JAN 2024

Drawn by SC
Chkd by RB

Drawing No.
24001/LP01

S.Clement
4 Bryngwyn Avenue,
Garden Village,
Swasea
SA4 4EX
Tel. 07842510578

BLOCK PLAN
Scale 1:100