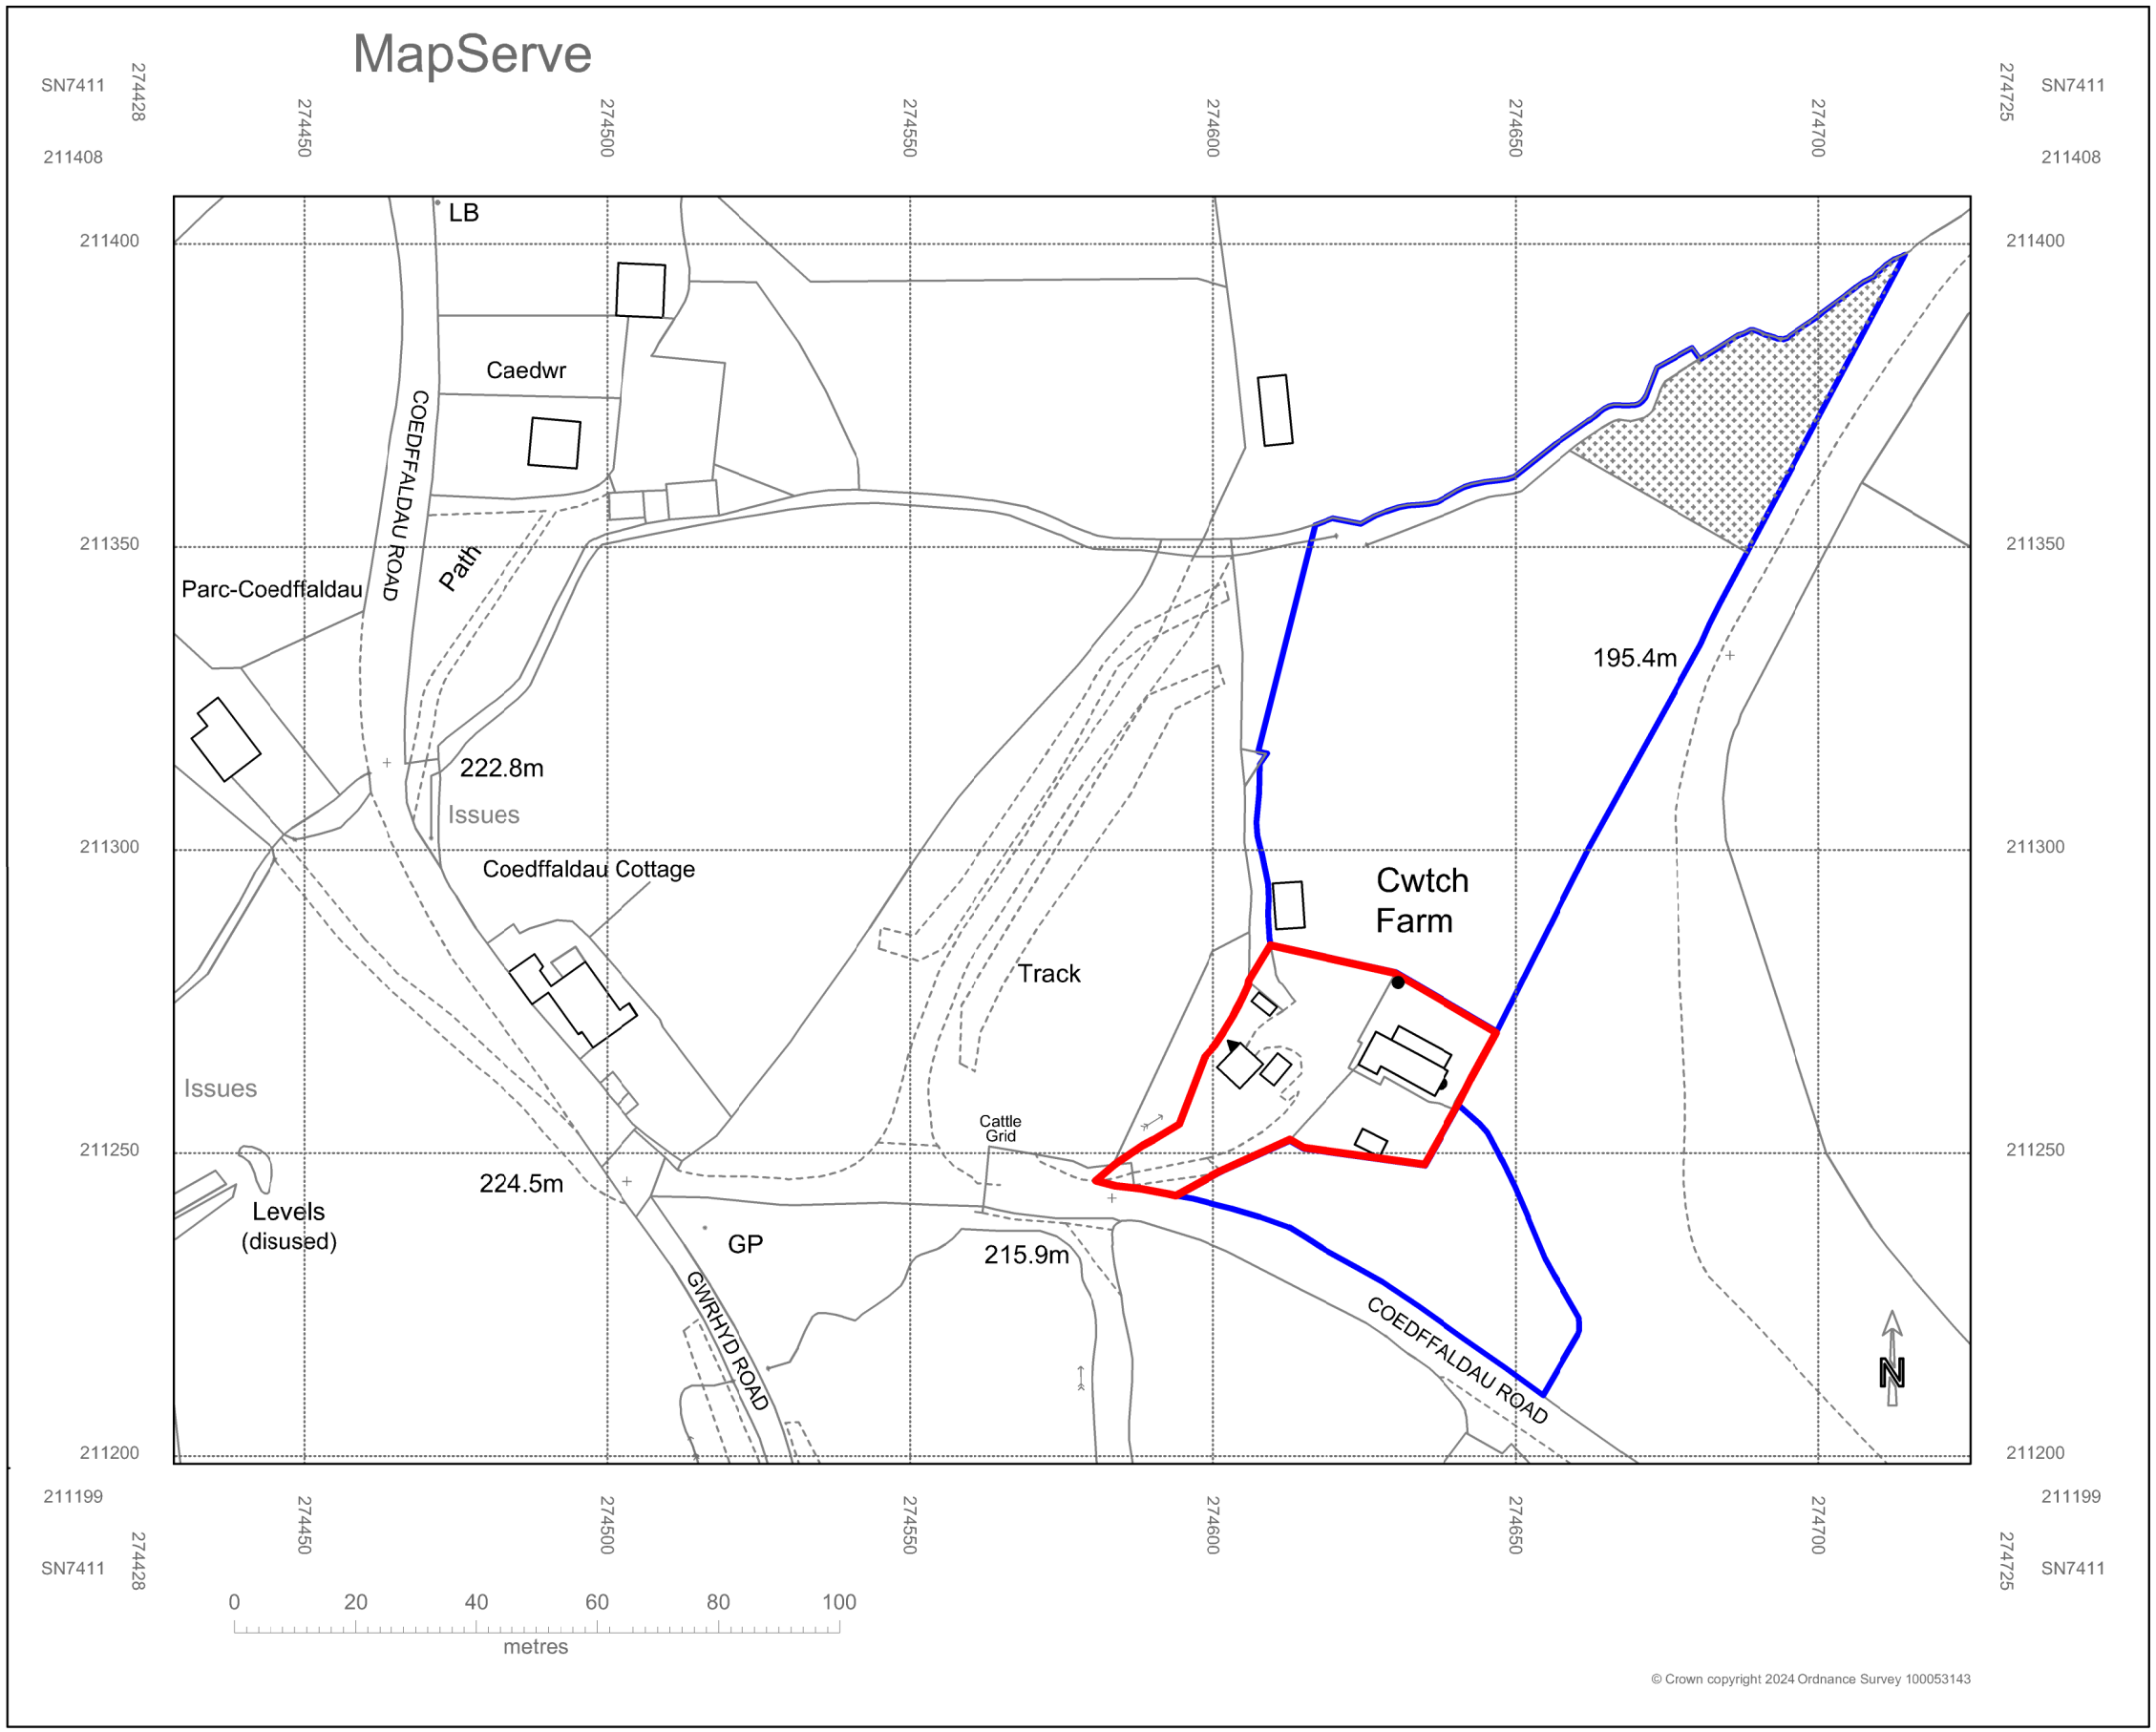


KEY

- Bird Box
- Bird Feeding Station
- Bat Box
- Wildflower Meadow Area

SITE LOCATION PLAN 1:1250

Rev	Description	Date
B	House curtilage amended & Biodiversity info. added.	06/02/24
A	Plans amended following site measure.	22/07/22

07800 789453
01639 282789
carolineg@seagreydesign.co.uk
www.seagreydesign.com
design for: extensons / house renovations / conversions

SEAGREY

Site

JULIA HAMES
CWTCH FARM
COEDFFALDAU RD, RHIWFAWR SA9 2RL

Dwg Title

SITE LOCATION PLAN
with BIODIVERSITY PLAN

Drawn By:	Date:
CLG	14/07/2022
Scale: 1:1250 @ A3L	Dwg No: 21-301P/109

REV A B