


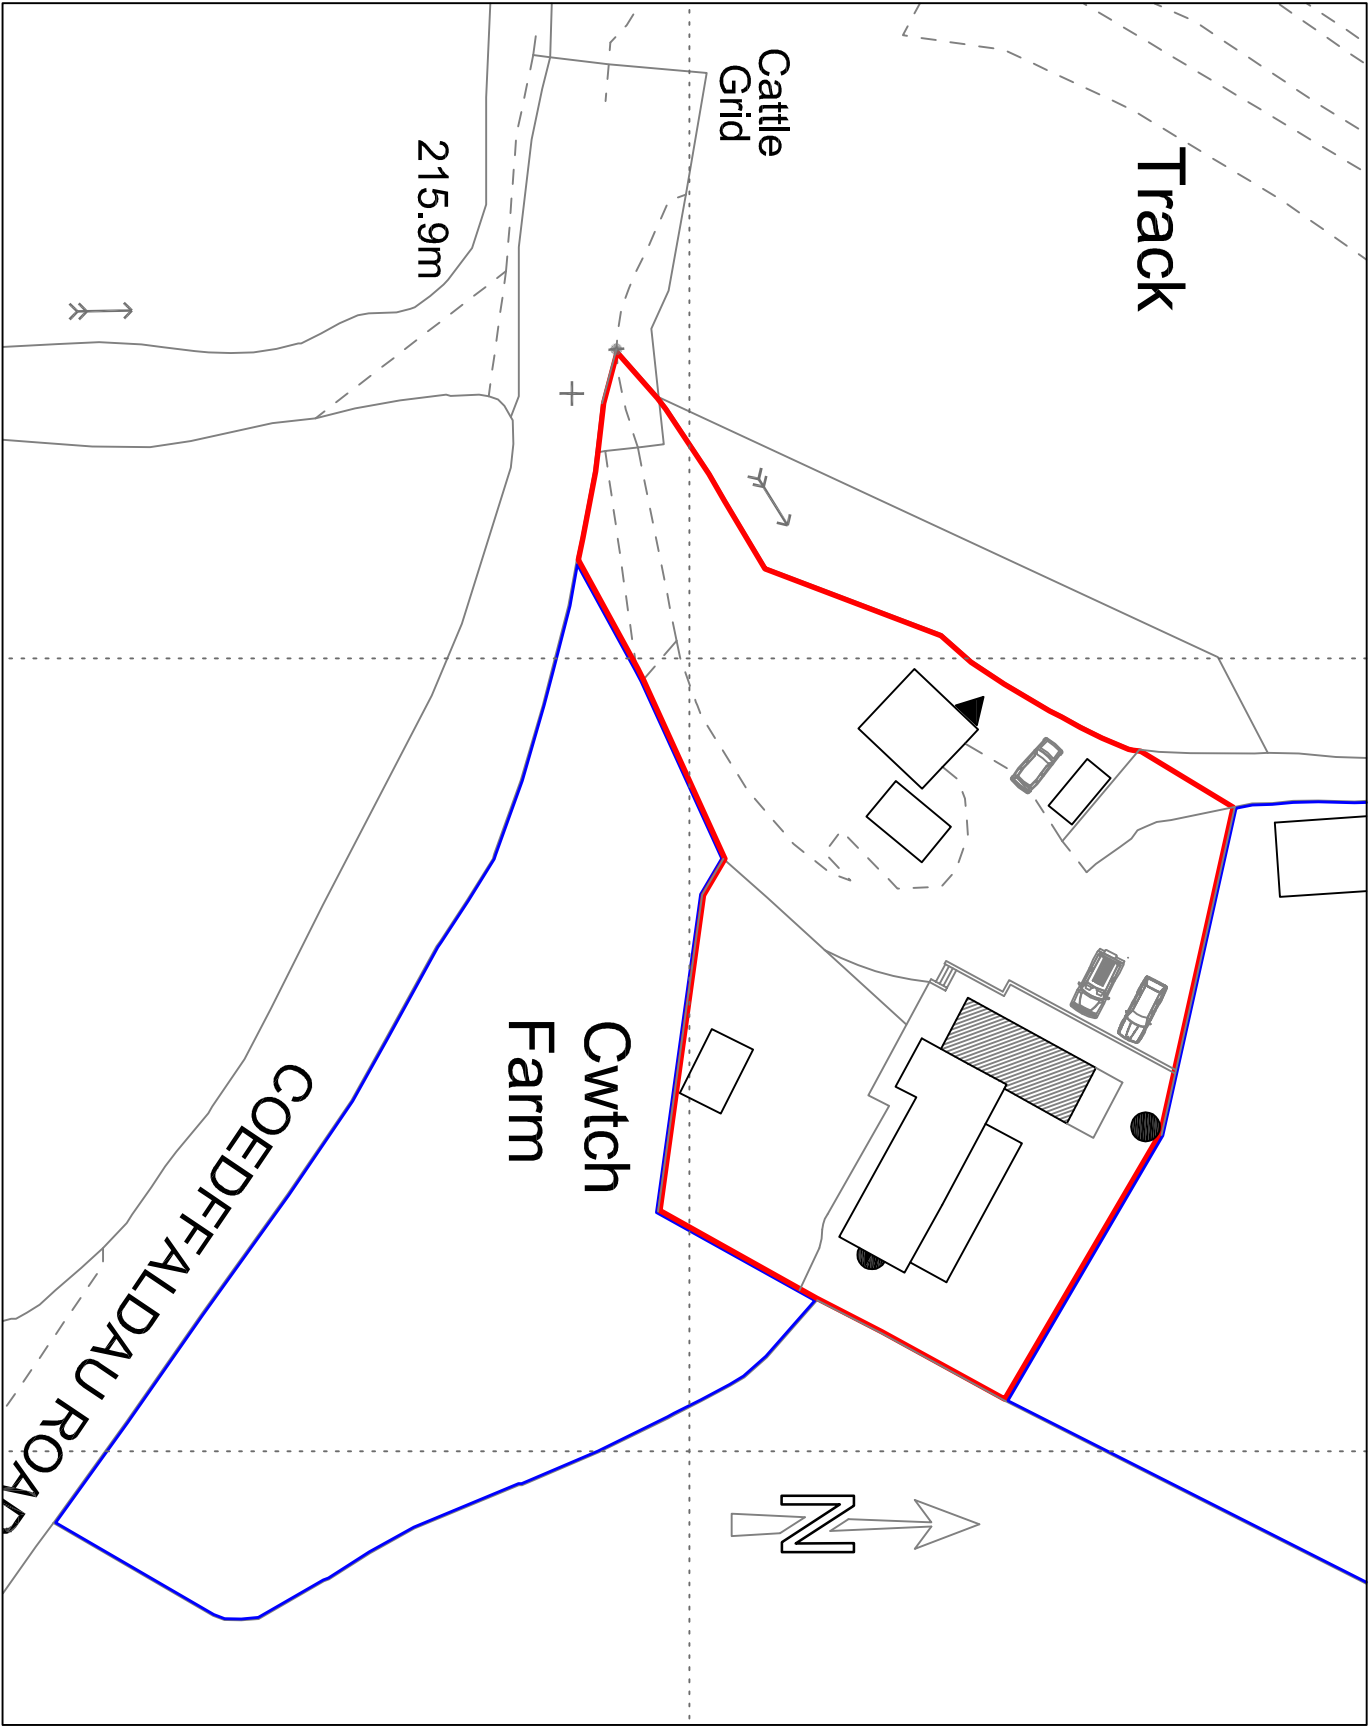

BLOCK PLAN 1:500

KEY

- Bird Box
- Bird Feeding Station
- Bat Box
- Wildflower Meadow Area

House outillage amended & Biodiversity Info.		05/02/24
Plans amended following site measure.		22/07/22
Rev	Description	Date
07300 769453		
01639 282789		
carolineg@seagreydesign.co.uk		
www.seagreydesign.com		
design for: extensions / house renovations / conversions		

JULIA HAMES
CWTCH FARM
COEDFFALDAU RD, RHIFAWR SA9 2RL

BLOCK PLAN
with BIODIVERSITY KEY

Drawn By:	CLG	Date:	14/07/2022						
Scale:	1:500 @ A4L	Drawn By:	21-301P/110						
REV	A	B							